


ridge 14.40

ridge 10.79

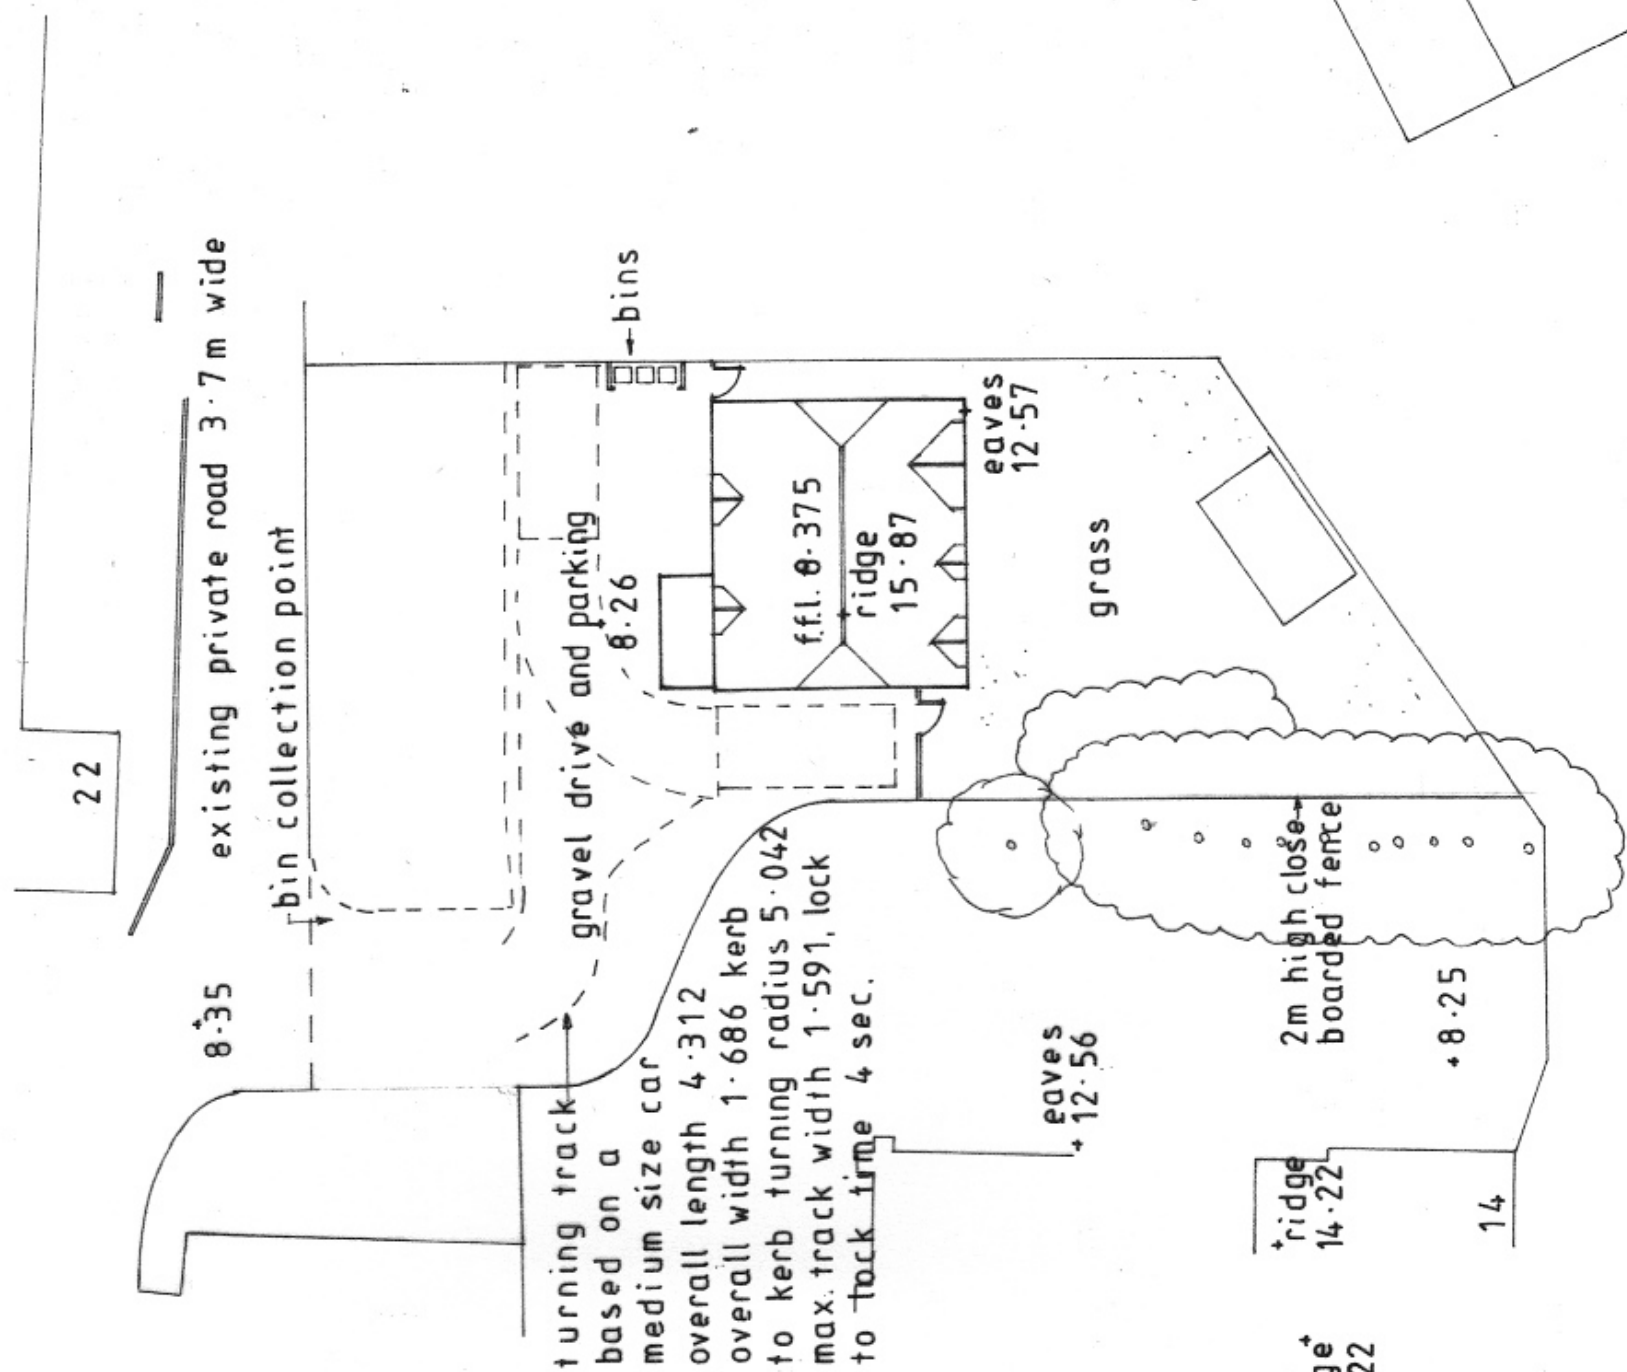

22

existing private road 3.7 m wide

bin collection point

turning track based on a medium size car overall length 4.312 overall width 1.686 kerb to kerb turning radius 5.042 max. track width 1.591, lock to track time 4 sec.

bins

gravel drive and parking

f.f.l. 8.375

ridge 15.87

eaves 12.57

grass

ridge 14.22

2m high close-boarded fence

ridge 15.22

+8.25

14

ridge 16.32

18 A