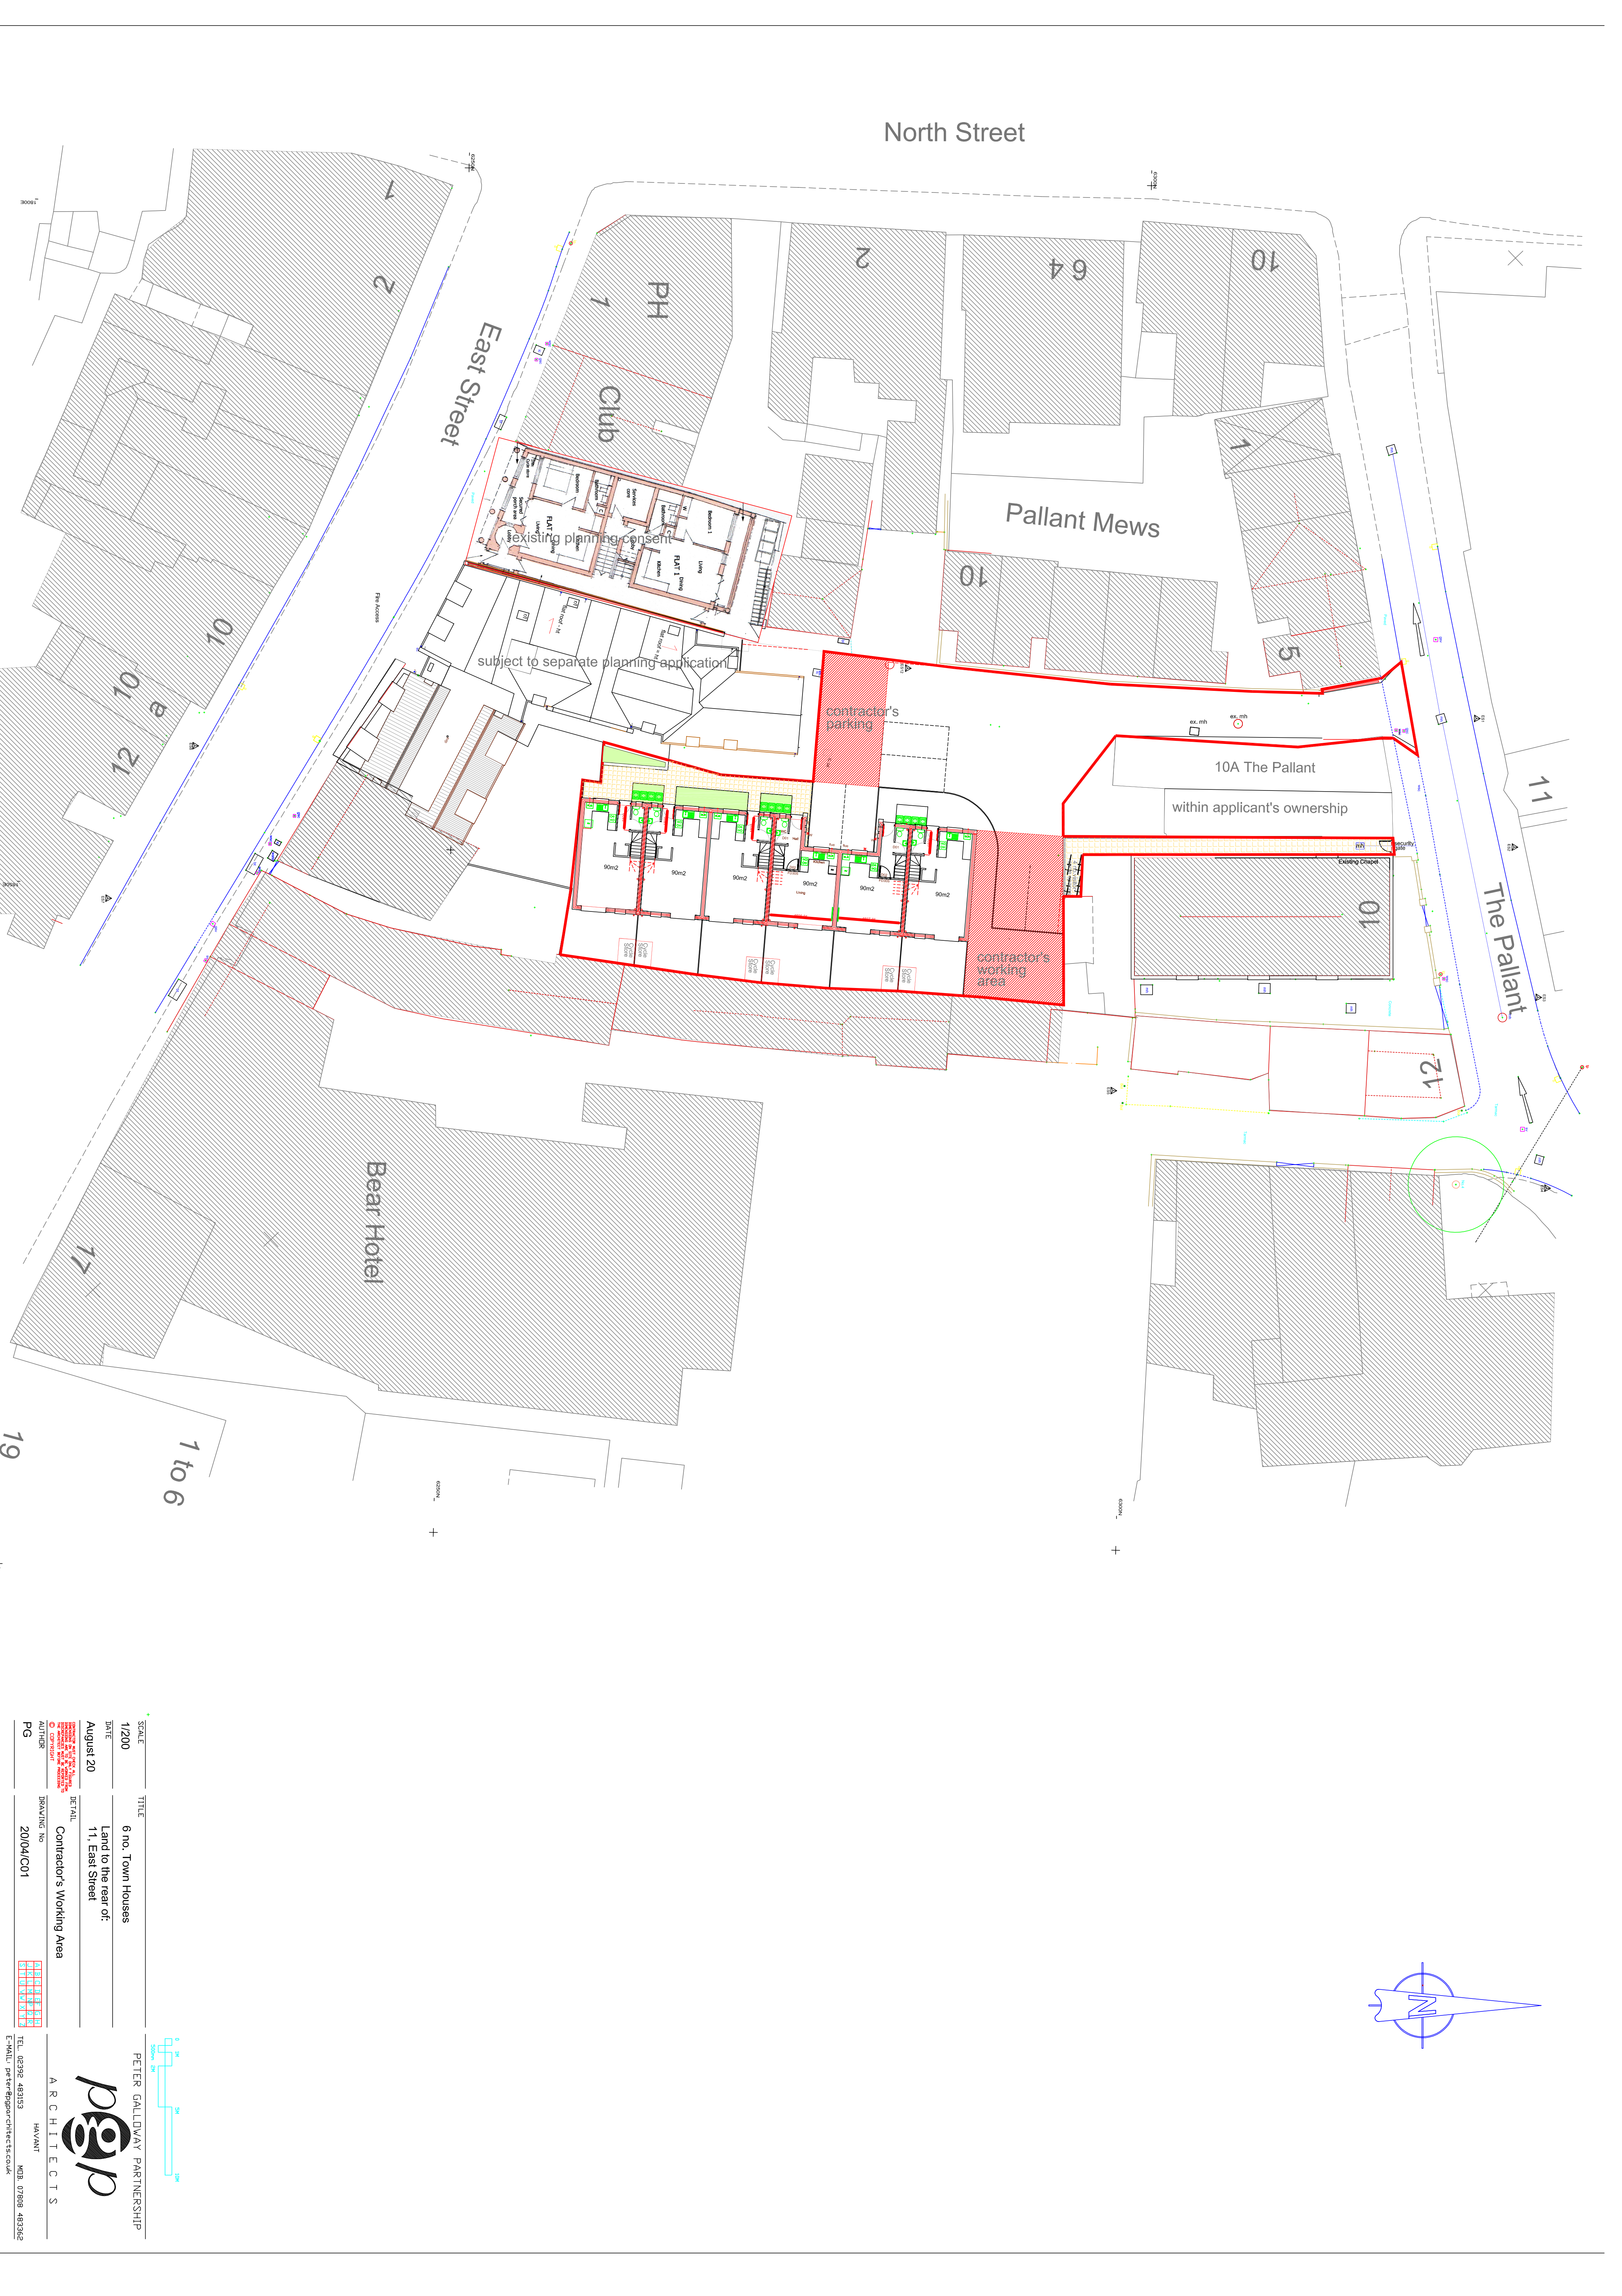


SCALE	TITLE
1/200	6 no. Town Houses
DATE	
August 20	Land to the rear of: 11, East Street
AUTHOR	DETAIL
PG	Contractor's Working Area
	DRAWING NO 20/04/C01

PETER GALLOWAY PARTNERSHIP
PETER GALLOWAY PARTNERSHIP
ARCHITECTS
HAYNANT
TEL: 06392 483153
E-MAIL: peter@gallowaypartnership.co.uk
MOB: 07809 483662