


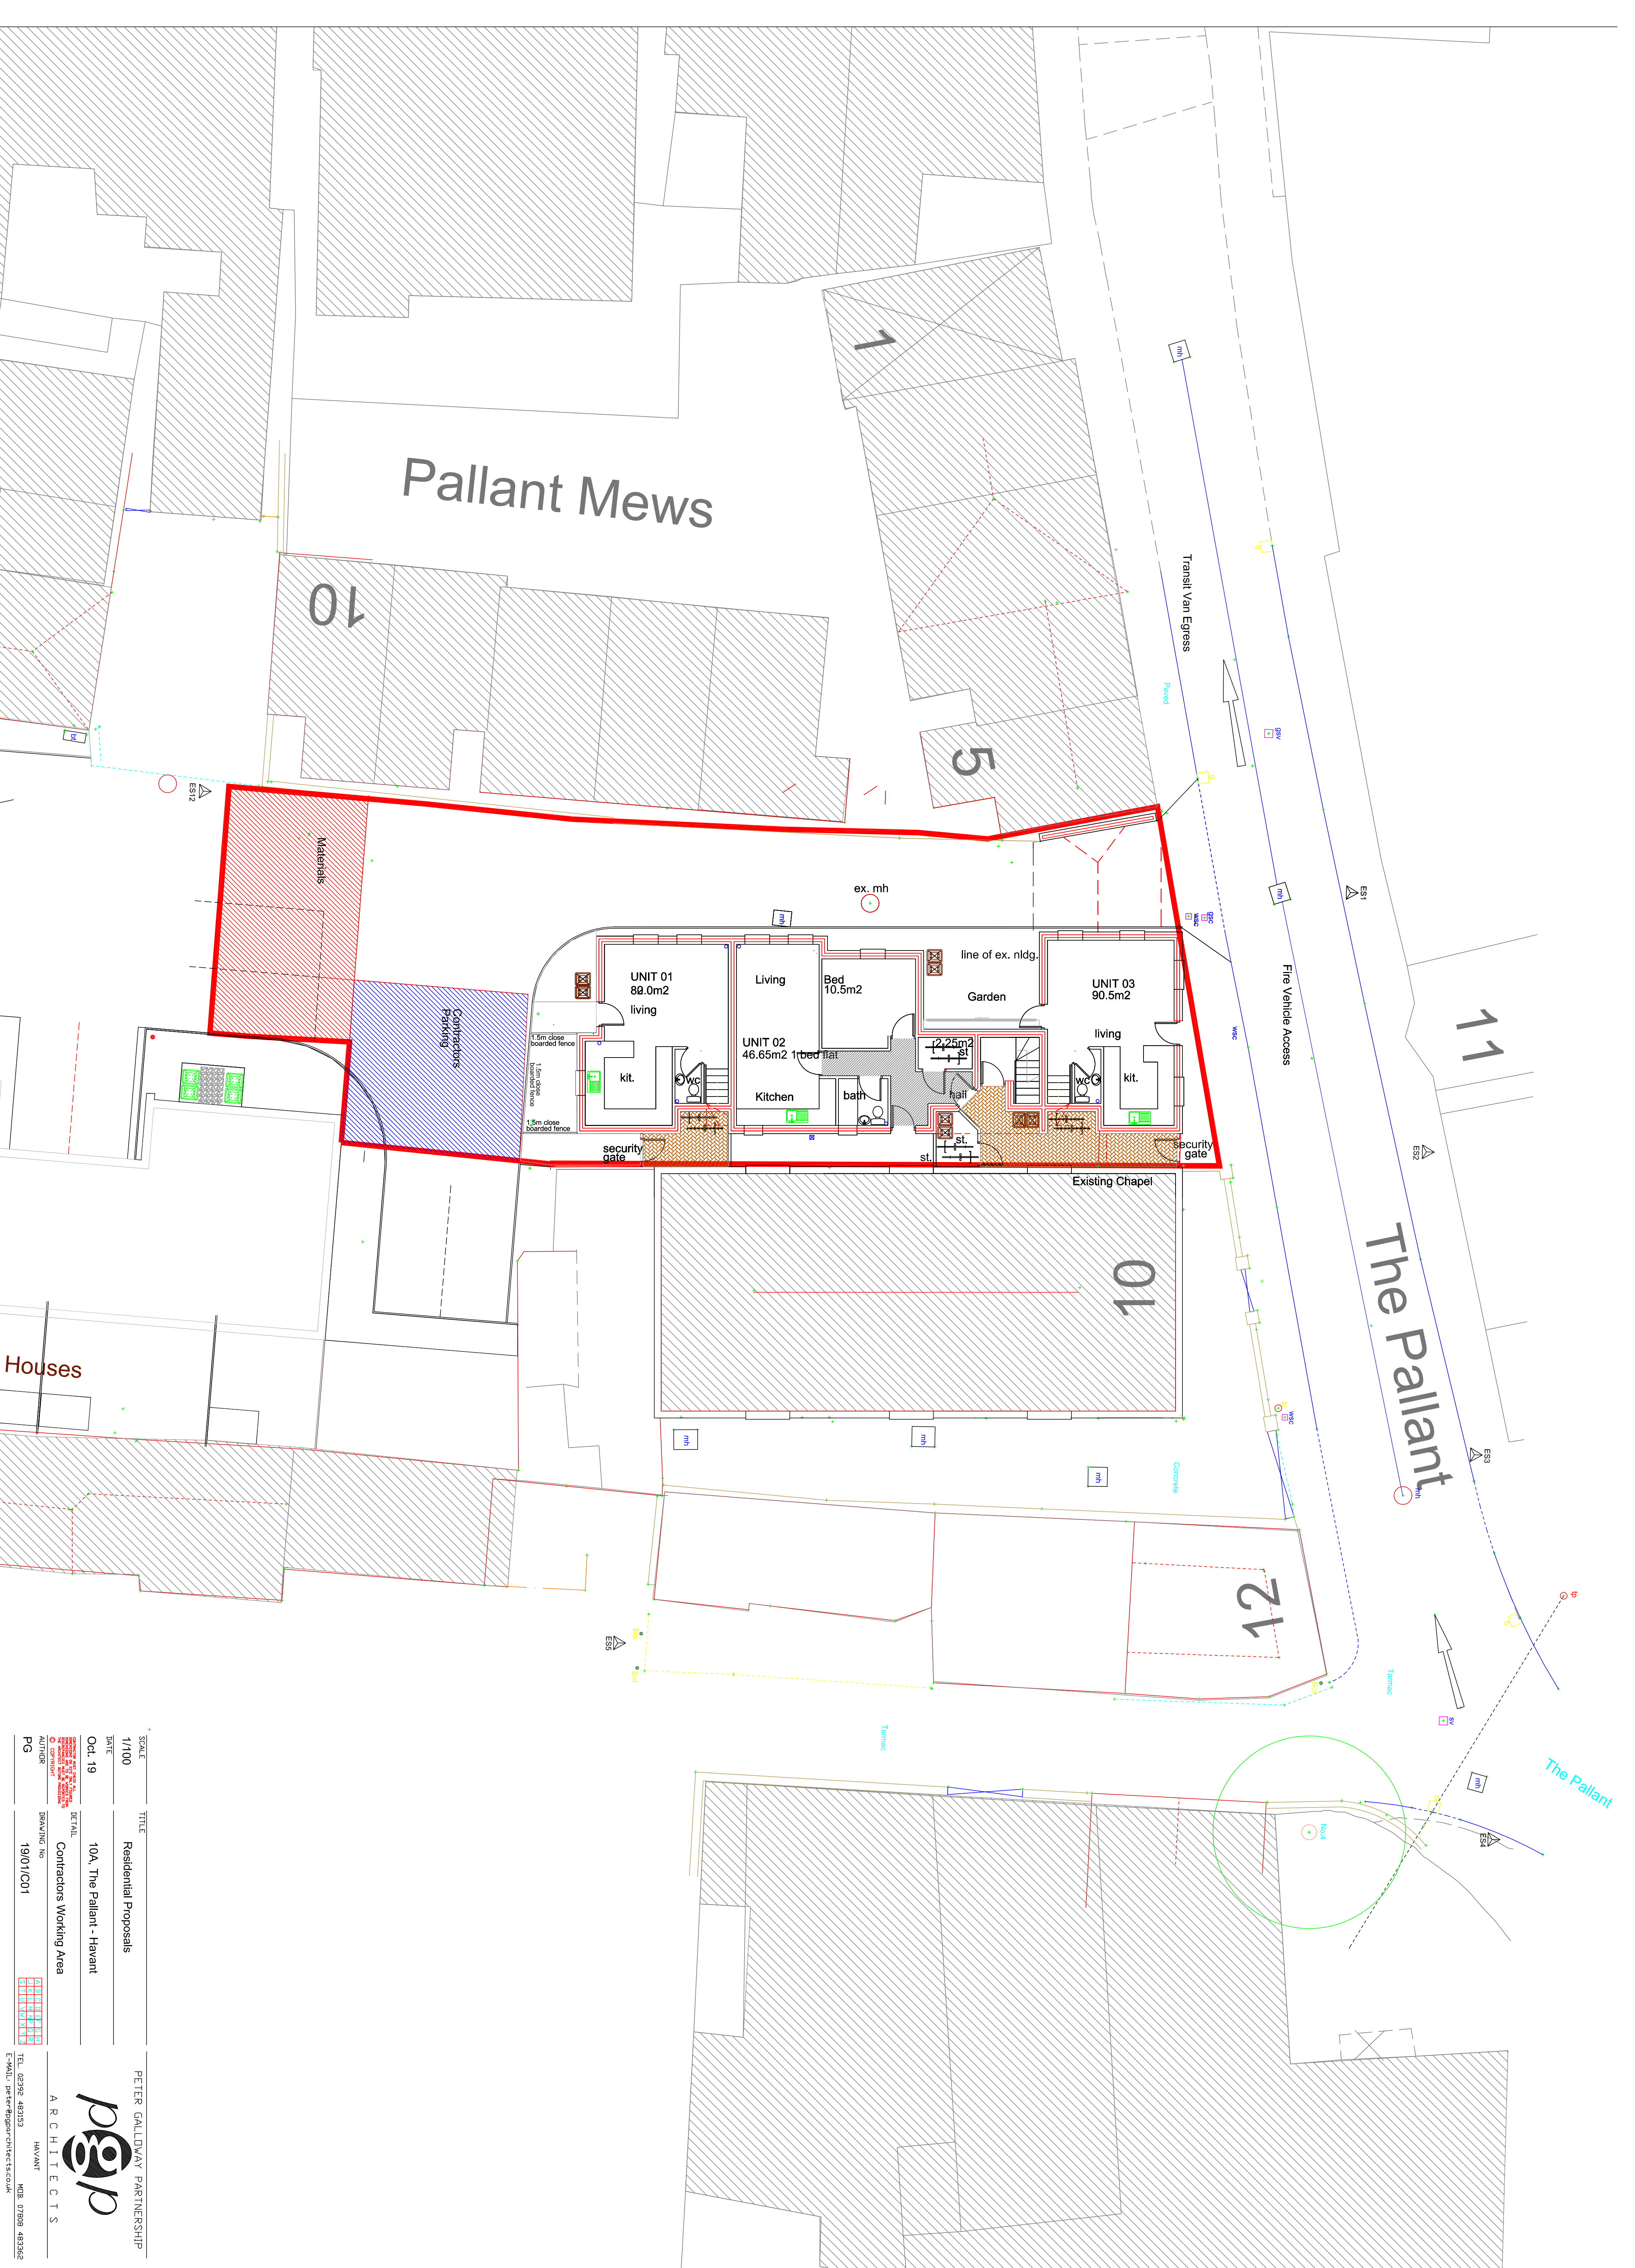

SCALE	TITLE	PETER GALLWAY PARTNERSHIP
1/100	Residential Proposals	
DATE		
Oct. 19	10A, The Pallant - Havant	
DETAIL	Contractors Working Area	
PG	DRAWING NO 19/01/C01	HAVANT
TEL: 027395 483153 MOB: 07808 483362 E-MAIL: peter@gpcorfectics.co.uk		