


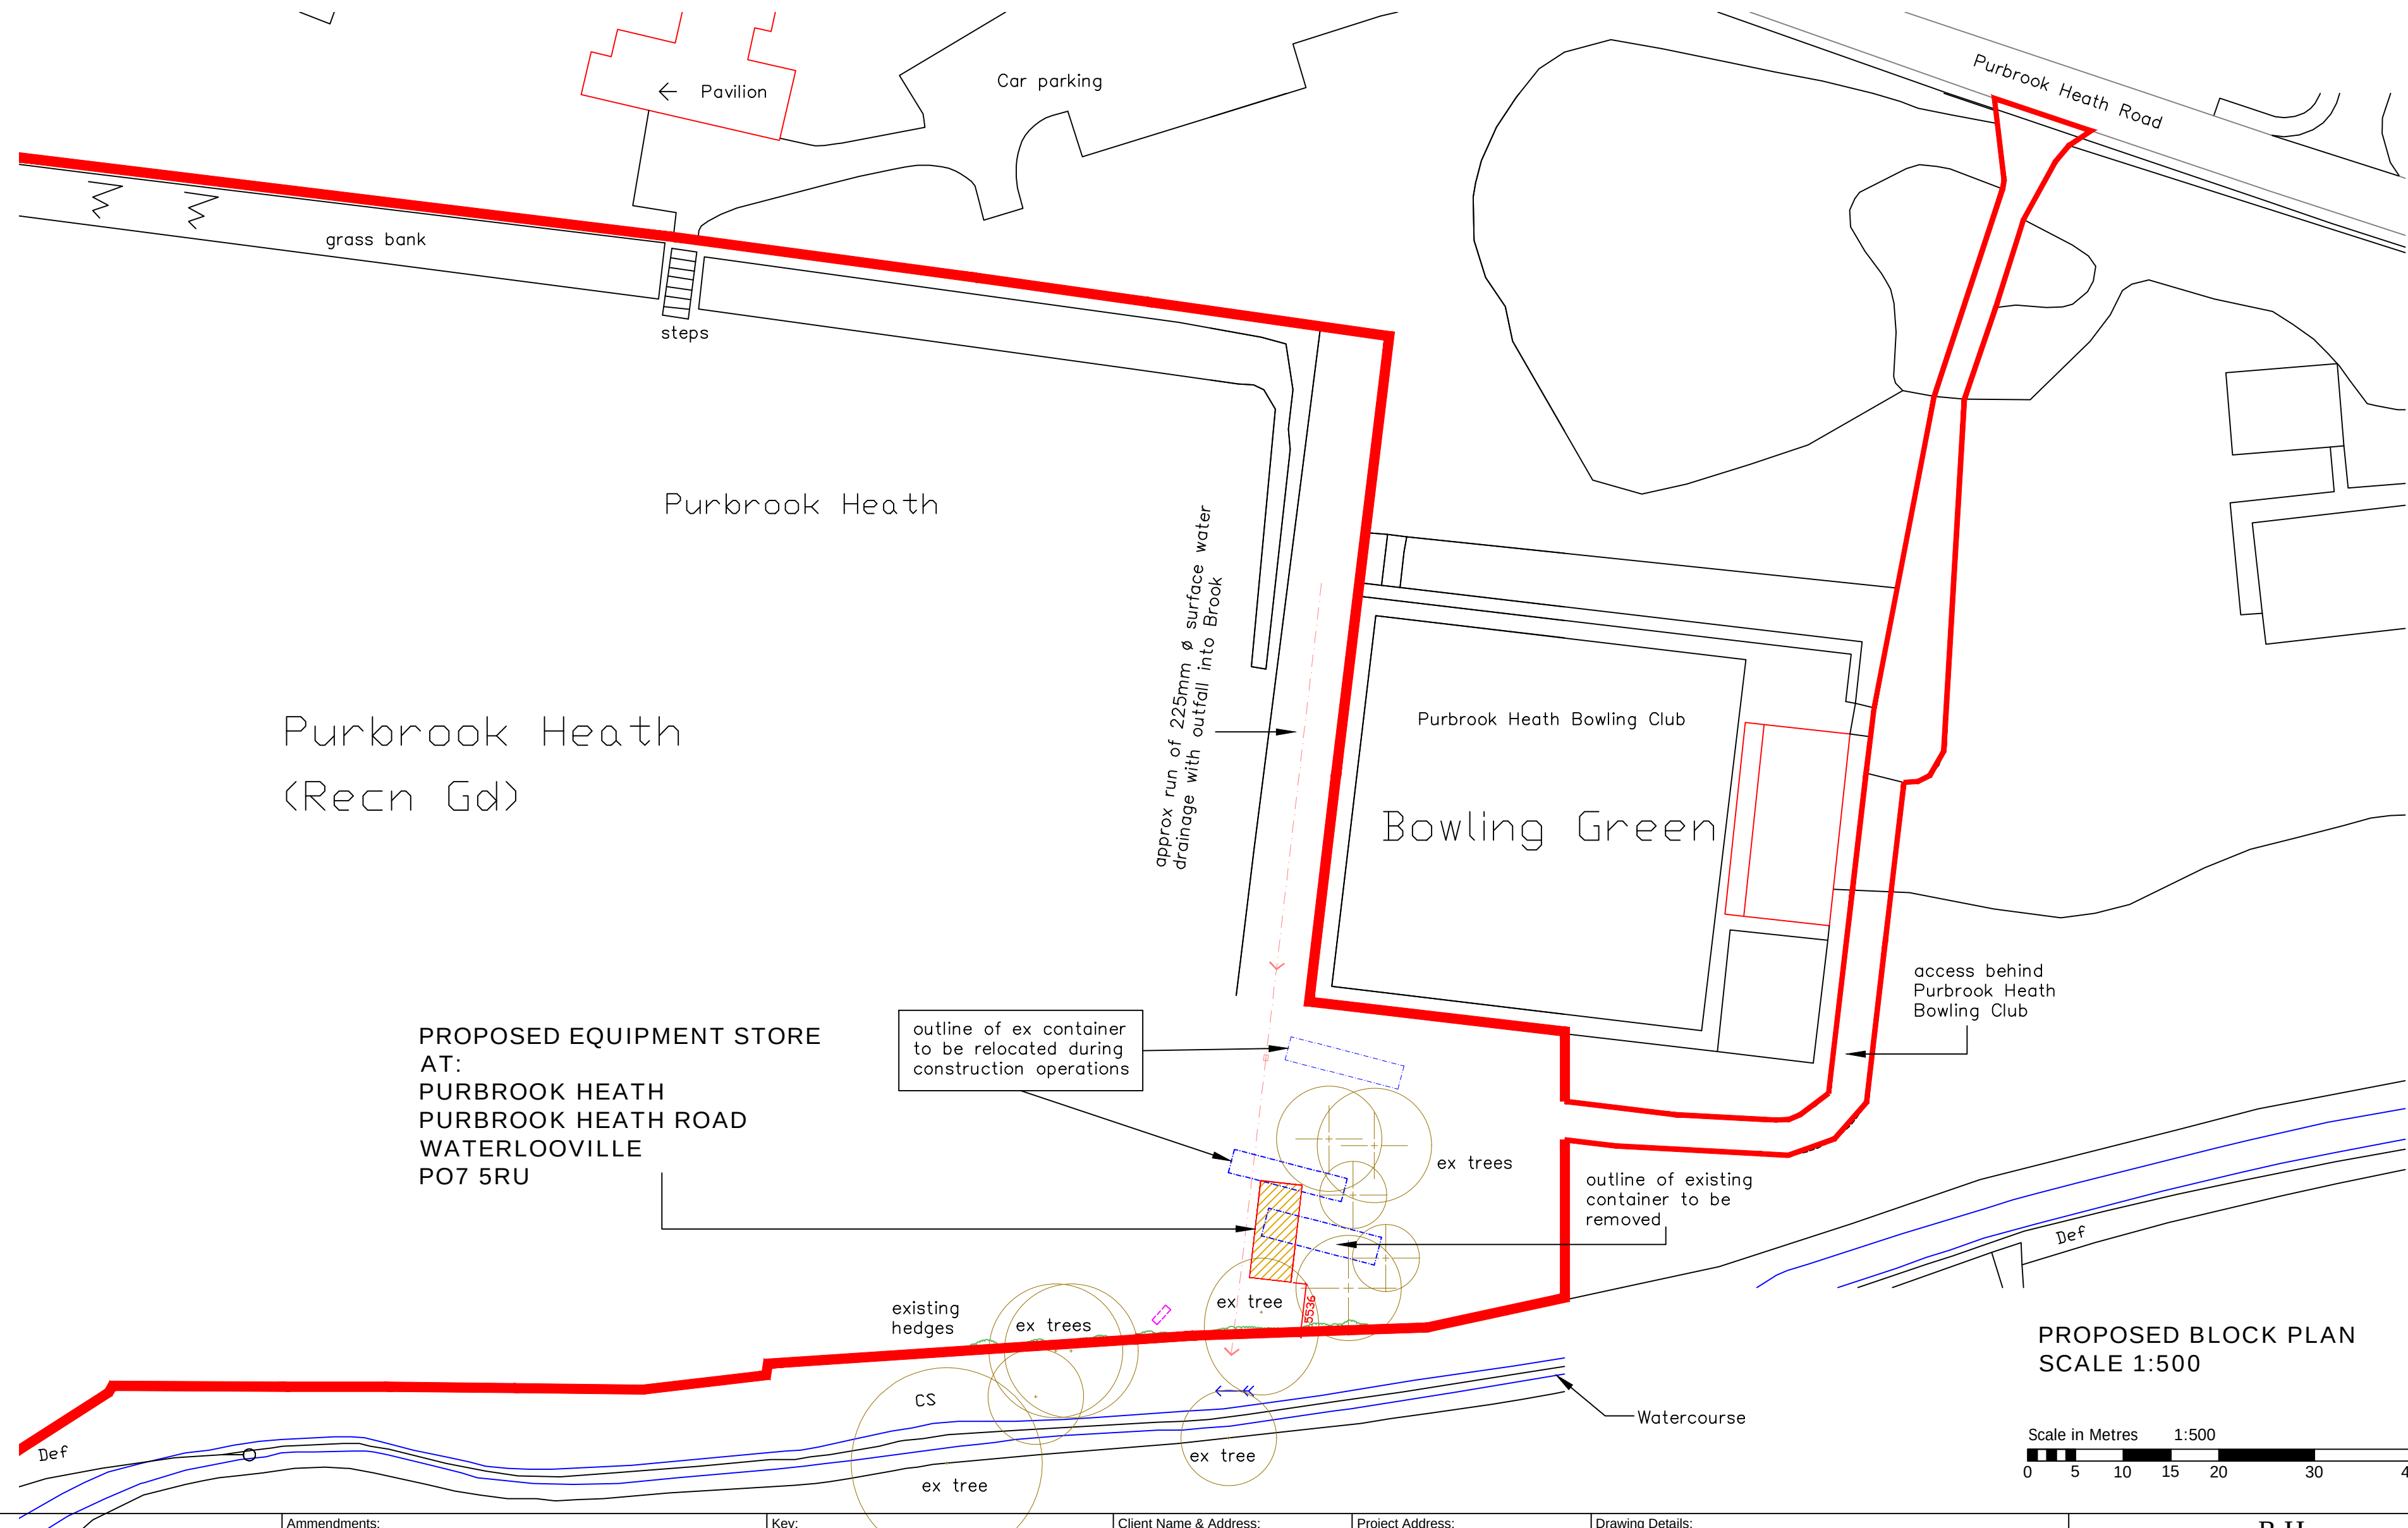

PROPOSED BLOCK PLAN
SCALE 1:500

NOTES:

The design and construction of this project shall be in accordance with the current Building Regulations & NHBC Standards. These notes & drawings have been prepared solely for the purpose of Planning & Building Regulation approval.

Do not scale from this drawing unless for Planning purposes. All dimensions to be checked on-site and any alterations to be approved by the Architect and/or client prior to any work commencing.

Ordnance Survey Licence No: 100047591

This drawing to be copyright and to be read in conjunction with all other drawings

Amendments:

Rev A : Block plan amended, drawing number changed – 29/08/20

Rev B : Site area adjusted – 14/09/20

Rev C : Dimension to boundary added – 18/09/20

Rev D : Site boundary amended – 08/10/20

Key:

Client Name & Address:

Purbrook Cricket Club

Project Address:

Purbrook Heath
Purbrook Heath Road
Waterlooville
PO7 5RU

Drawing Details:

PLANNING DRAWING

Proposed Block Plan

Project No:
939

Drawing No:
4

Rev No:
D

Scale:
1: 500 @ A2

Drawn:
BWH

Date:
11/05/20

B H ARCHITECTURE Ltd

Heath Cottage
Newlands Lane
Purbrook
Waterlooville
Hants
PO7 5SQ
Tel: 023 9223 2322
Mob: 07747 771808
E-mail:bernard@bernardharding.com