




GROUND FLOOR

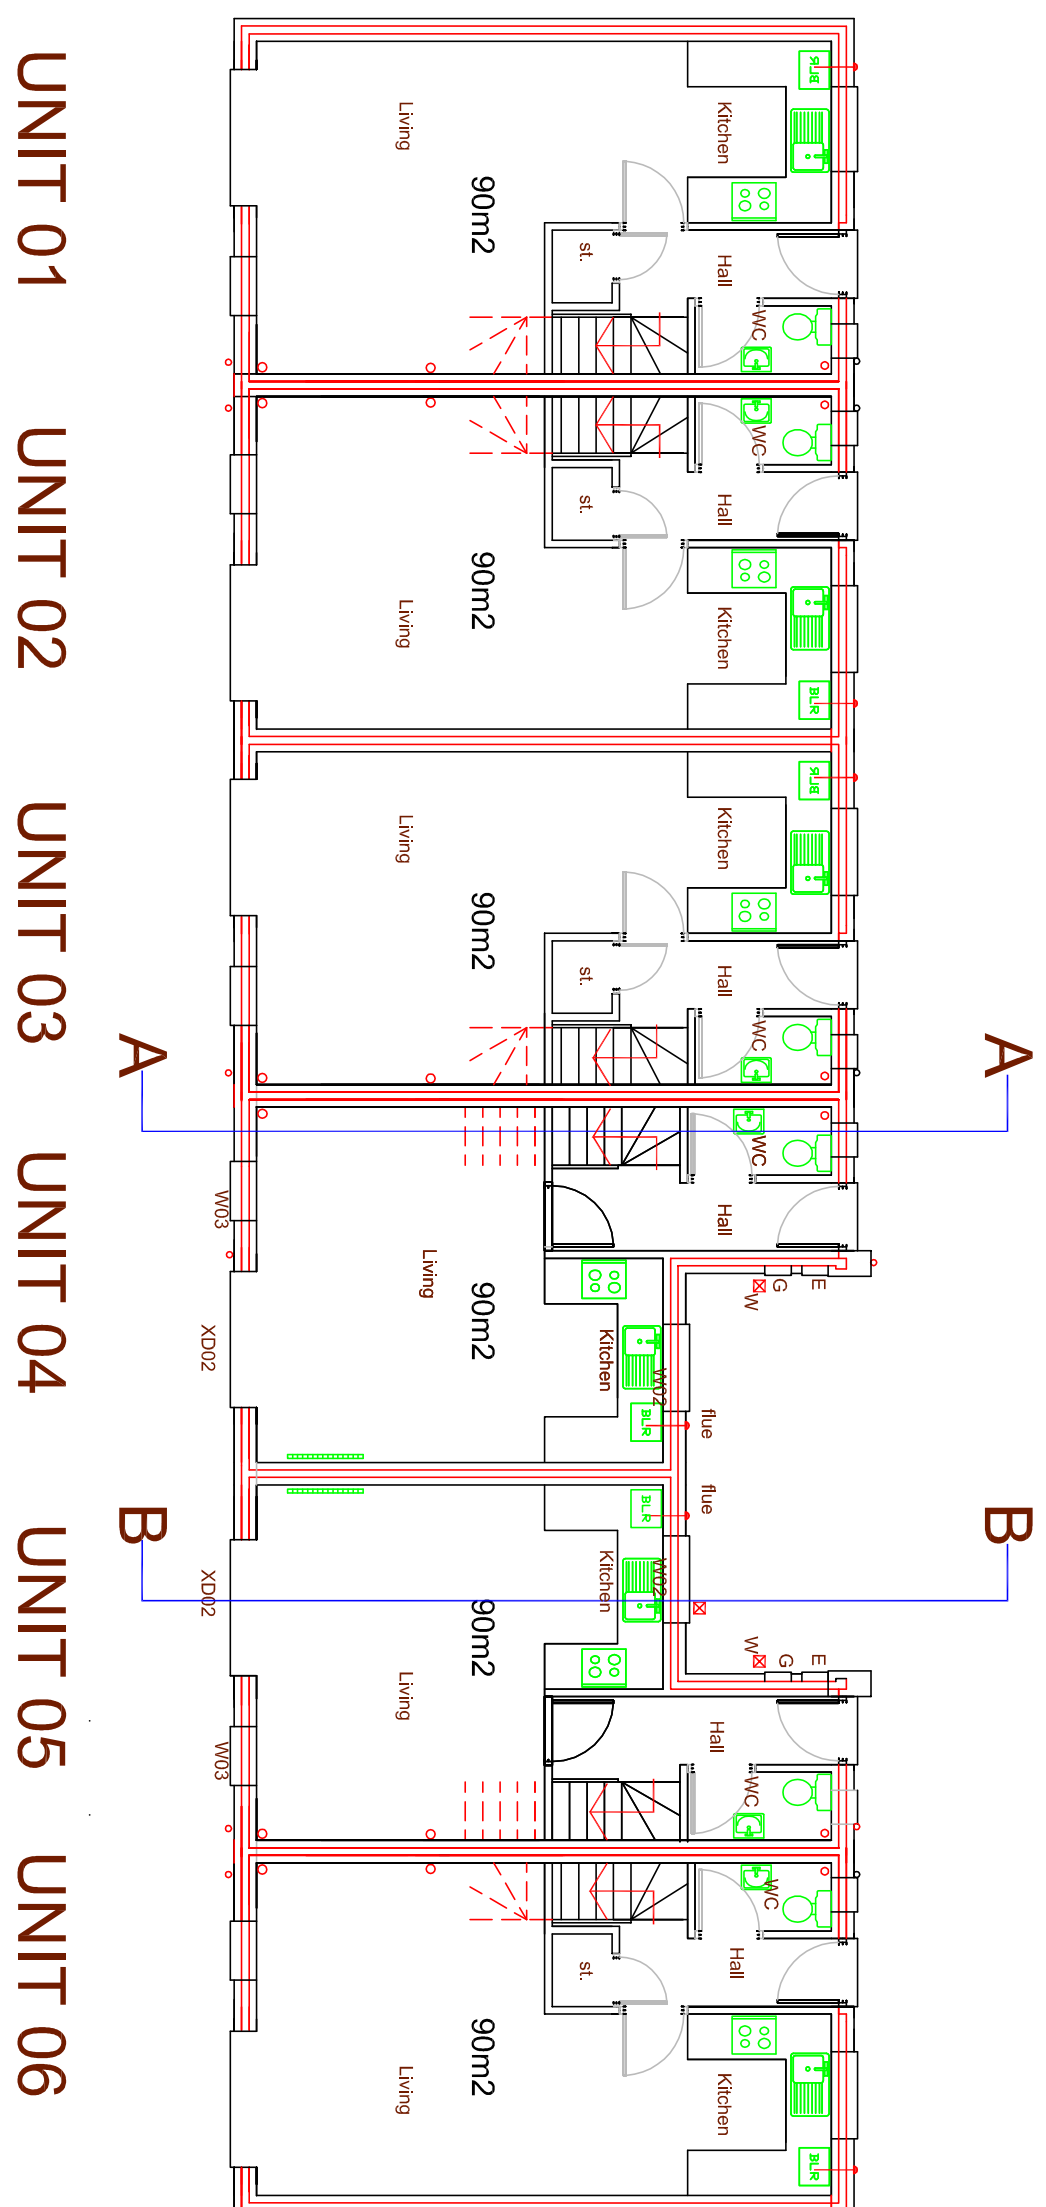



FIRST FLOOR

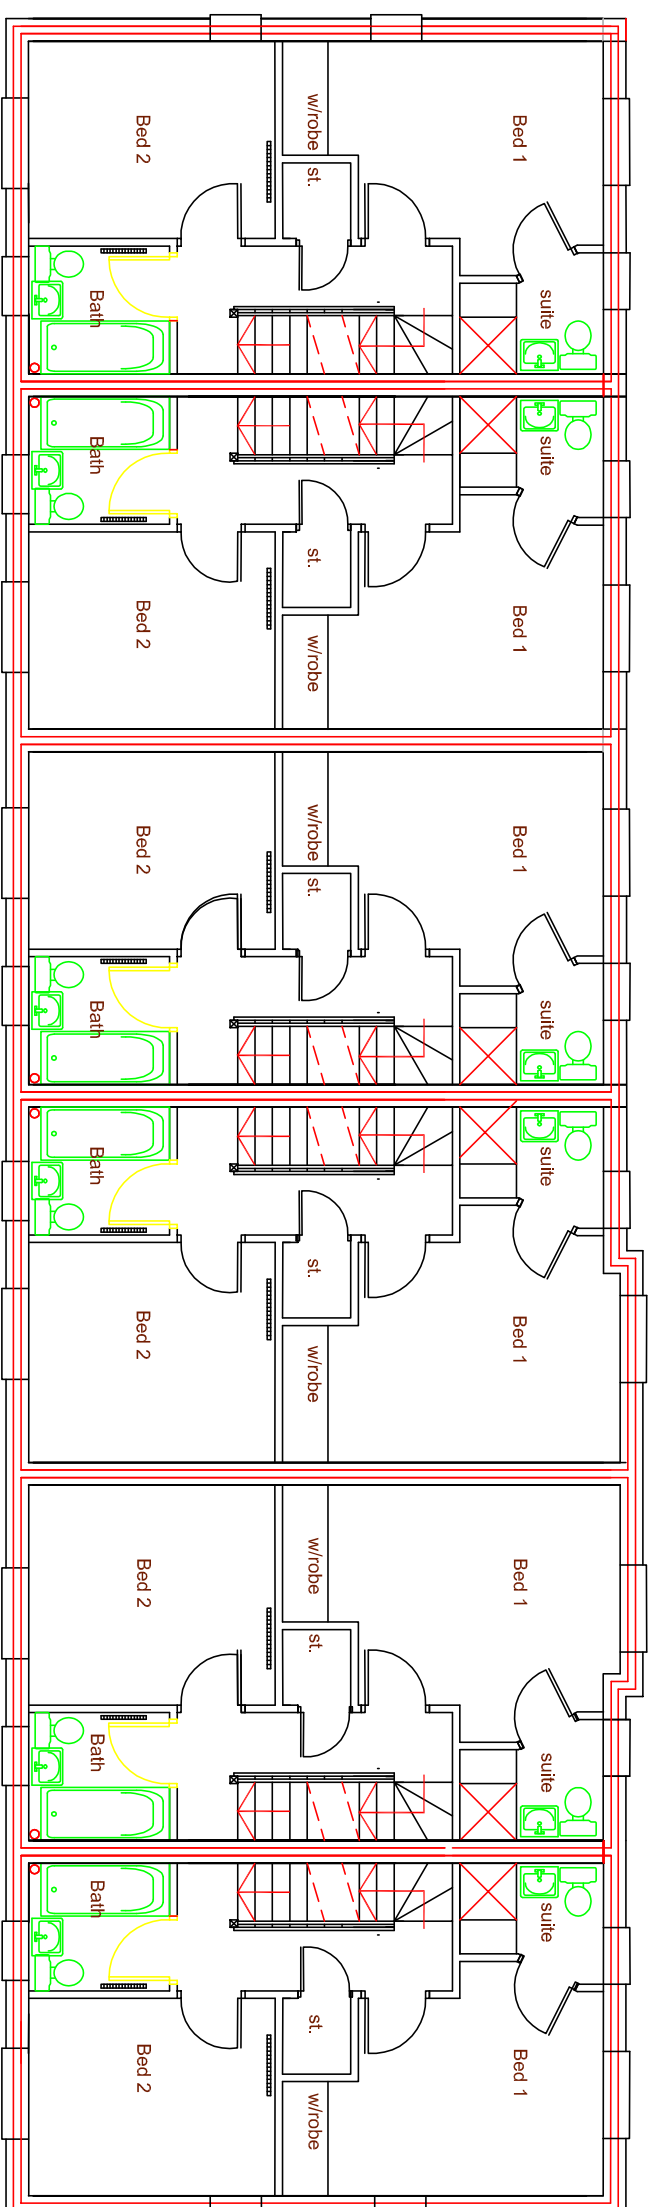


SECOND FLOOR

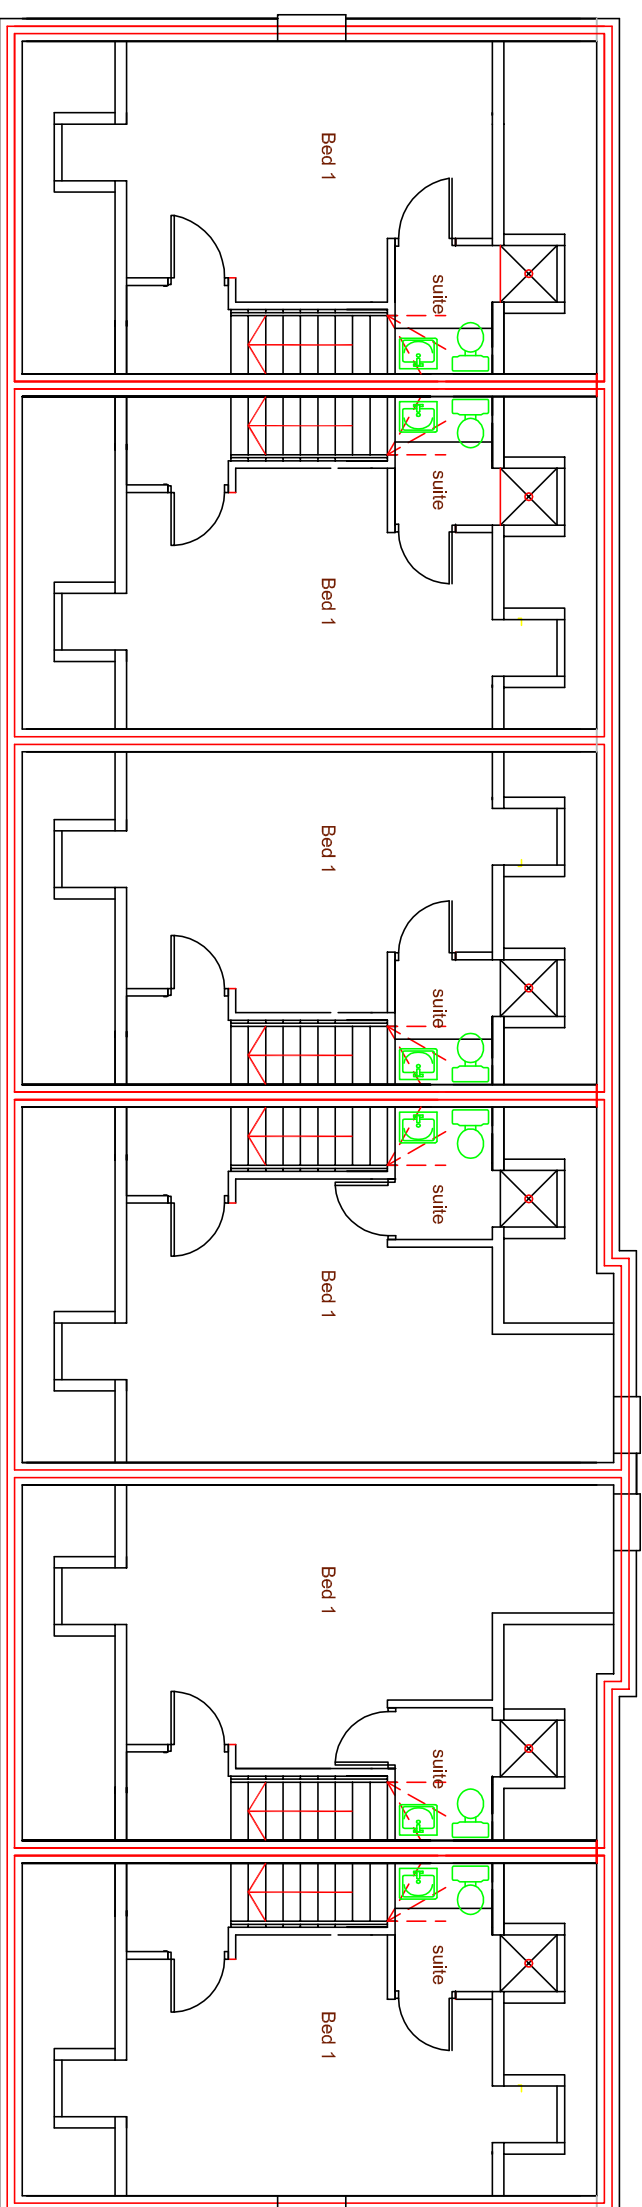

Roof

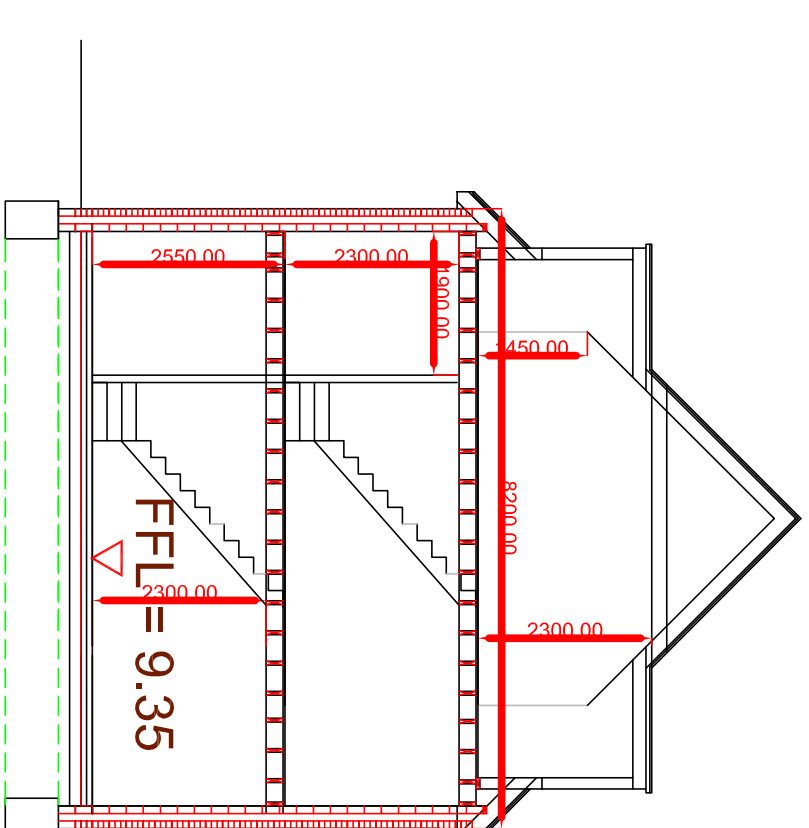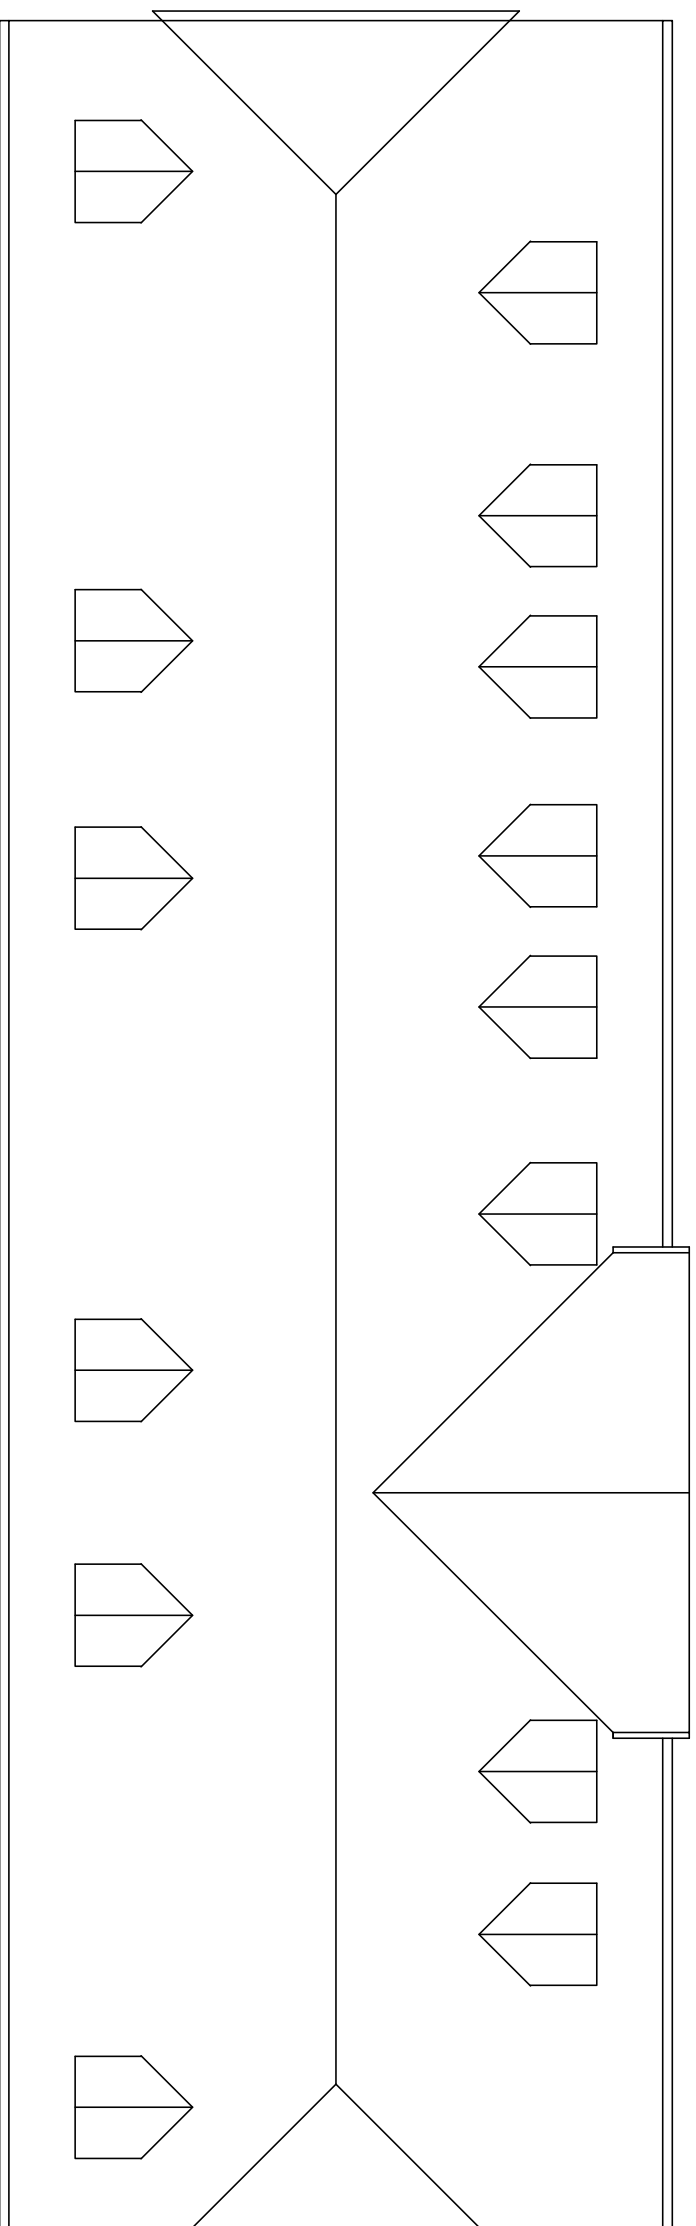

SECTION A-A

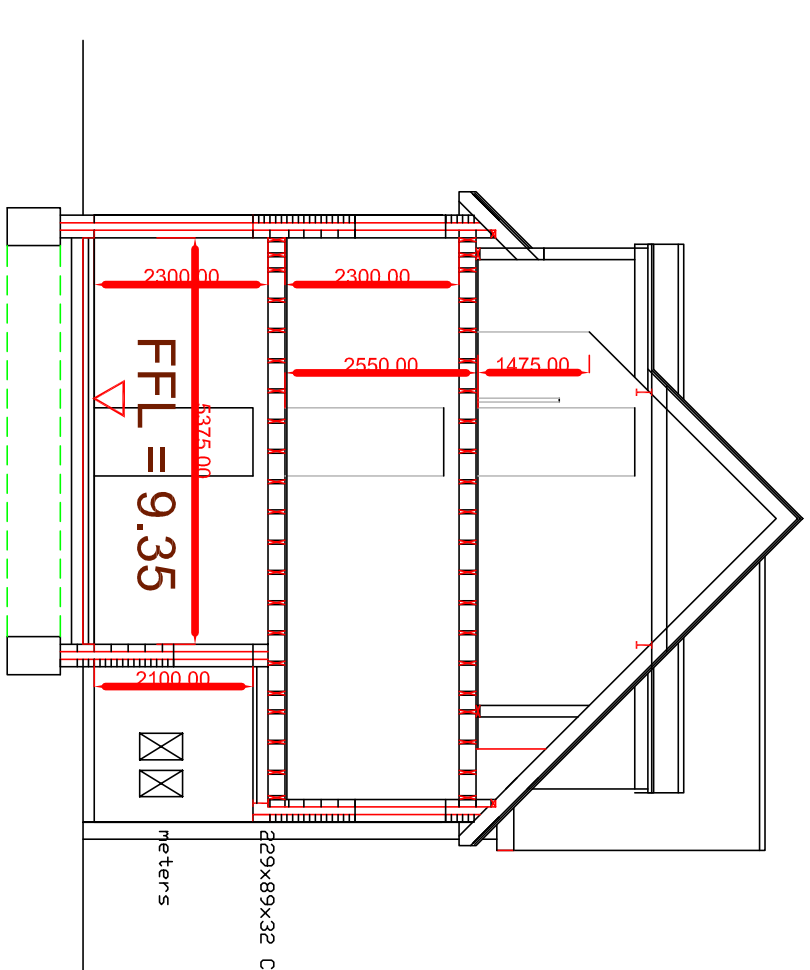

SECTION B - B

[illegible]