


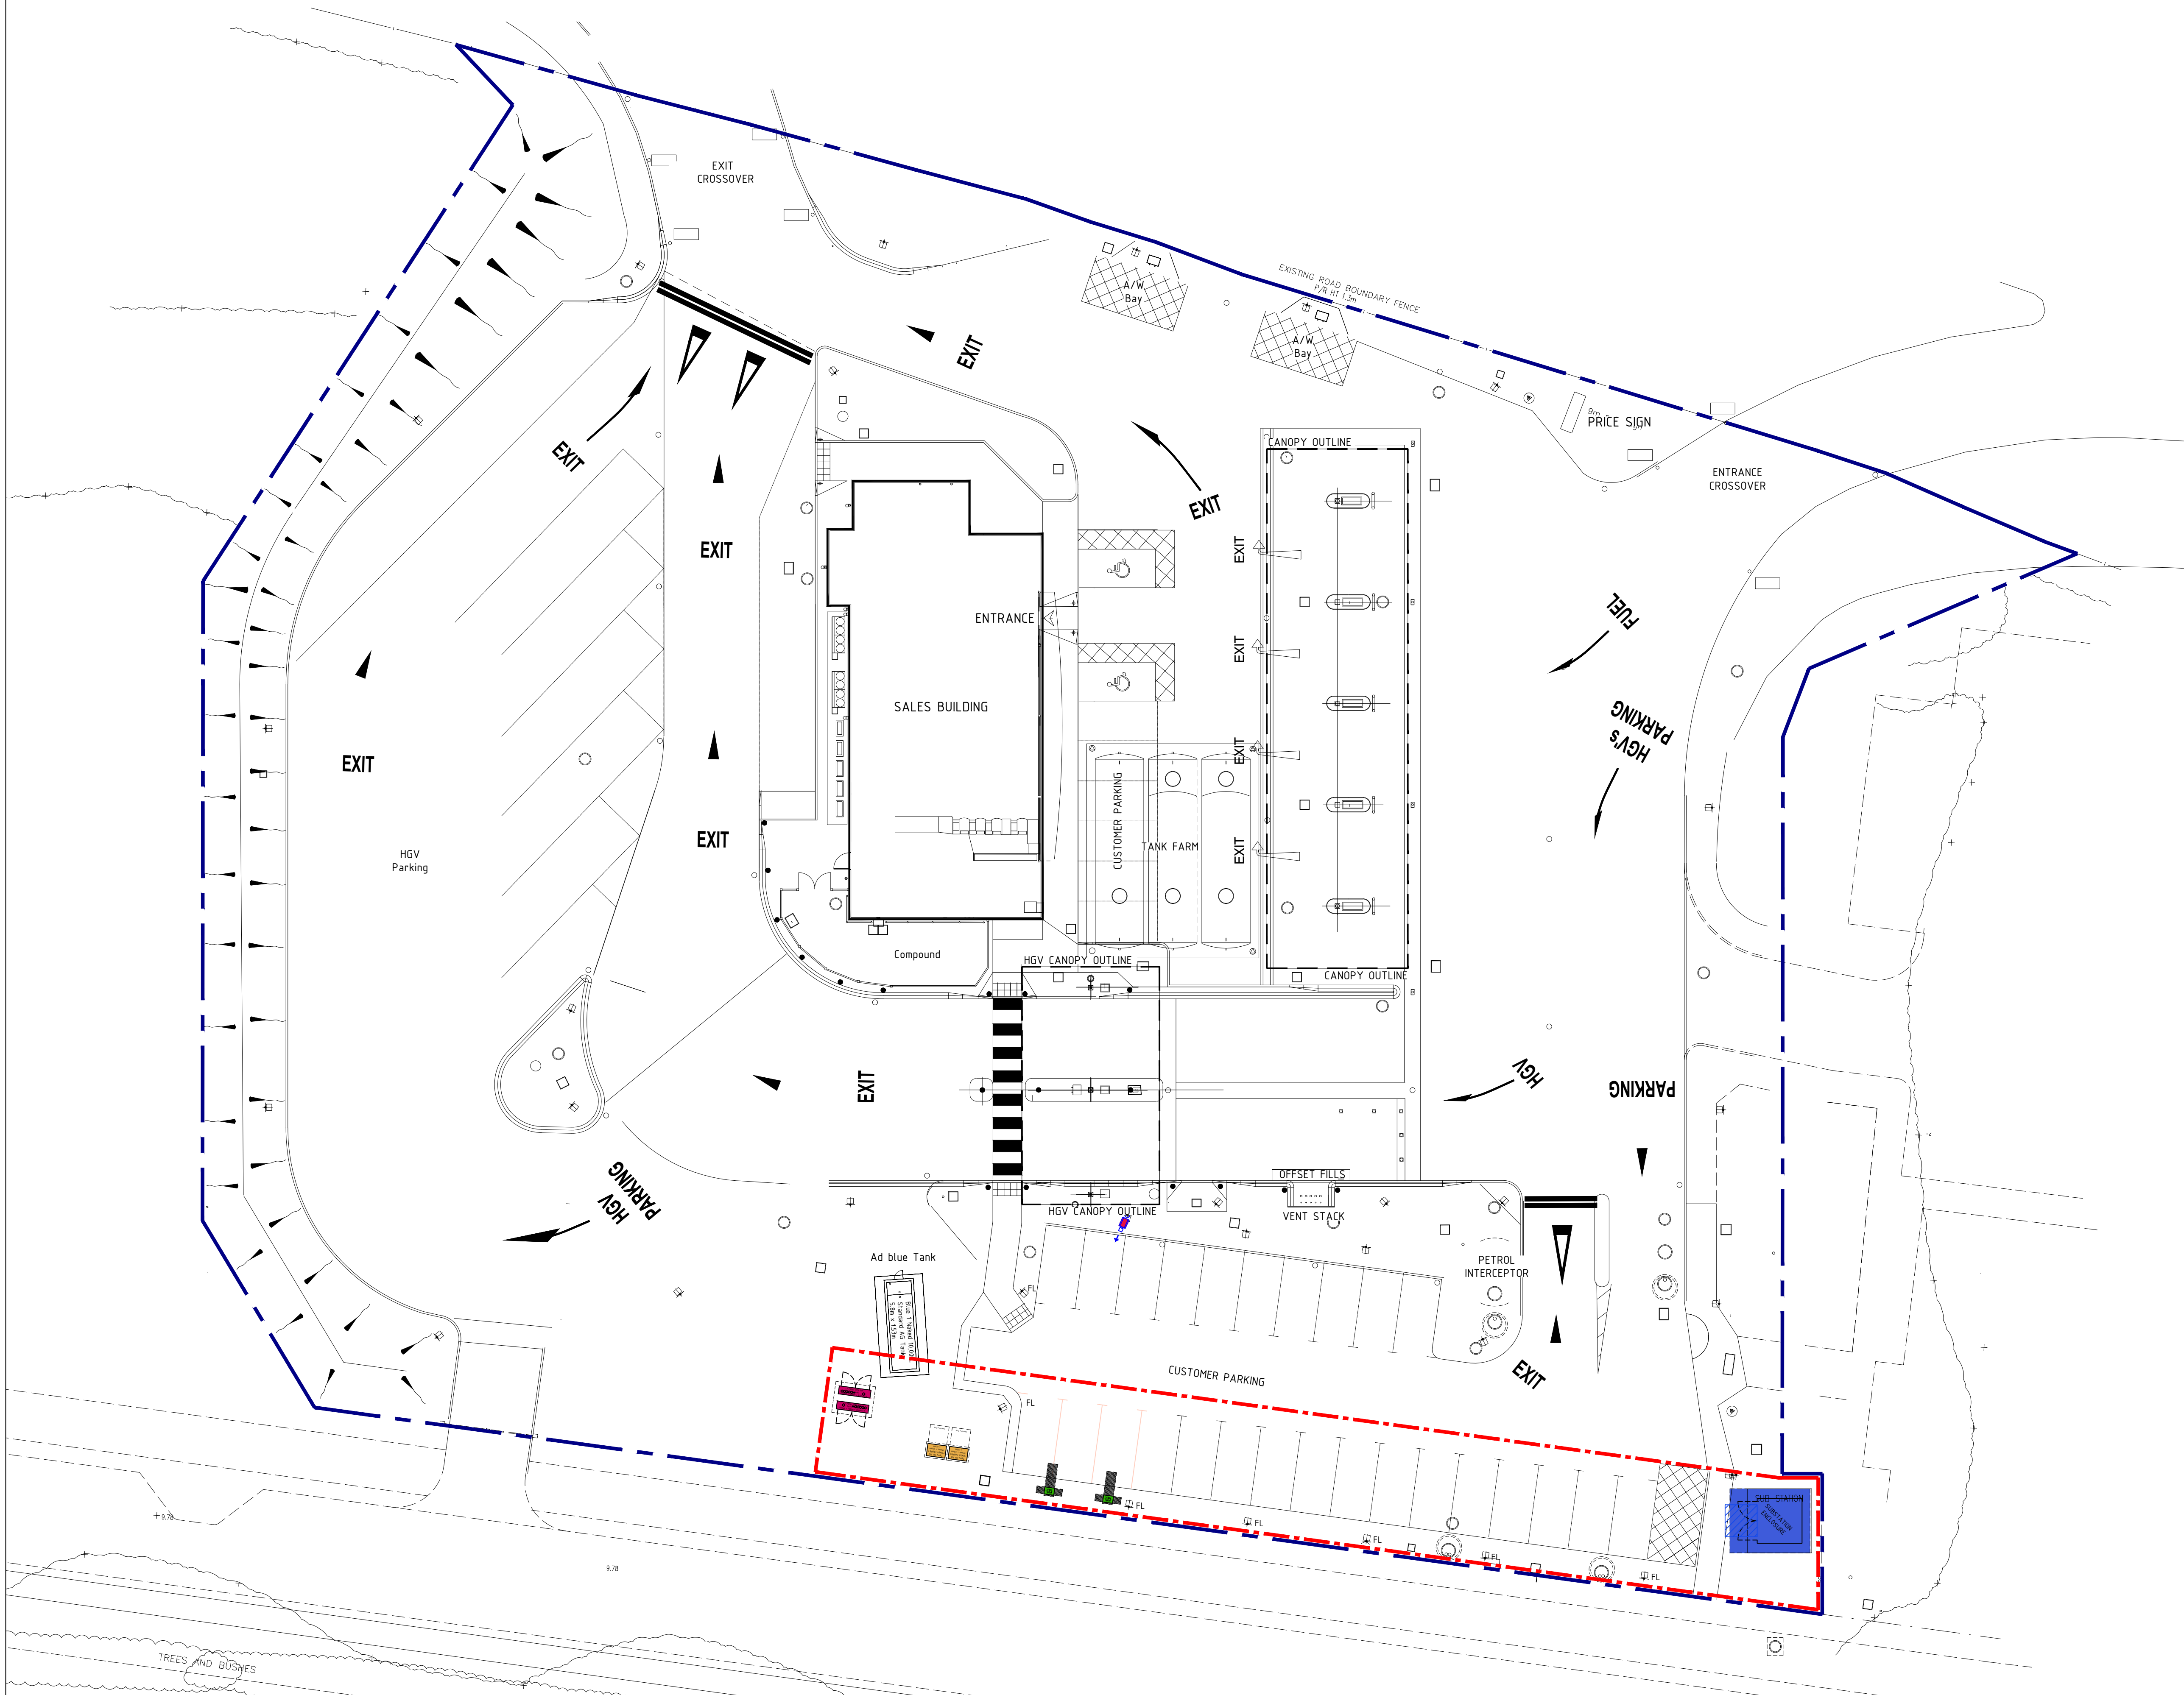

Application Site Area - Red
Site Boundary - Blue



GENERAL NOTES

This drawing has been prepared for the sole purpose of obtaining planning permission for a New Electric Vehicle Charging Installation

Do not scale off this drawing, if dimensions are required contact ADS Design Ltd.

This drawing is to be read in conjunction with drawings numbered;

- 14776-20 Existing Site Layout
- 14776-21 Existing Site Elevations
- 14776-22 Proposed Site Layout
- 14776-23 Proposed Site Elevations
- 14776-24 Proposed Equipment Elevations
- 14776-05 Site Location Plan

Any advertisements are indicative and are subject to a separate advertisement application.

FORECOURT

Canopy
No Works Proposed

Fuel System
No Works Proposed

Floodlighting
Existing floodlighting to be retained and adapted with new added as indicated

NR	DATE	DESCRIPTION
REVISIONS		
STATUS		PLANNING DRAWING



BP OIL UK Ltd
Asset Development

BP OIL UK Ltd
Asset Development
WITAN GATE HOUSE
MILTON KEYNES
BUCKS MK9 1ES
Tel No 01908 853000
Fax No 01908 853999

EMSWORTH SF CONNECT
A27 Westbound,
Emsworth,
PO10 7RB

DRAWN: RRB
DATE: 28-07-2020
DESIGN CHECKED: PSB
DATE: 29-07-2020
APPROVED: -
DATE: -
A TRACK CHECKED: -
DATE: -
SCALE: 1:200 @ A1

PROPOSED SITE LAYOUT

DRAWING NUMBER	REV
14776-22	-

ARCHITECT: MBH

This drawing has been produced in accordance with BP Oil UK Ltd retail design standards & current legal requirements.
Copyright of BP Oil UK Ltd. Illegal use is prohibited. Reproduction only with permission of BP Oil UK Ltd.
BP Oil UK Ltd, Asset Development, 500-600 Witam Gate West, Milton Keynes, MK9 1ES

A1
ORIGINAL
PLOT SIZE