




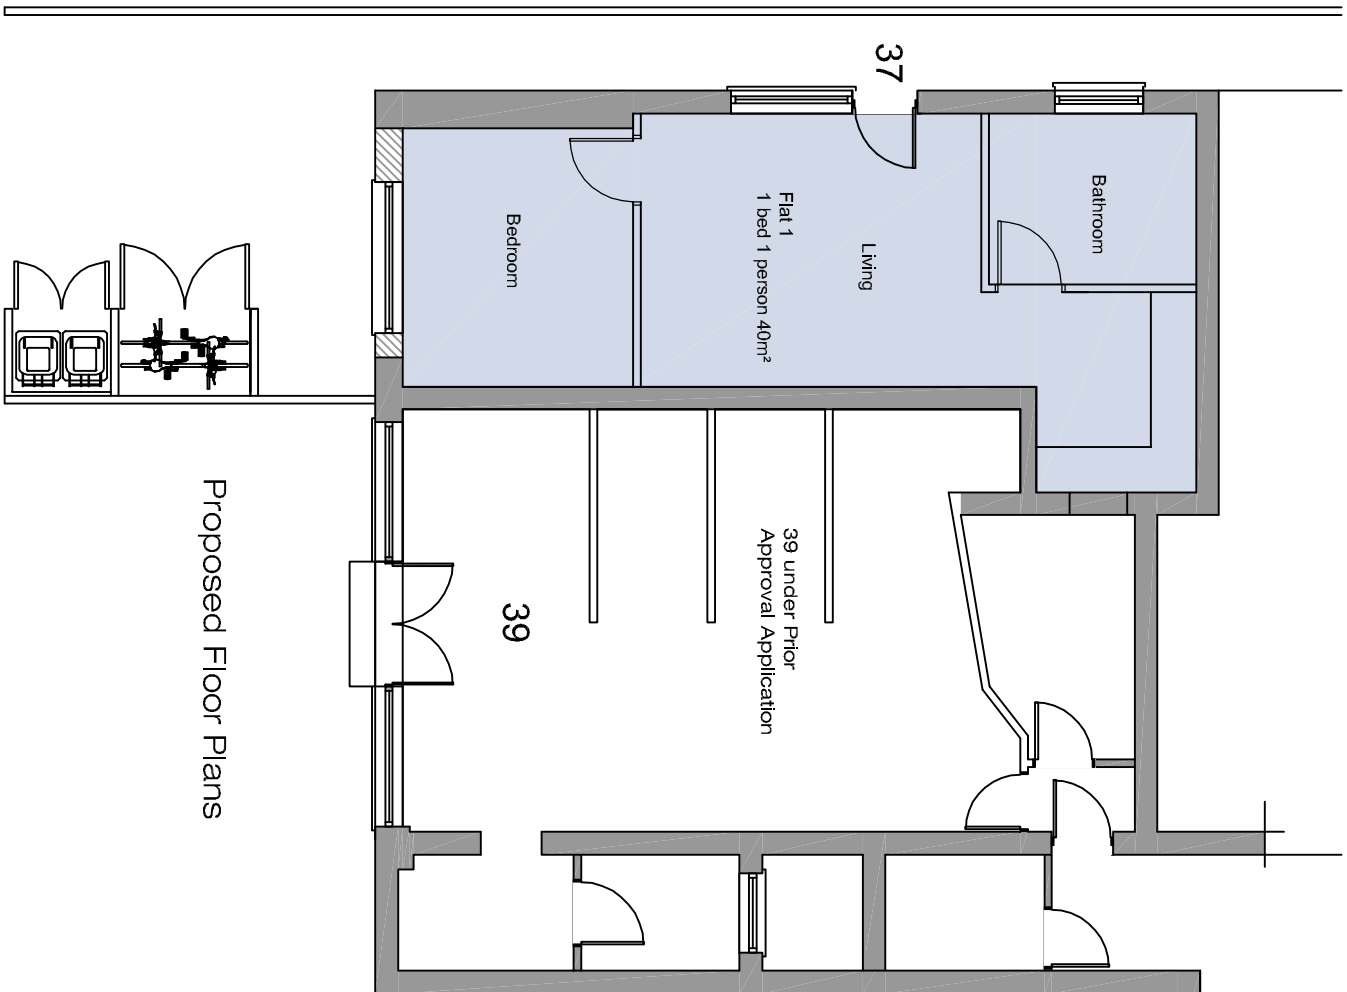


Proposed Floor Plans

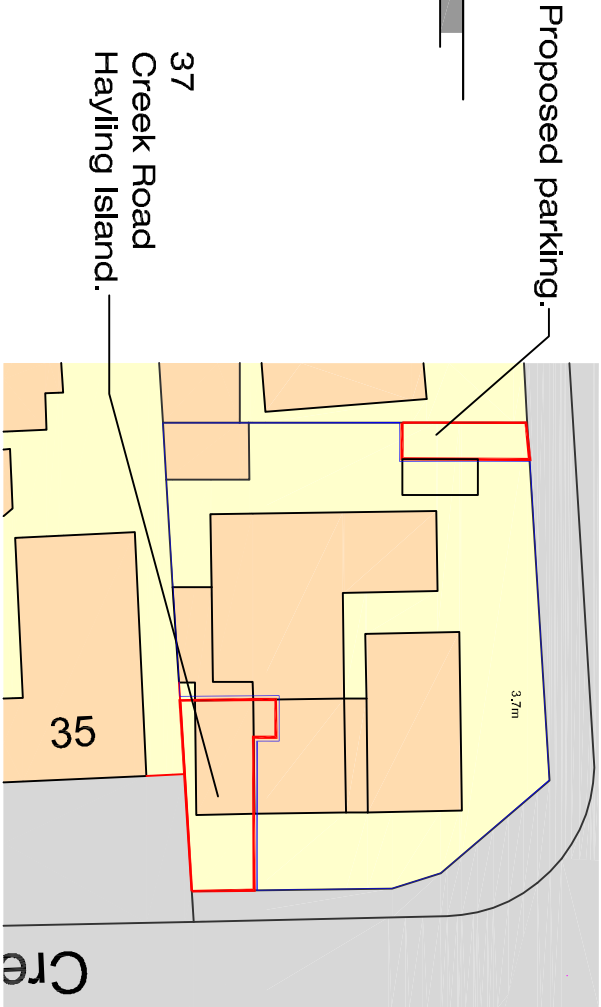

Scale in Metres
0 5 10 15 20 25
for 1:500

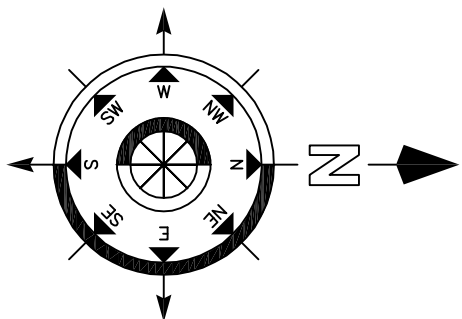


Scale in Metres
0 10 20 30 40 50 60
for 1:1250

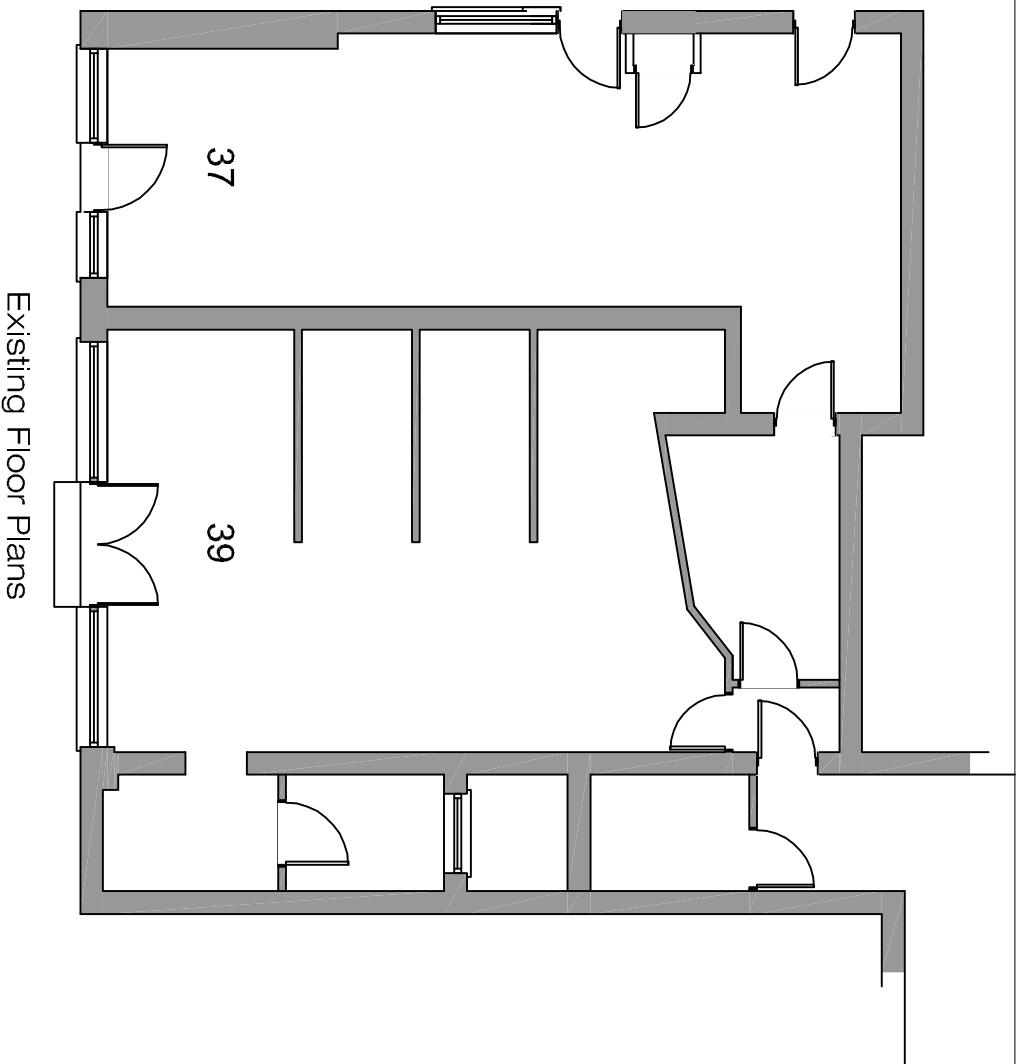

Existing Floor Plans




Existing South Elevation

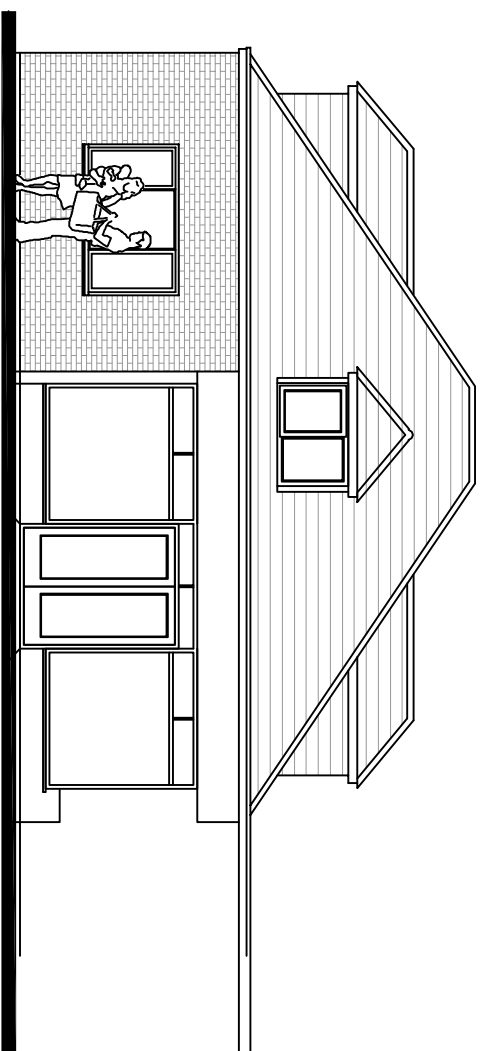


Proposed Front Elevation

Scale in Metres
0 1 2 3 4 5
for 1:100

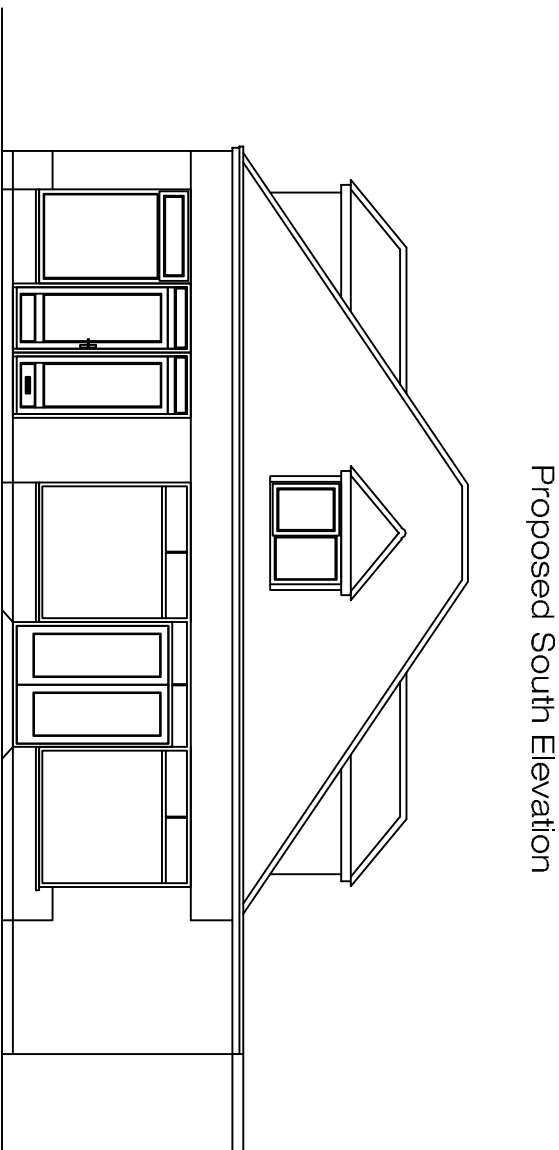

Proposed South Elevation

Existing Front Elevation

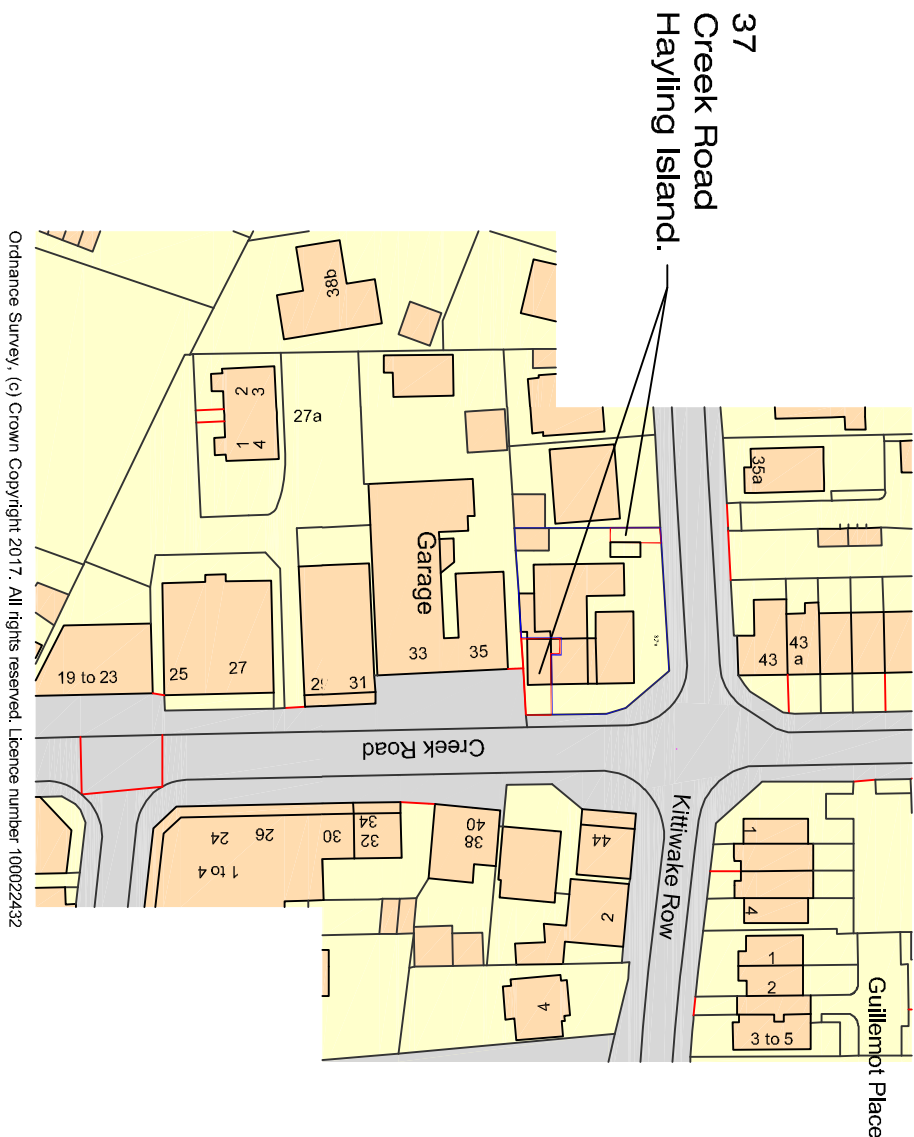

REVISION:

25-02-19 RED line amendments
27-03-19 Amended south elevations
04-09-19 RED line amendments
07-07-20 South elevation amended

Drawing Title:

Proposed Conversion

Project:

37
Creek Road
Hayling Island.

Drawn By

CRF

Date

10/02/19

SHEET SIZE

A2

Approved By

Date

Drawing No.

CFA

FULL

BS

Revision:

03

Scale:

1/100

PLANNING

Chris Flint Associates Ltd

CHARTERED SURVEYORS - PROJECT MANAGERS
DEVELOPMENT CONSULTANTS

2 Emerald Close Waterlooville Hants PO7 8NZ
tel: 023 92 432484 fax: 023 92 338554
Email: chris@flintassociates.co.uk