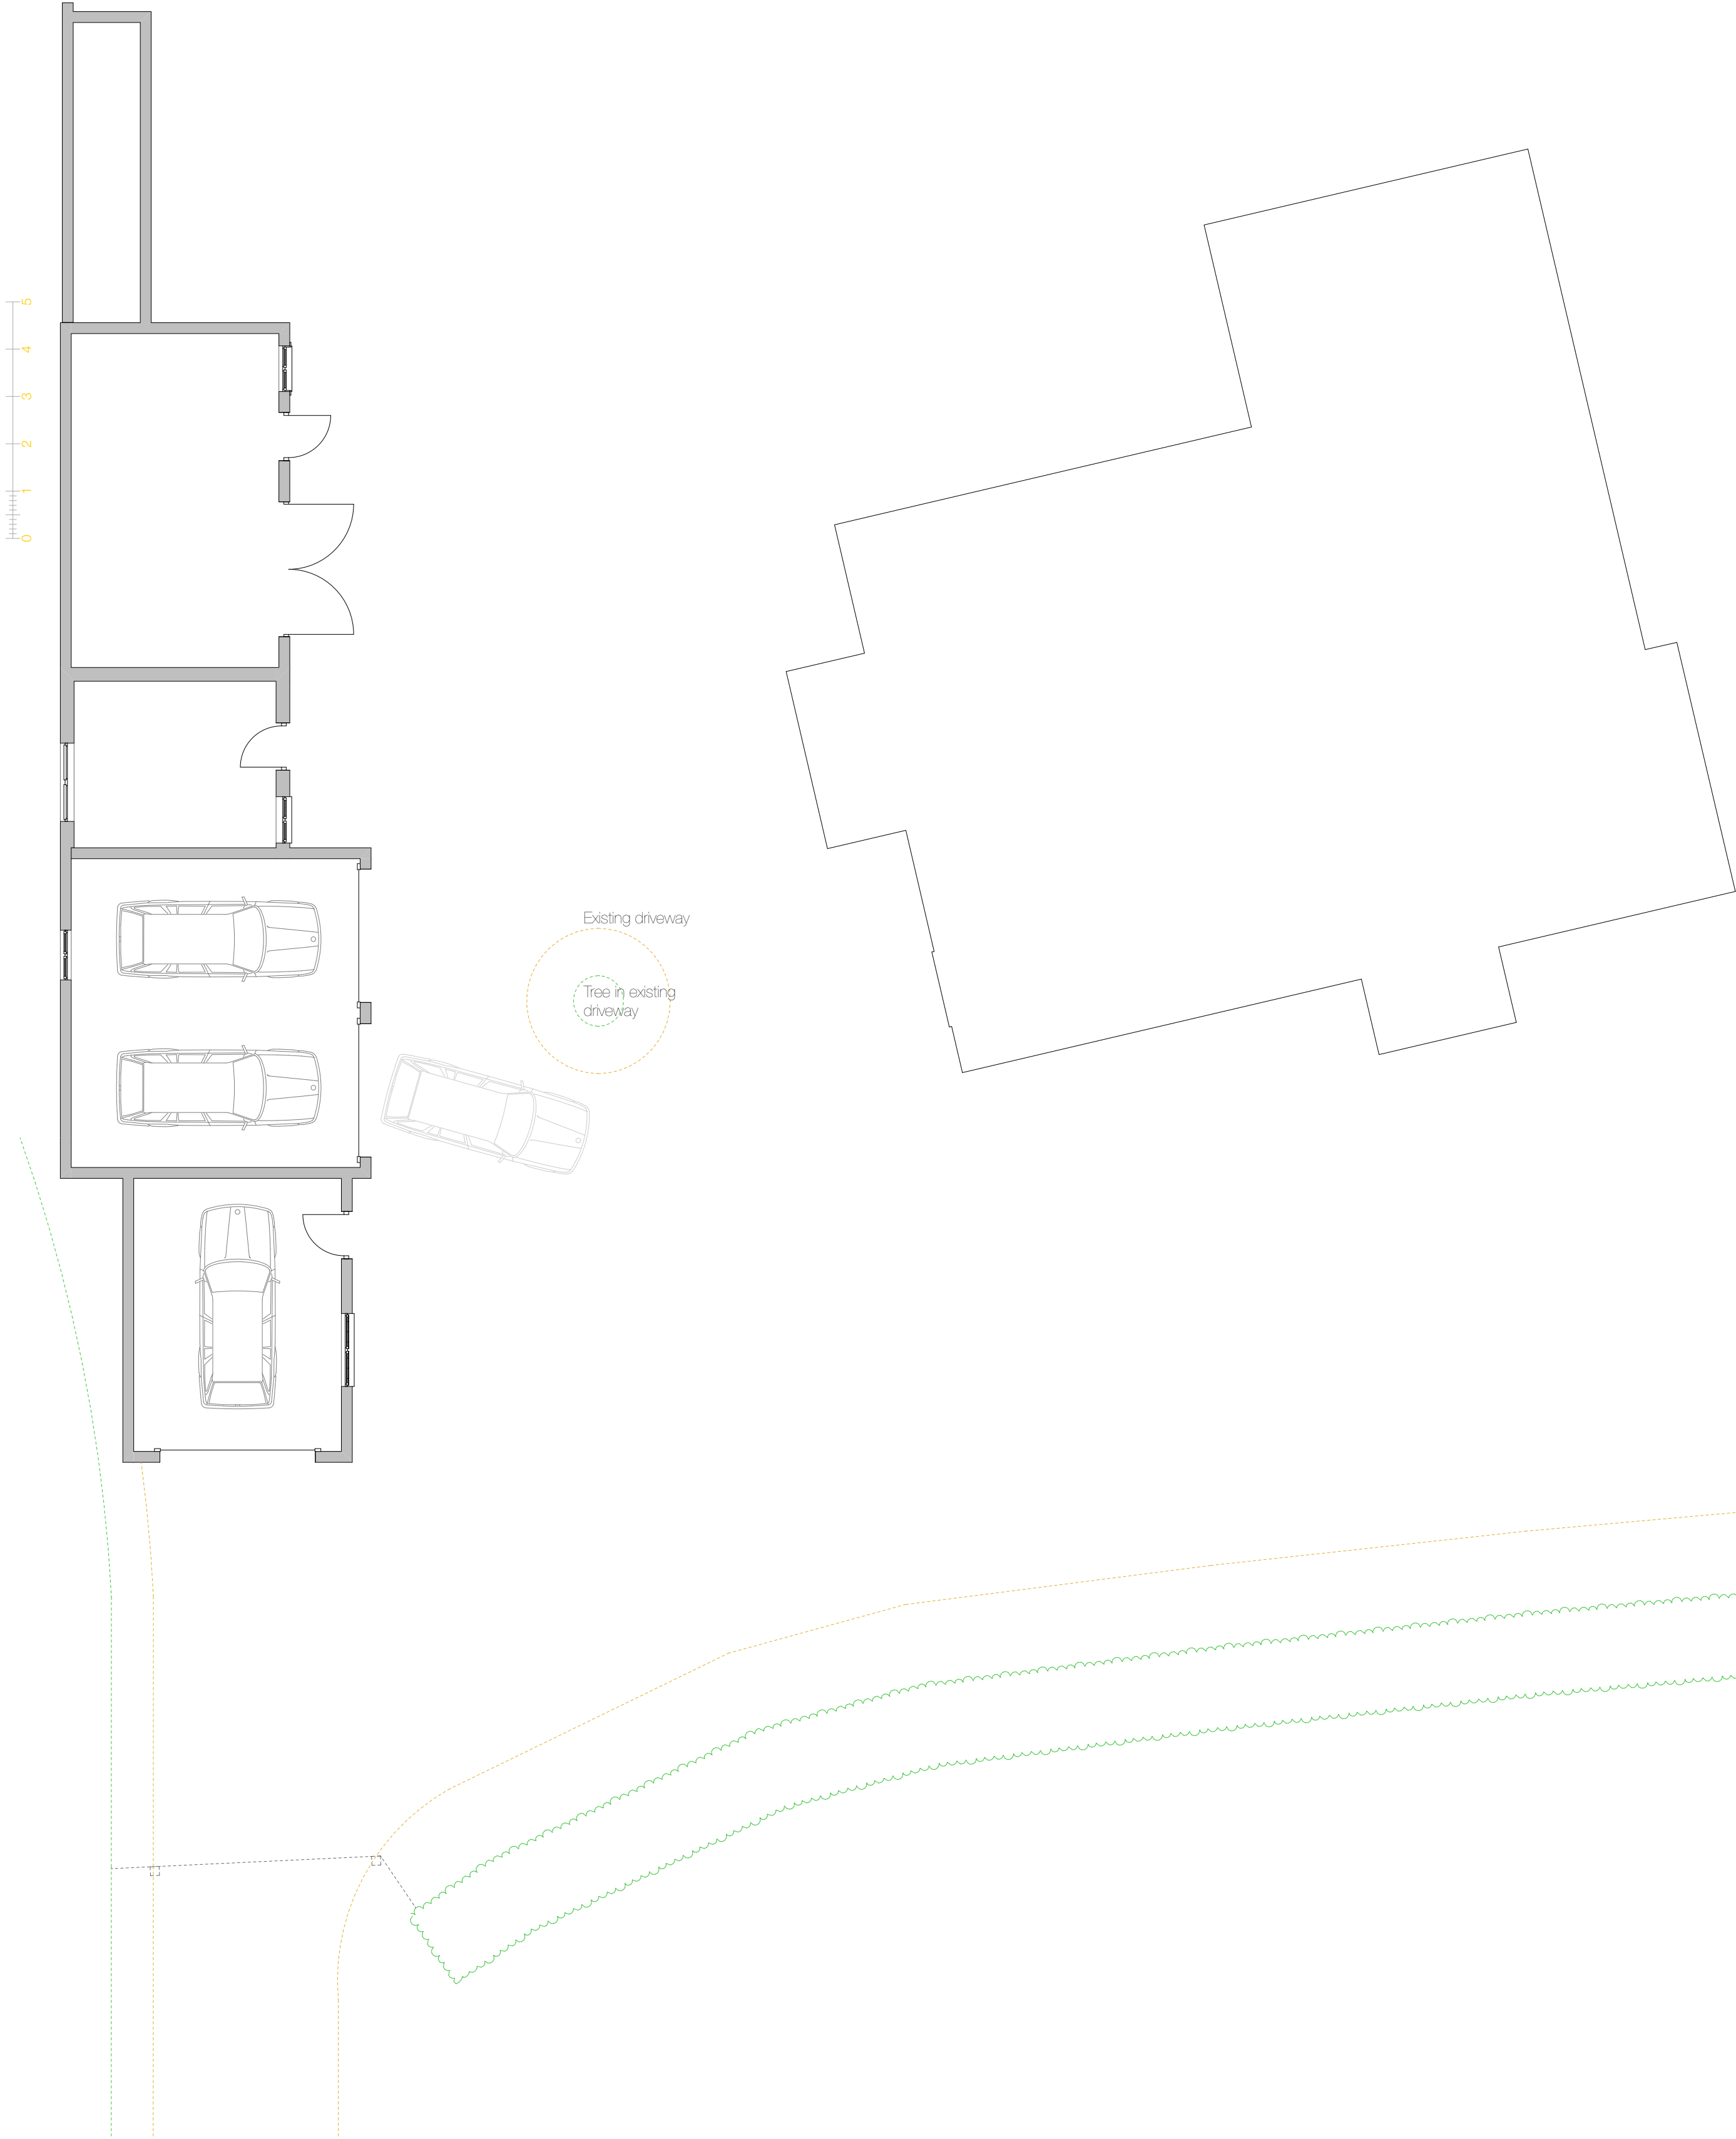


**Downland
Design Ltd.**

Issue Date

Date printed
15/05/2020

For:
Mr Chris Molloy

Proposed Garage Alterations

Salterns House
Hayling
PO11 9PL

Proposed Plans

Scale @ A2
1:100

Drawing:
Proposed Ground Floor
A2 100

Drawing Number

project	number	rev
---------	--------	-----

1928 - 02.2		
-------------	--	--