



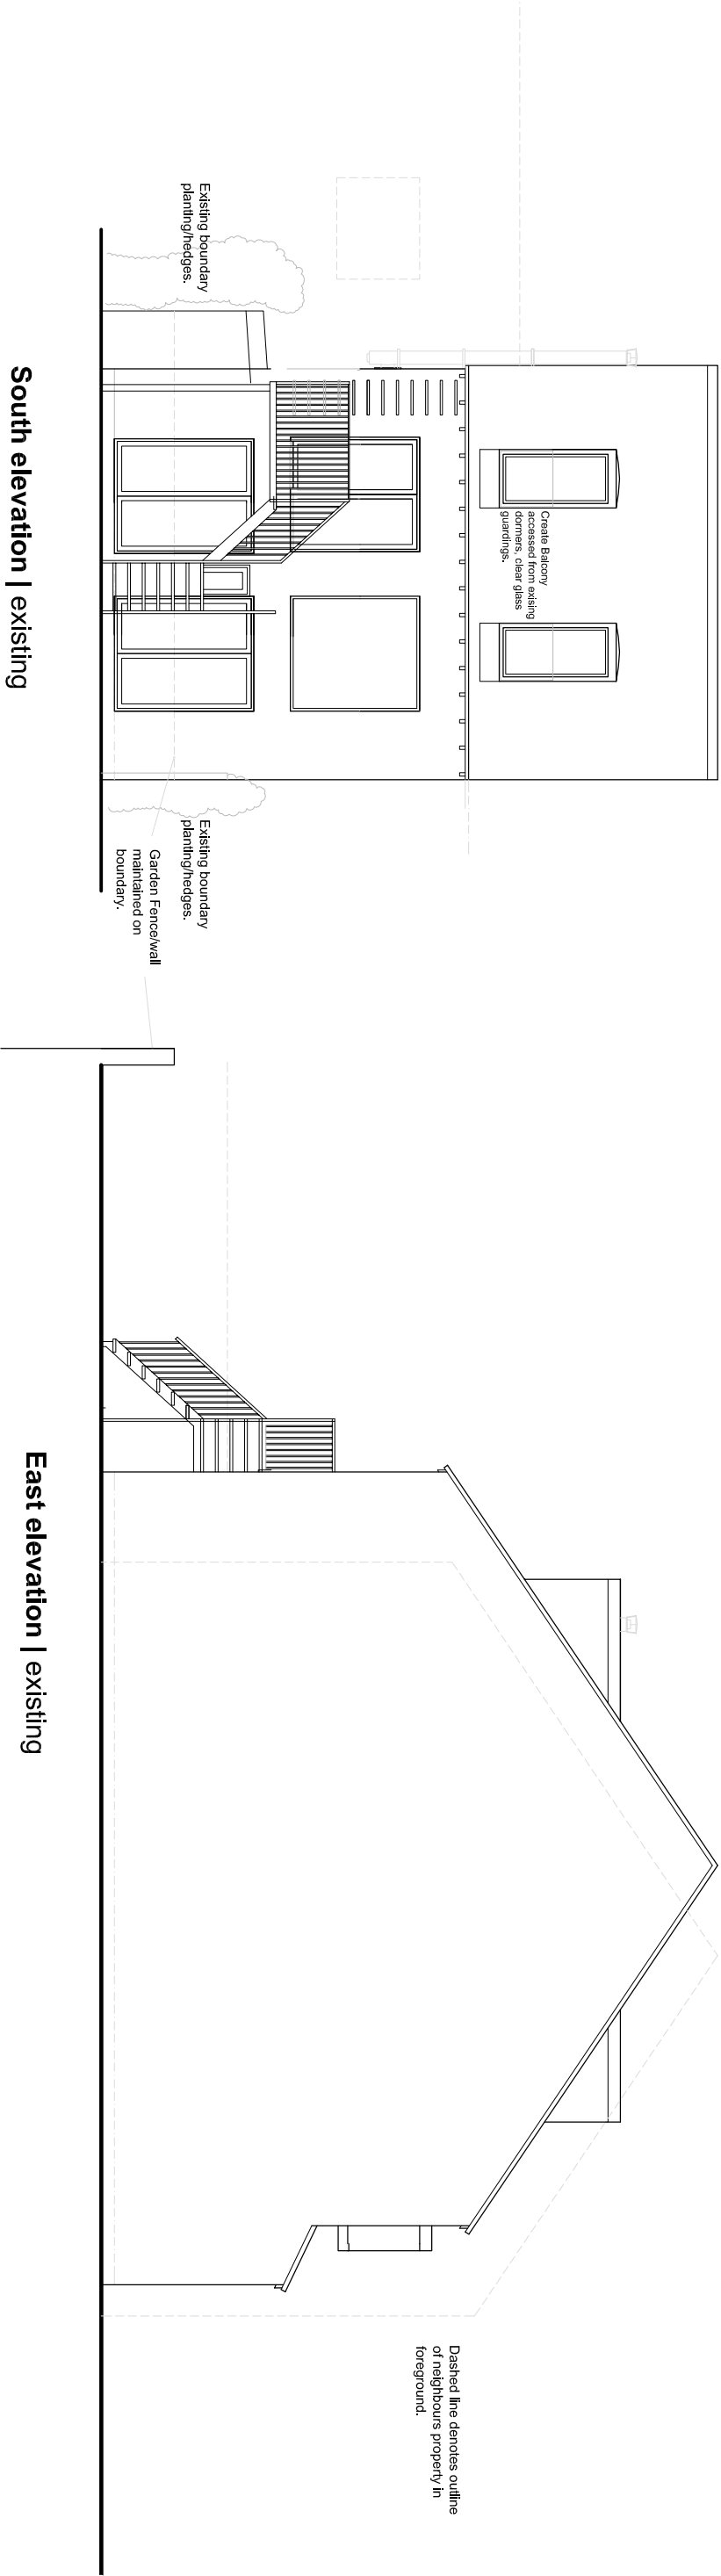


South elevation | existing

East elevation | existing

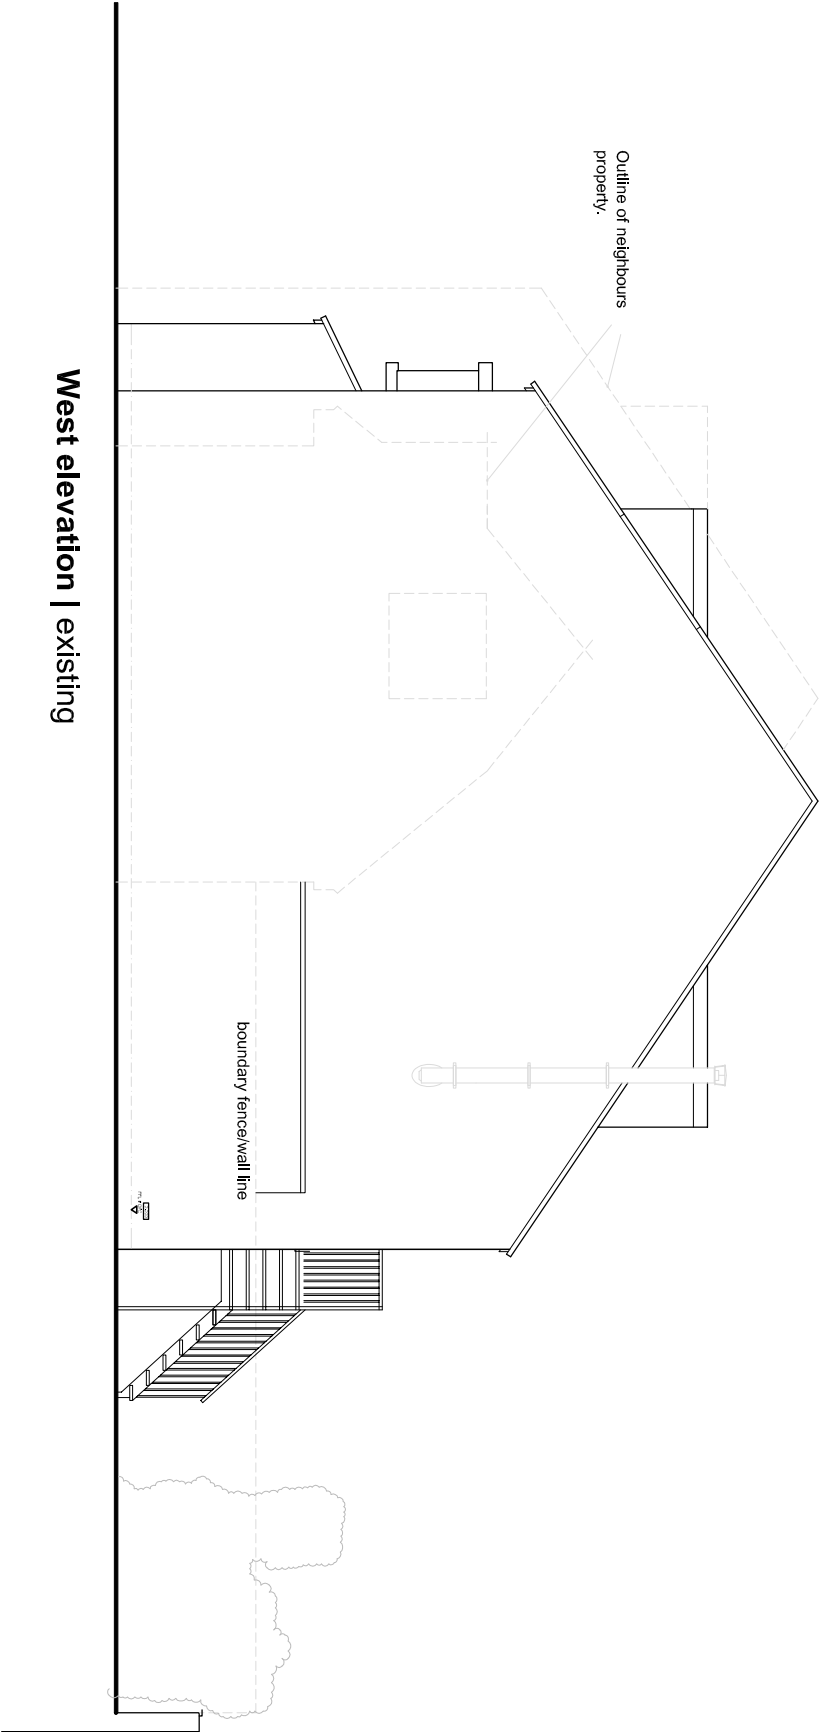

West elevation | existing

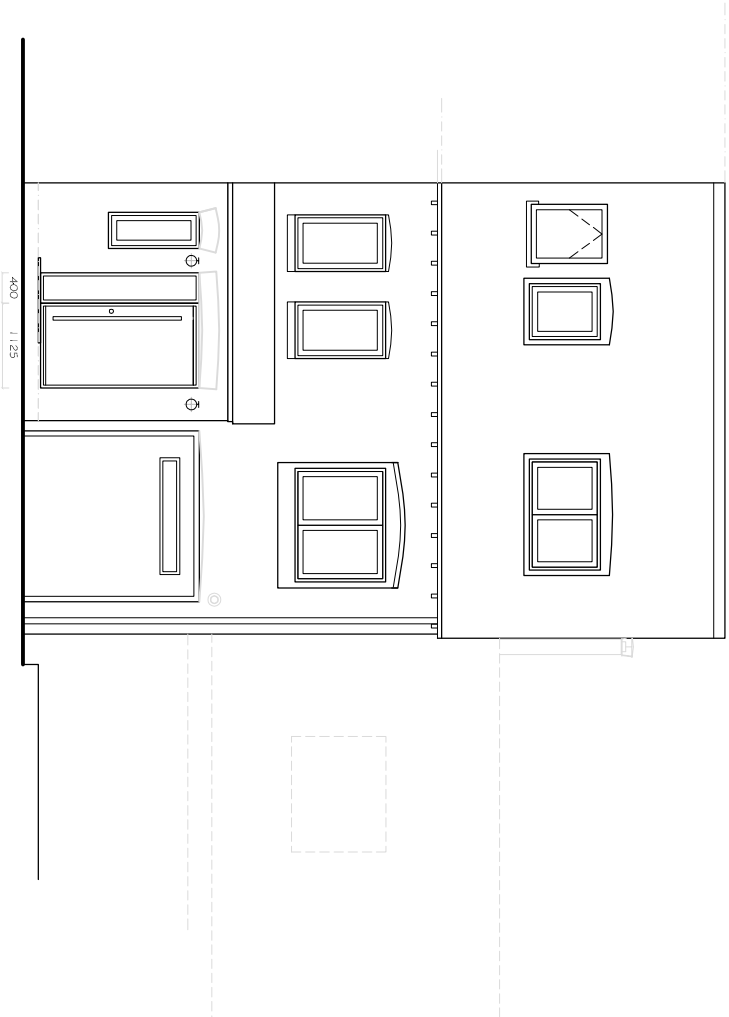

North elevation | existing

EXSITING ELEVATIONS