


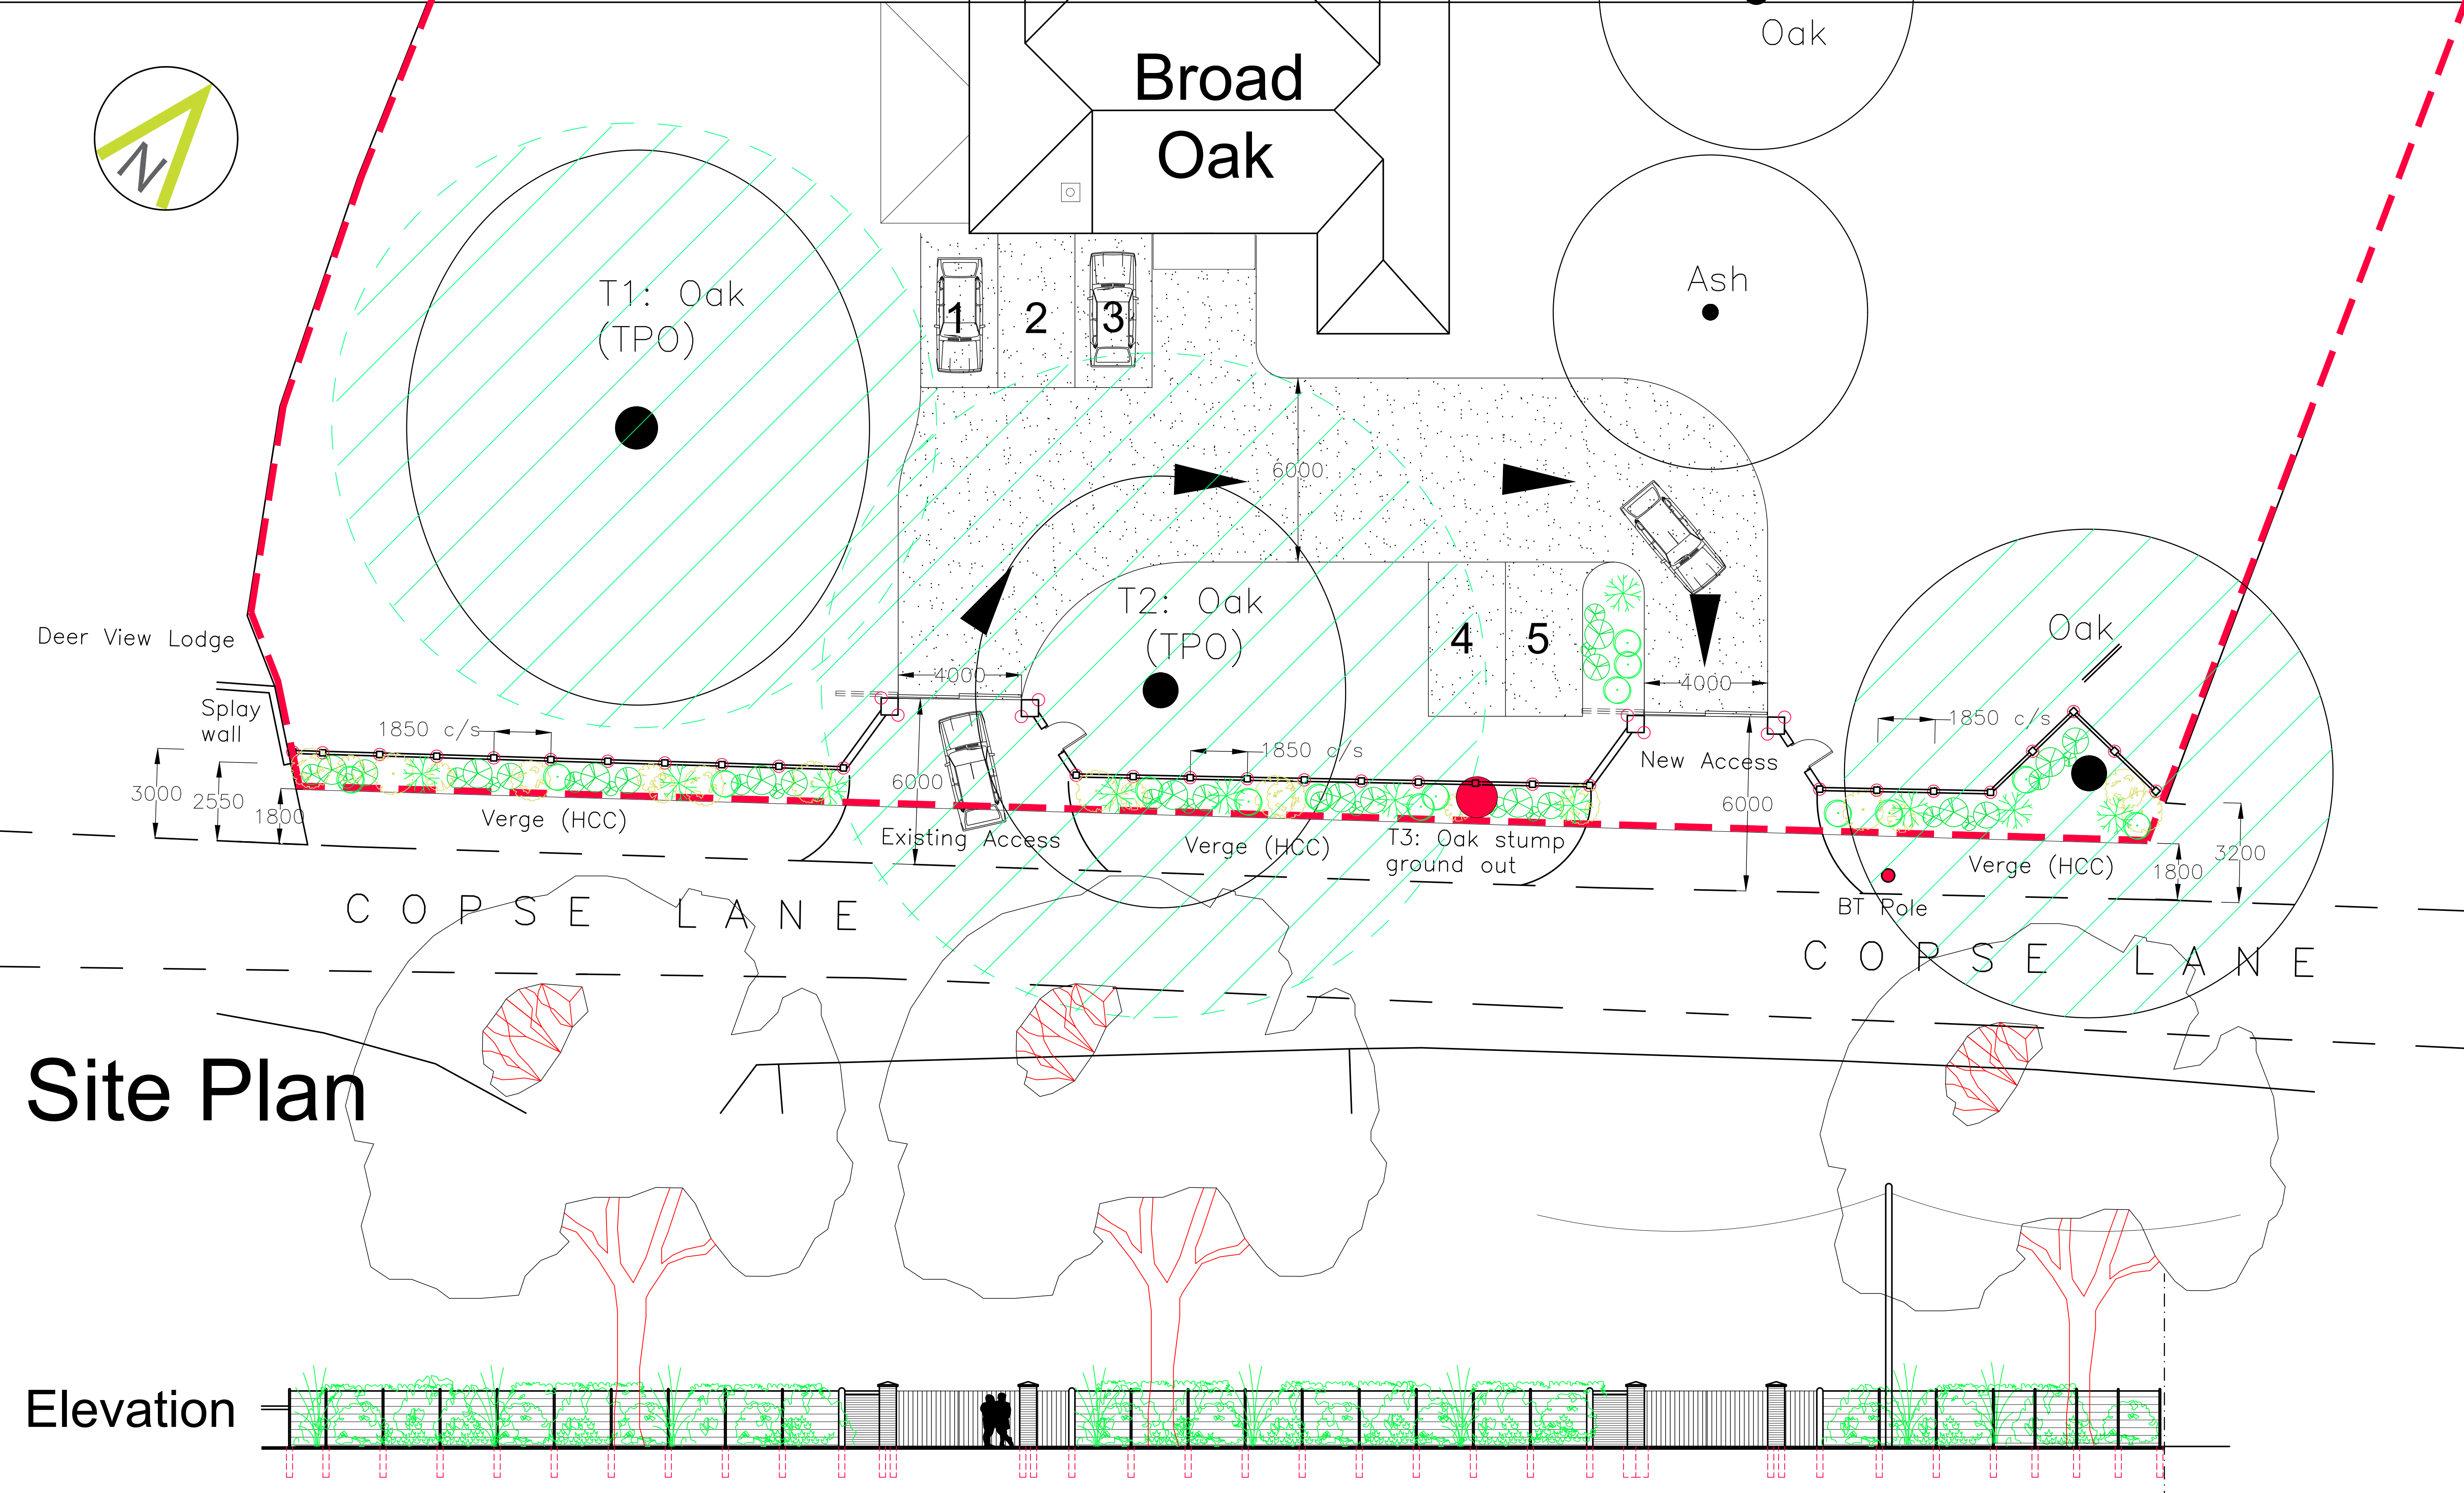

Broad Oak, Copse Lane, Hayling Island, PO11 0QB	Proposed Fence and Access Plan.															CAD Critchley Architecture And Design Ltd. Contact: 02392 474 919 info@caad.online The Old Brewery, 15E South Street, Havant, PO9 1BU																				Scale A1=1:100, A3=1:200 Drawn SAR/CAL Date 07/03/19																																						
	Revisions		a) Planting Screen added. 30/12/19 MHC b) Ash/stump/pole amends. 06/01/20 MHC c) T3 stump removed.. 08/01/20 MHC d)																							1413-163 ^C	
															20m															40m															60m															80m														