



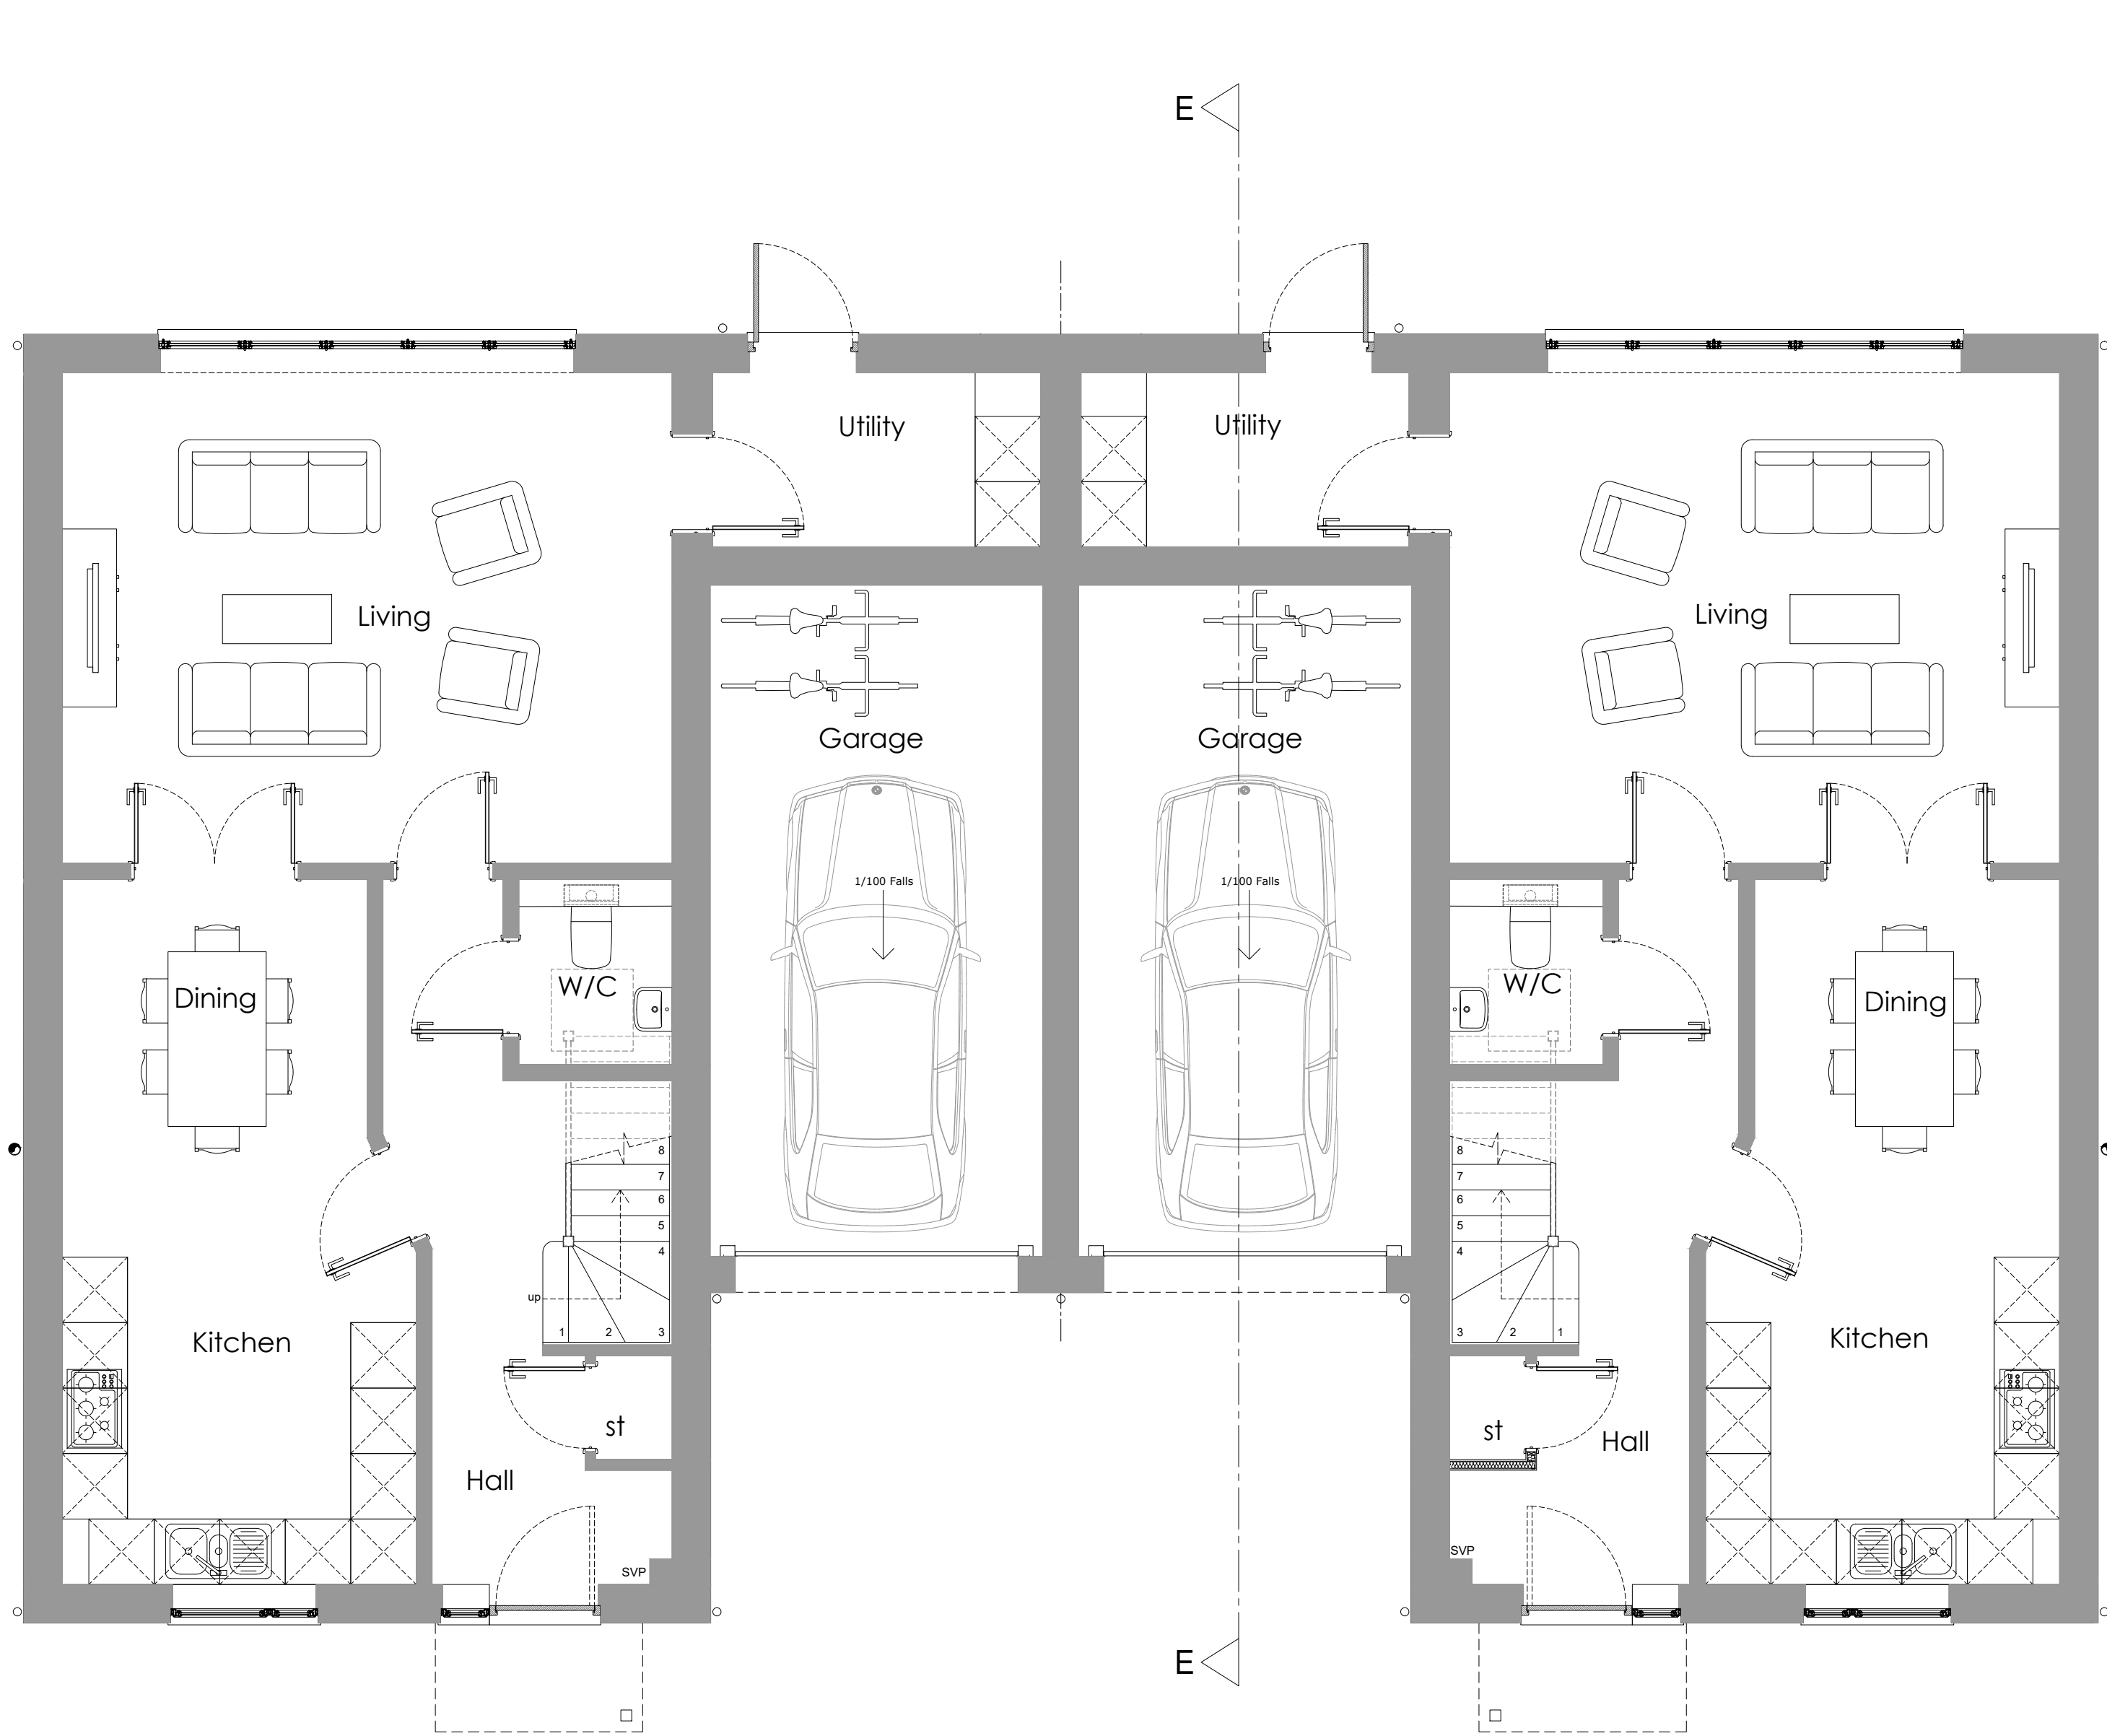


Approved Ground Floor Plan
1:50

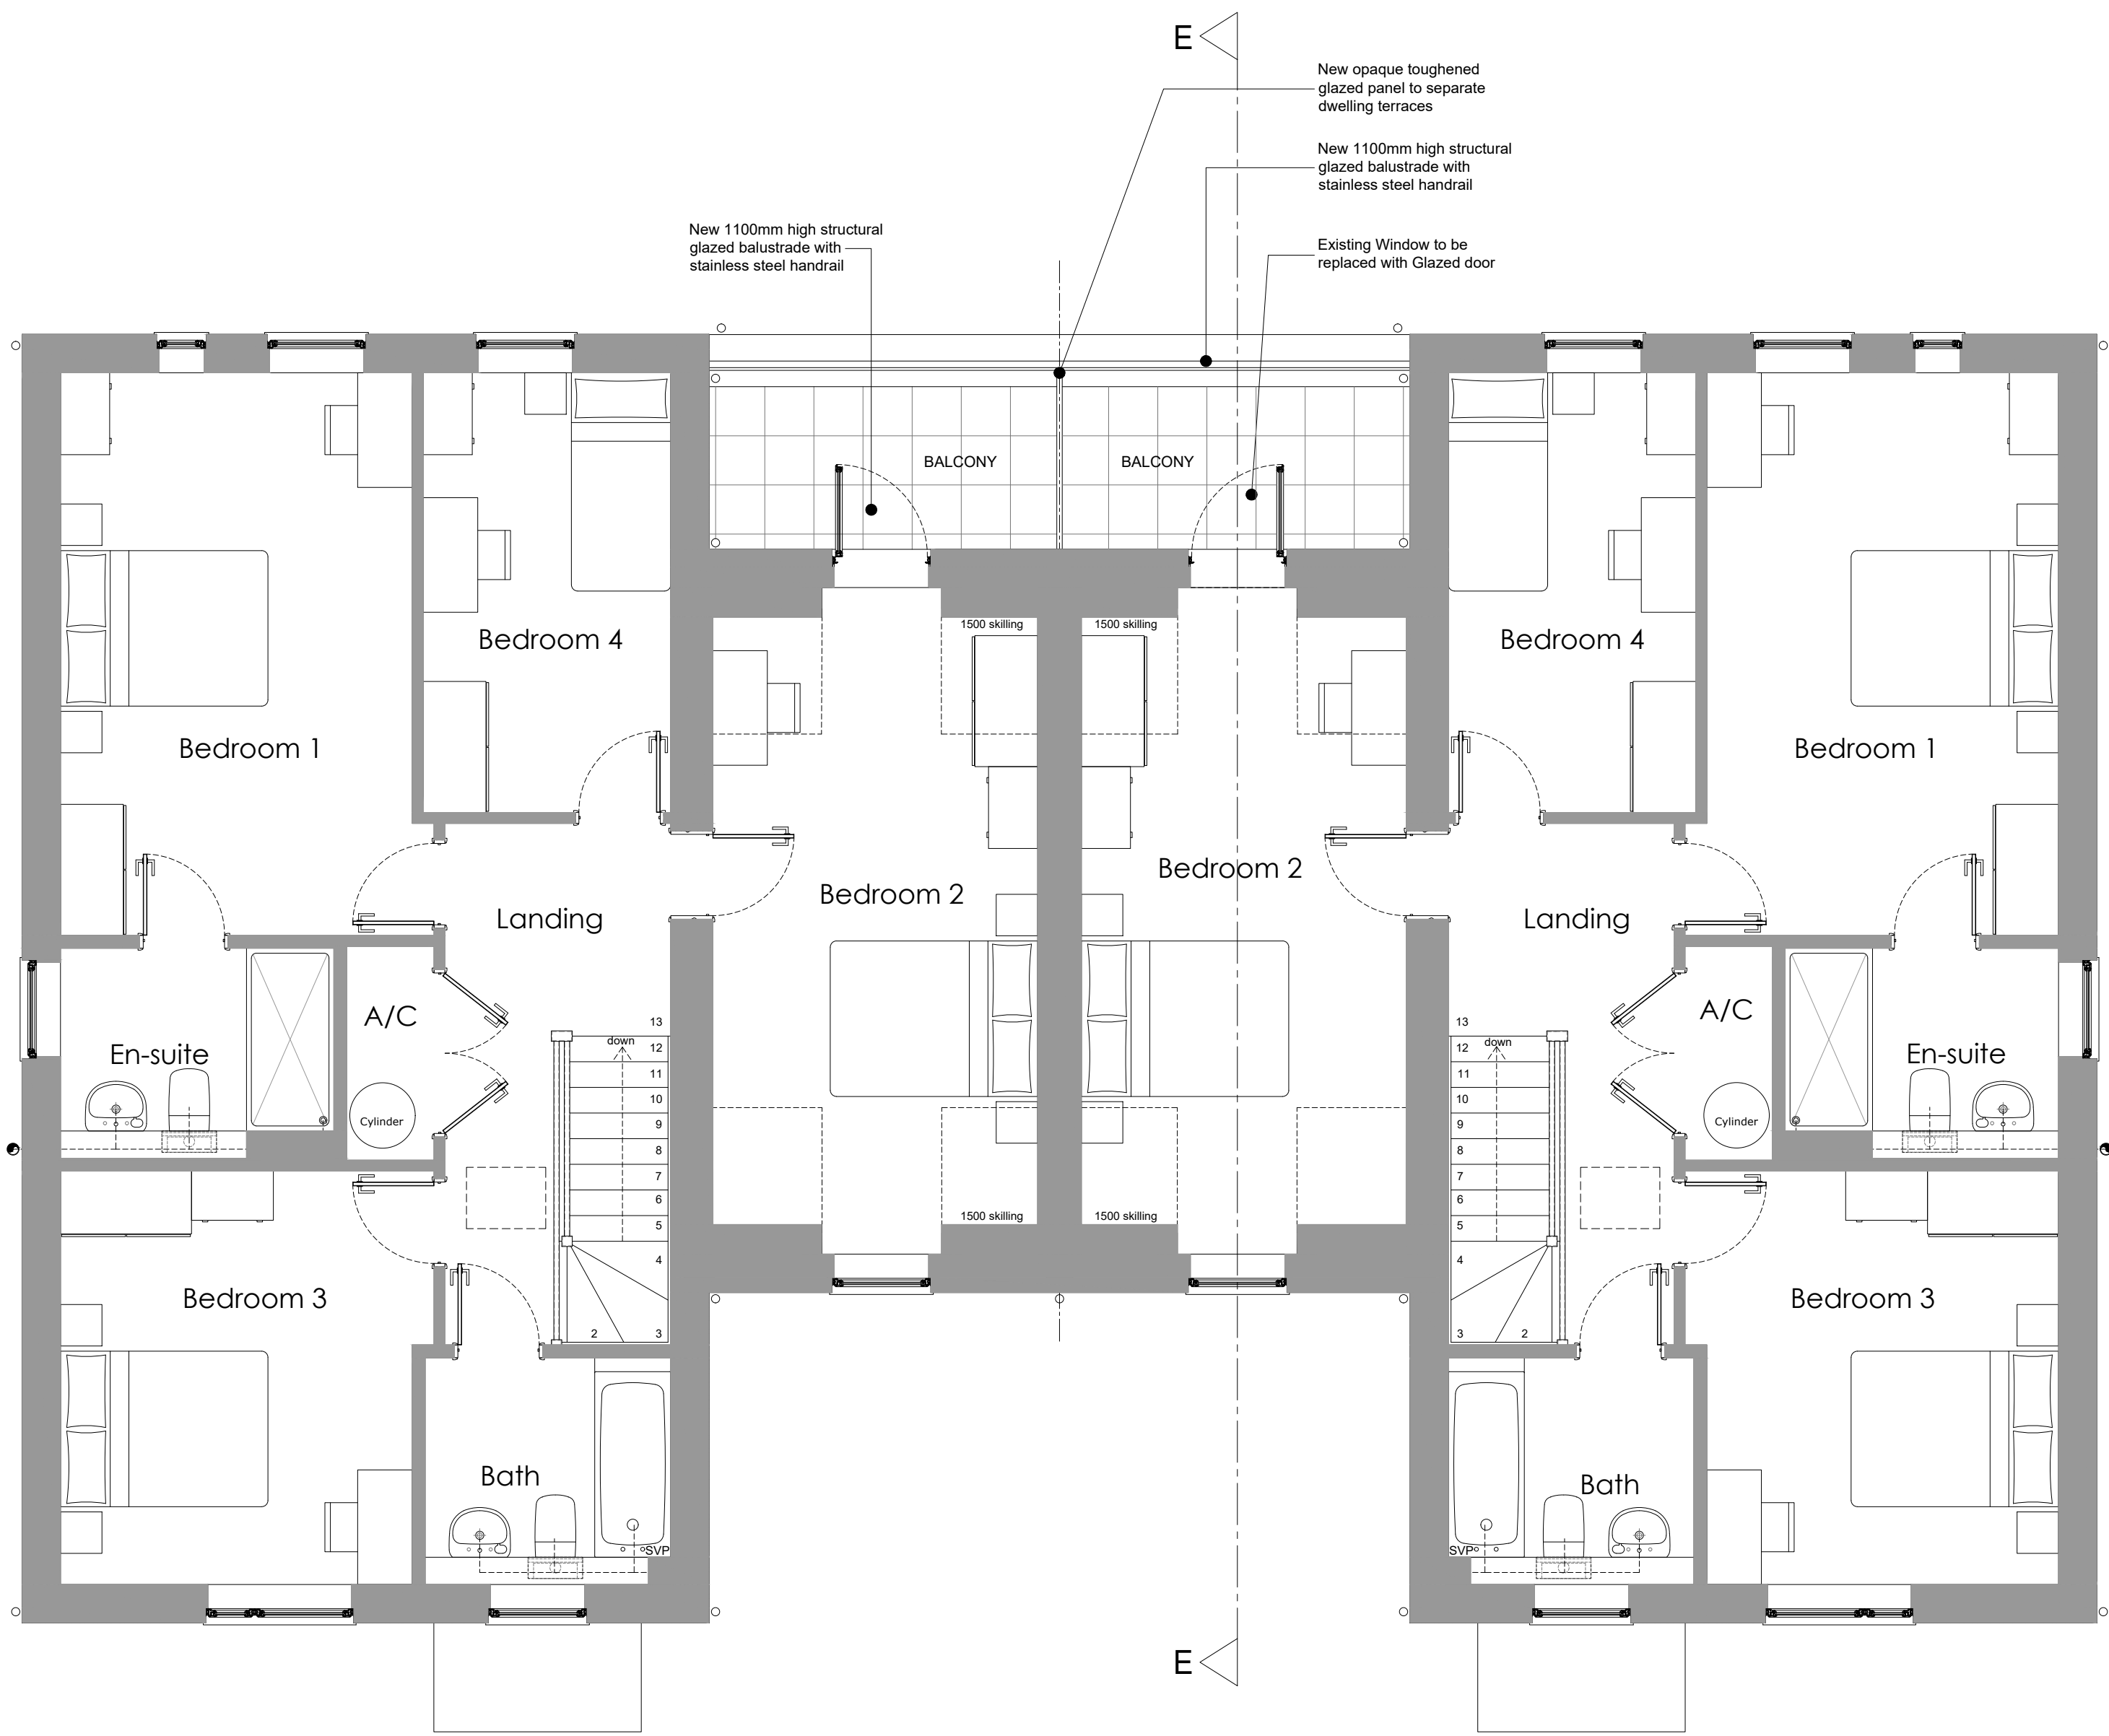

Proposed First Floor Plan
1:50

notes:

revisions:

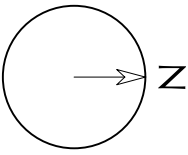

NOTE: The contractor is responsible for checking all site dimensions and levels. These should be checked prior to the ordering of any components and before the commencement of the works. All discrepancies should be brought to the attention of the Contract Administrator

Herringgate UK Ltd
97A Lovedean Lane
Waterlooville

Plots 2 & 3
Proposed Floor Plans
Planning
August 2020
1:50 @A1
CR
SCR



job: 1085
dwg: SK1
rev: /