


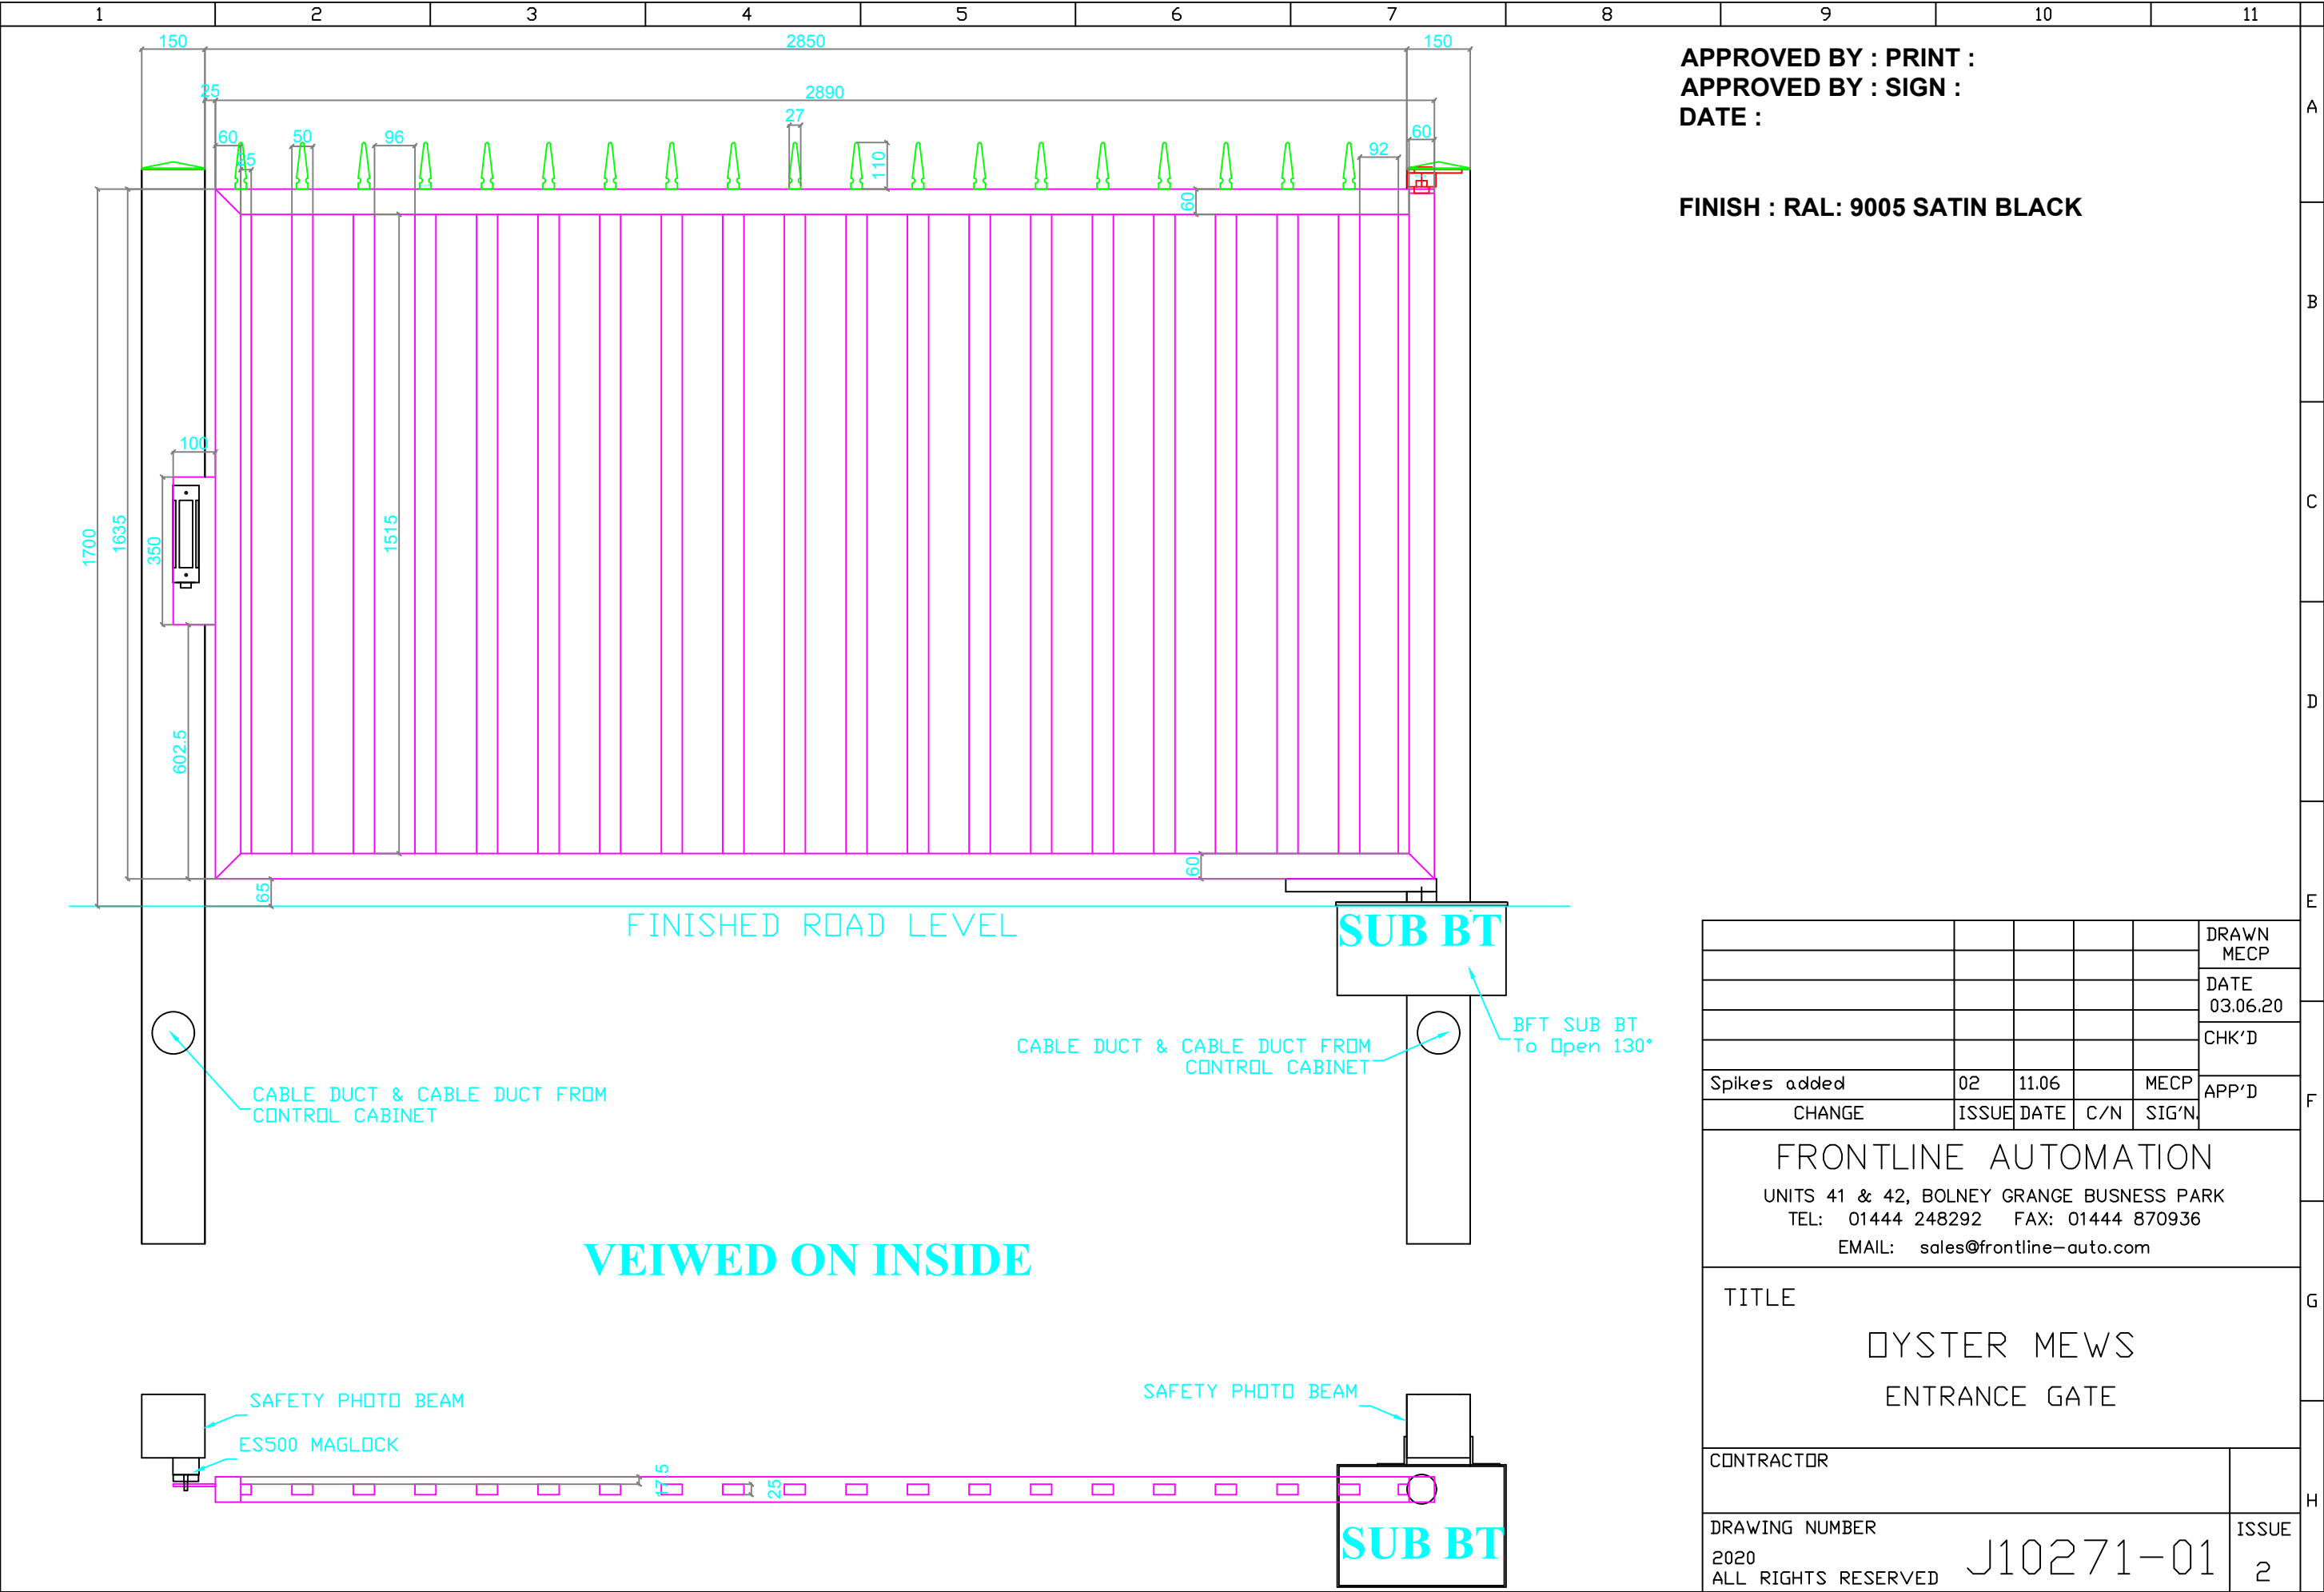

APPROVED BY : PRINT :
APPROVED BY : SIGN :
DATE :

FINISH : RAL: 9005 SATIN BLACK

					DRAWN
					MECP
					DATE
					03.06.20
					CHK'D
Spikes added	02	11.06		MECP	APP'D
CHANGE	ISSUE	DATE	C/N	SIG'N	
FRONTLINE AUTOMATION					
UNITS 41 & 42, BOLNEY GRANGE BUSINESS PARK					
TEL: 01444 248292 FAX: 01444 870936					
EMAIL: sales@frontline-auto.com					
TITLE					
OYSTER MEWS					
ENTRANCE GATE					
CONTRACTOR					
DRAWING NUMBER					ISSUE
2020					2
ALL RIGHTS RESERVED					