
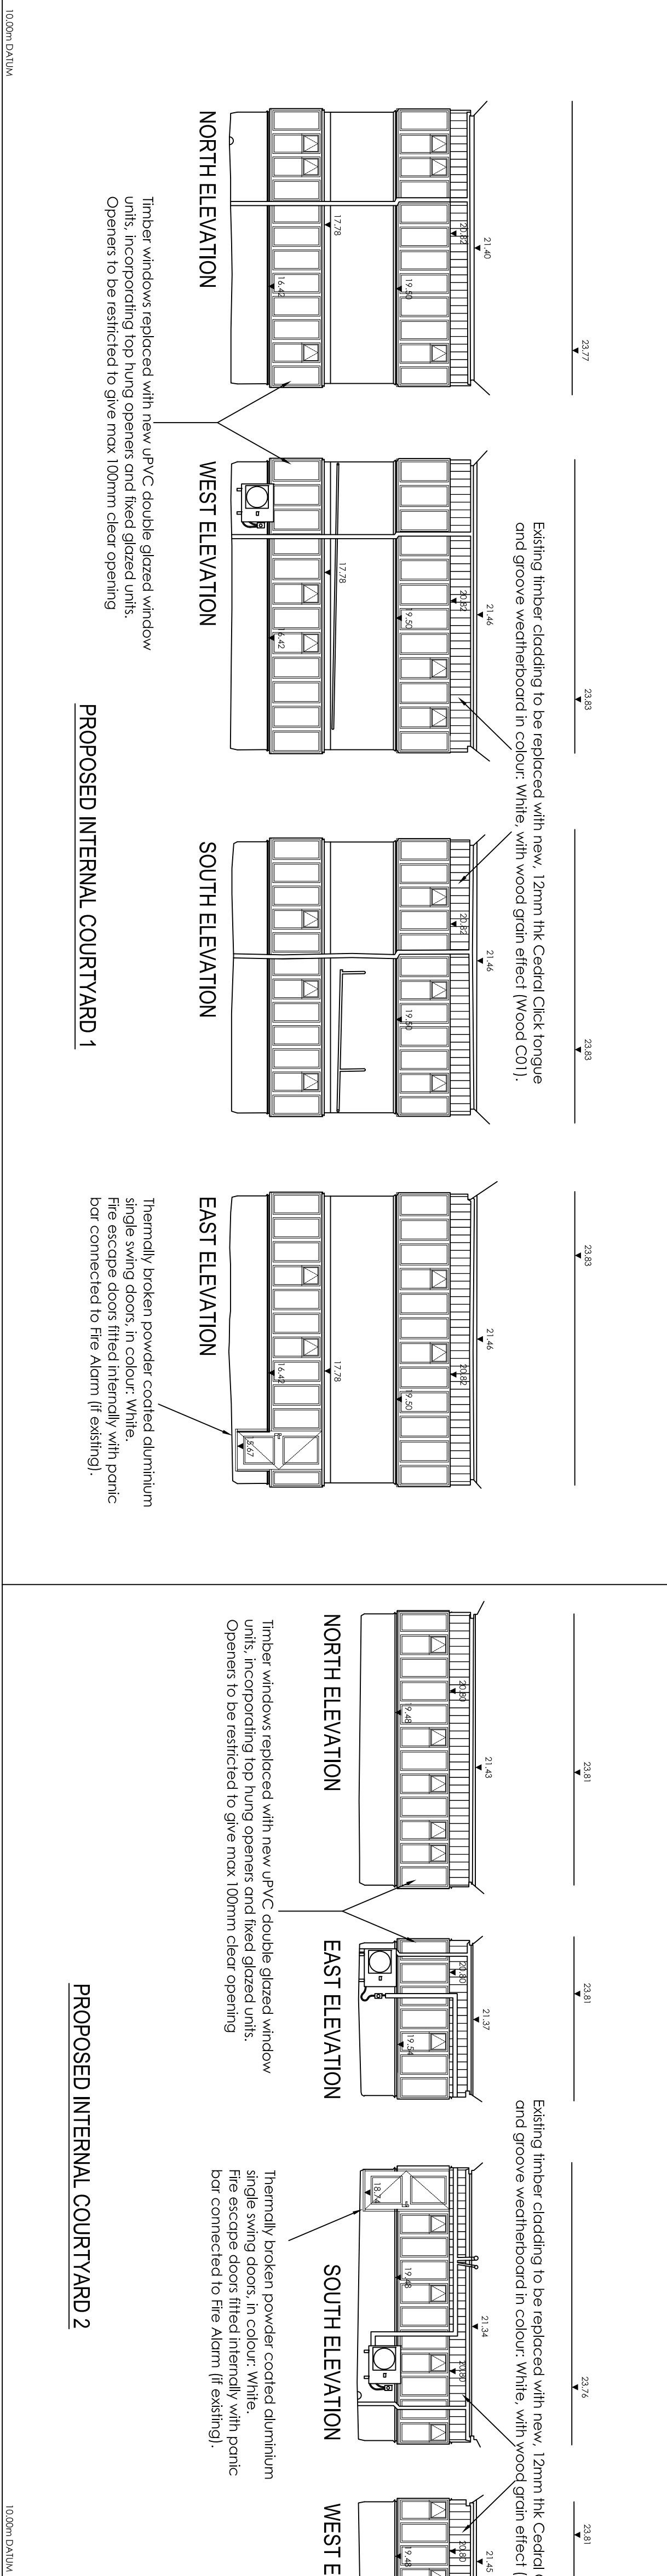


NOTE
NOT TO SCALE FROM THE DRAWING EXCEPT FOR PLANNING PURPOSES.
ALL DIMENSIONS TO BE CHECKED ON SITE PRIOR TO COMMENCEMENT OF WORK. ALL DIMENSIONS RELATING TO SUBCONTRACTORS OR SUPPLIERS WORK MUST BE CHECKED AND AGREED BETWEEN THE GENERAL CONTRACTOR, THE SUB-CONTRACTOR(S) AND /OR SUPPLIERS(S). ALL DIMENSIONS ARE IN MILLIMETRES. ALL WORKS OR MATERIALS INDICATED ON THE DRAWING ARE TO BE TO THE LATEST BRITISH STANDARDS AND TO BE MANUFACTURED IN ACCORDANCE WITH THE RELEVANT CODES OF PRACTICE OR RECOMMENDED PRACTICES. ANY DISCREPANCIES TO BE BROUGHT TO THE ATTENTION OF BAQUS GROUP PLC. # H-DOUBT-ADL.
© THIS DRAWING IS THE COPYRIGHT OF BAQUS GROUP PLC.

APPR DATE STATUS

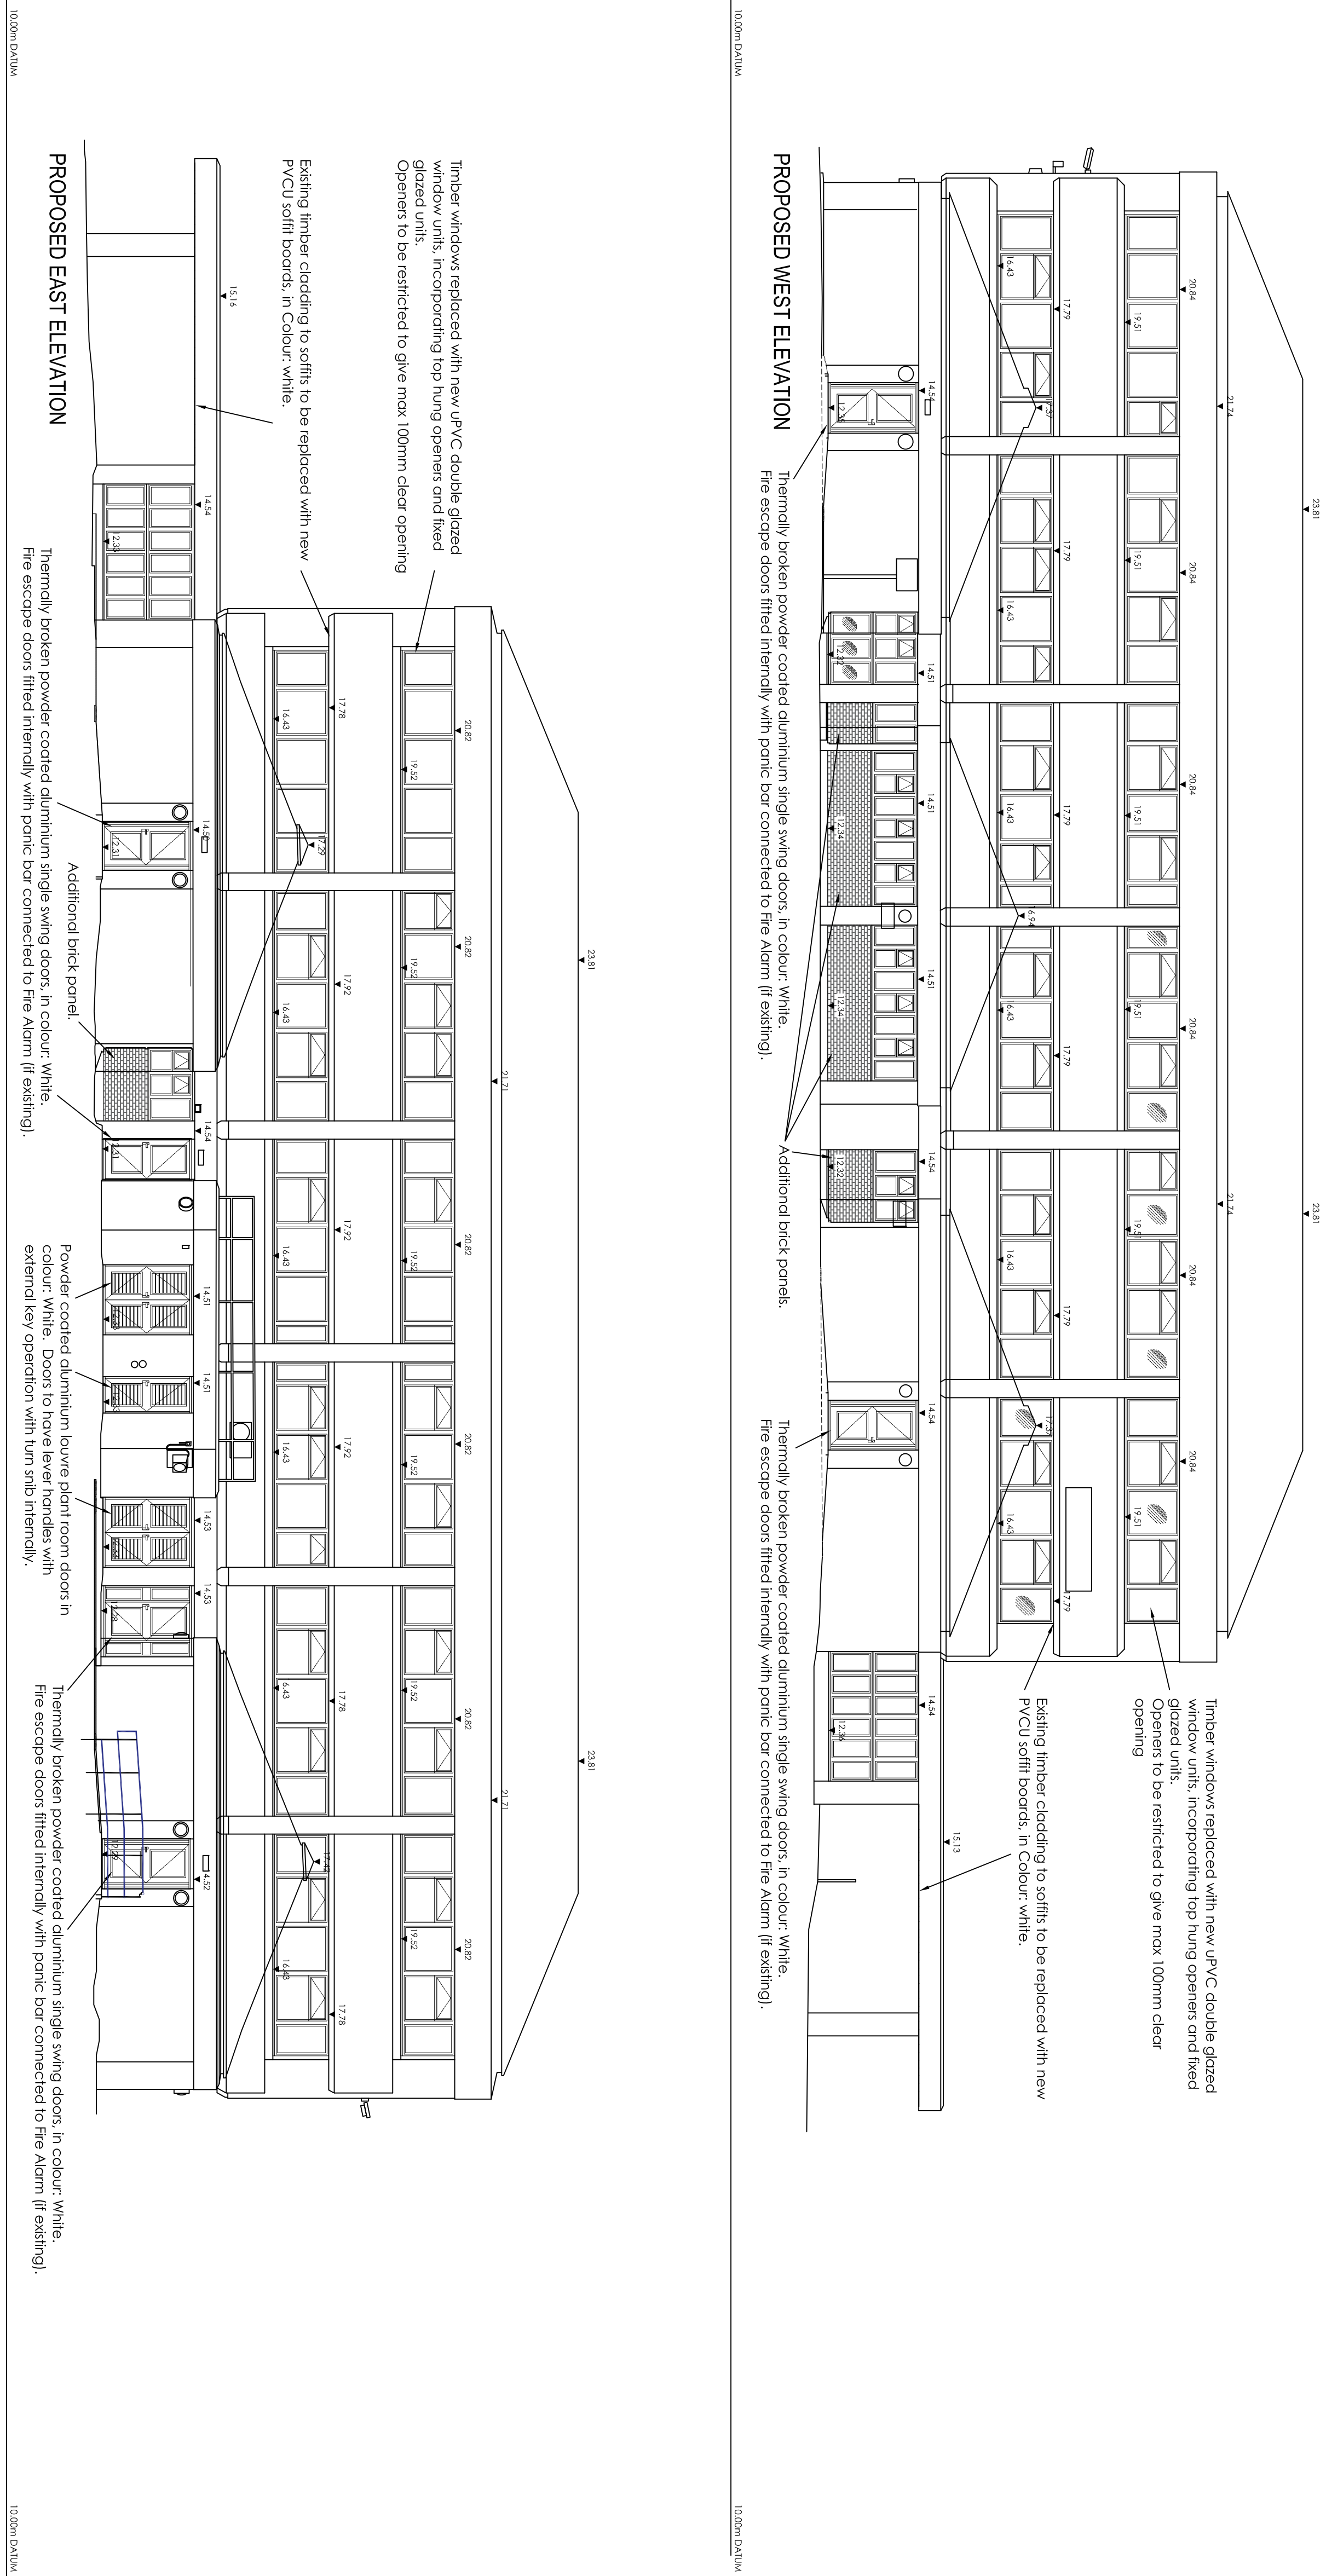

D	11.06.20	Reference to Courtyard soffits removed.	KP
C	20.05.20	Additional new brick panels added.	KP
B	04.02.20	Proposed soffit material changed.	
A	31.01.20	Light-well cladding to suit existing	PB
REV	DATE	AMENDMENT	BY

PROJECT HAYANT HEALTH CENTRE Replacement Windows & External Doors		
DRAWING Proposed Elevations West & East and Internal courtyards		
Date Dec. 19	Drawn by PB	
Scale 1: 100 @A1	Iss. Appr. by AF	
Drawing No 004 D		
MIDLAND HOUSE, 1 MARKET AVENUE, CHICHESTER, WEST SUSSEX PO19 1JU TEL: 01243 792220 FAX: 01243 792016 e-mail: enquiries@baqus.co.uk www.baqus.co.uk		