



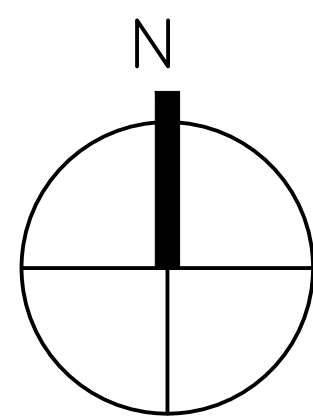

© The drawings on these sheets are the property of the client and are not to be reproduced or used in any way without the written permission of the client. The drawings are for information only and are not to be used for construction purposes. The drawings are not to be used for any other purpose without the written permission of the client. The drawings are not to be used for any other purpose without the written permission of the client.

Rev	Date	Drawn	Checked
1			

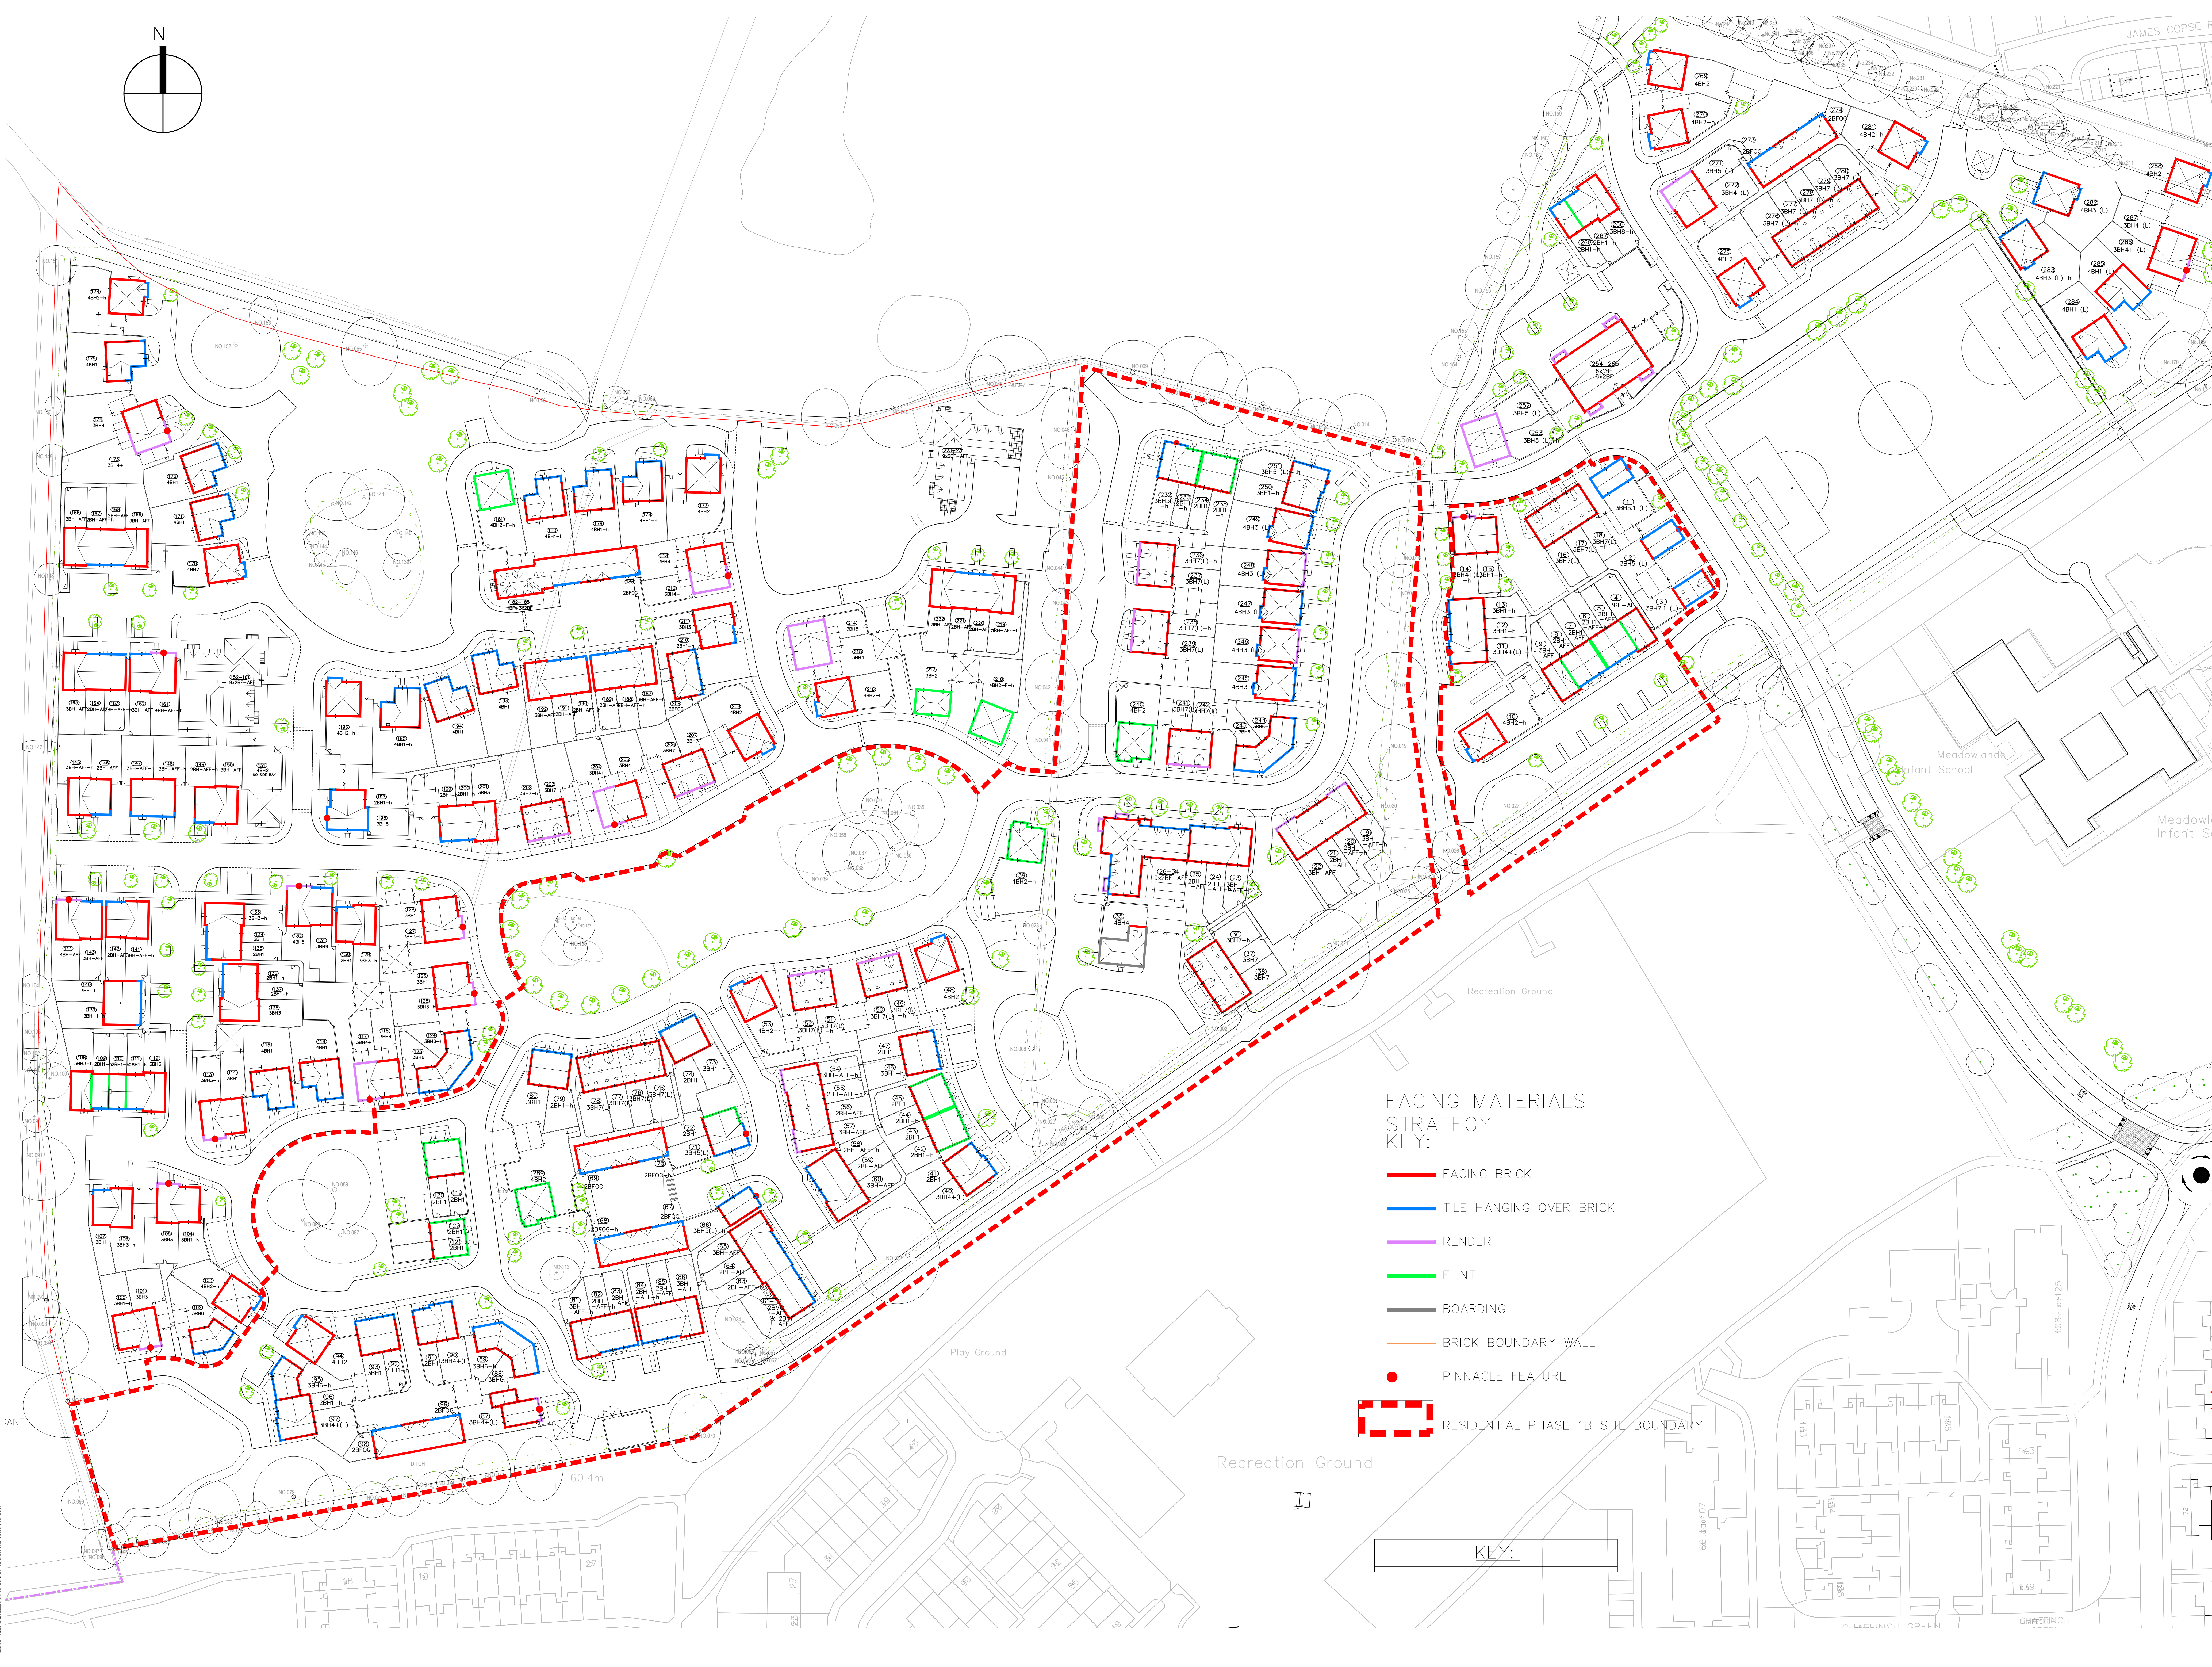

- FACING MATERIALS STRATEGY KEY:
- FACING BRICK
 - TILE HANGING OVER BRICK
 - RENDER
 - FLINT
 - BOARDING
 - BRICK BOUNDARY WALL
 - PINNACLE FEATURE
 - RESIDENTIAL PHASE 1B SITE BOUNDARY

KEY:

PRELIMINARY ISSUE

Project: WOODCROFT FARM, HAVANT
Phase 2B (Residential Phase 1B)

Drawing Title: FACING MATERIALS PLAN

Linden HOMES **Wates**
carlton
design partnership

Scale: 1:500
Date: 27/01/2025
Dwg No: 2740 C 1008