


SHRUBS			
LH	LAVENDULA 'HIDCOTE'	20-30CM	At 4/m sq
HR	HEBE RAKAIENSIS	20-30CM	At 4/m sq
CCD	COTONEASTER CONSPICUOUS 'DECORUS'	30-45CM	At 4/m sq

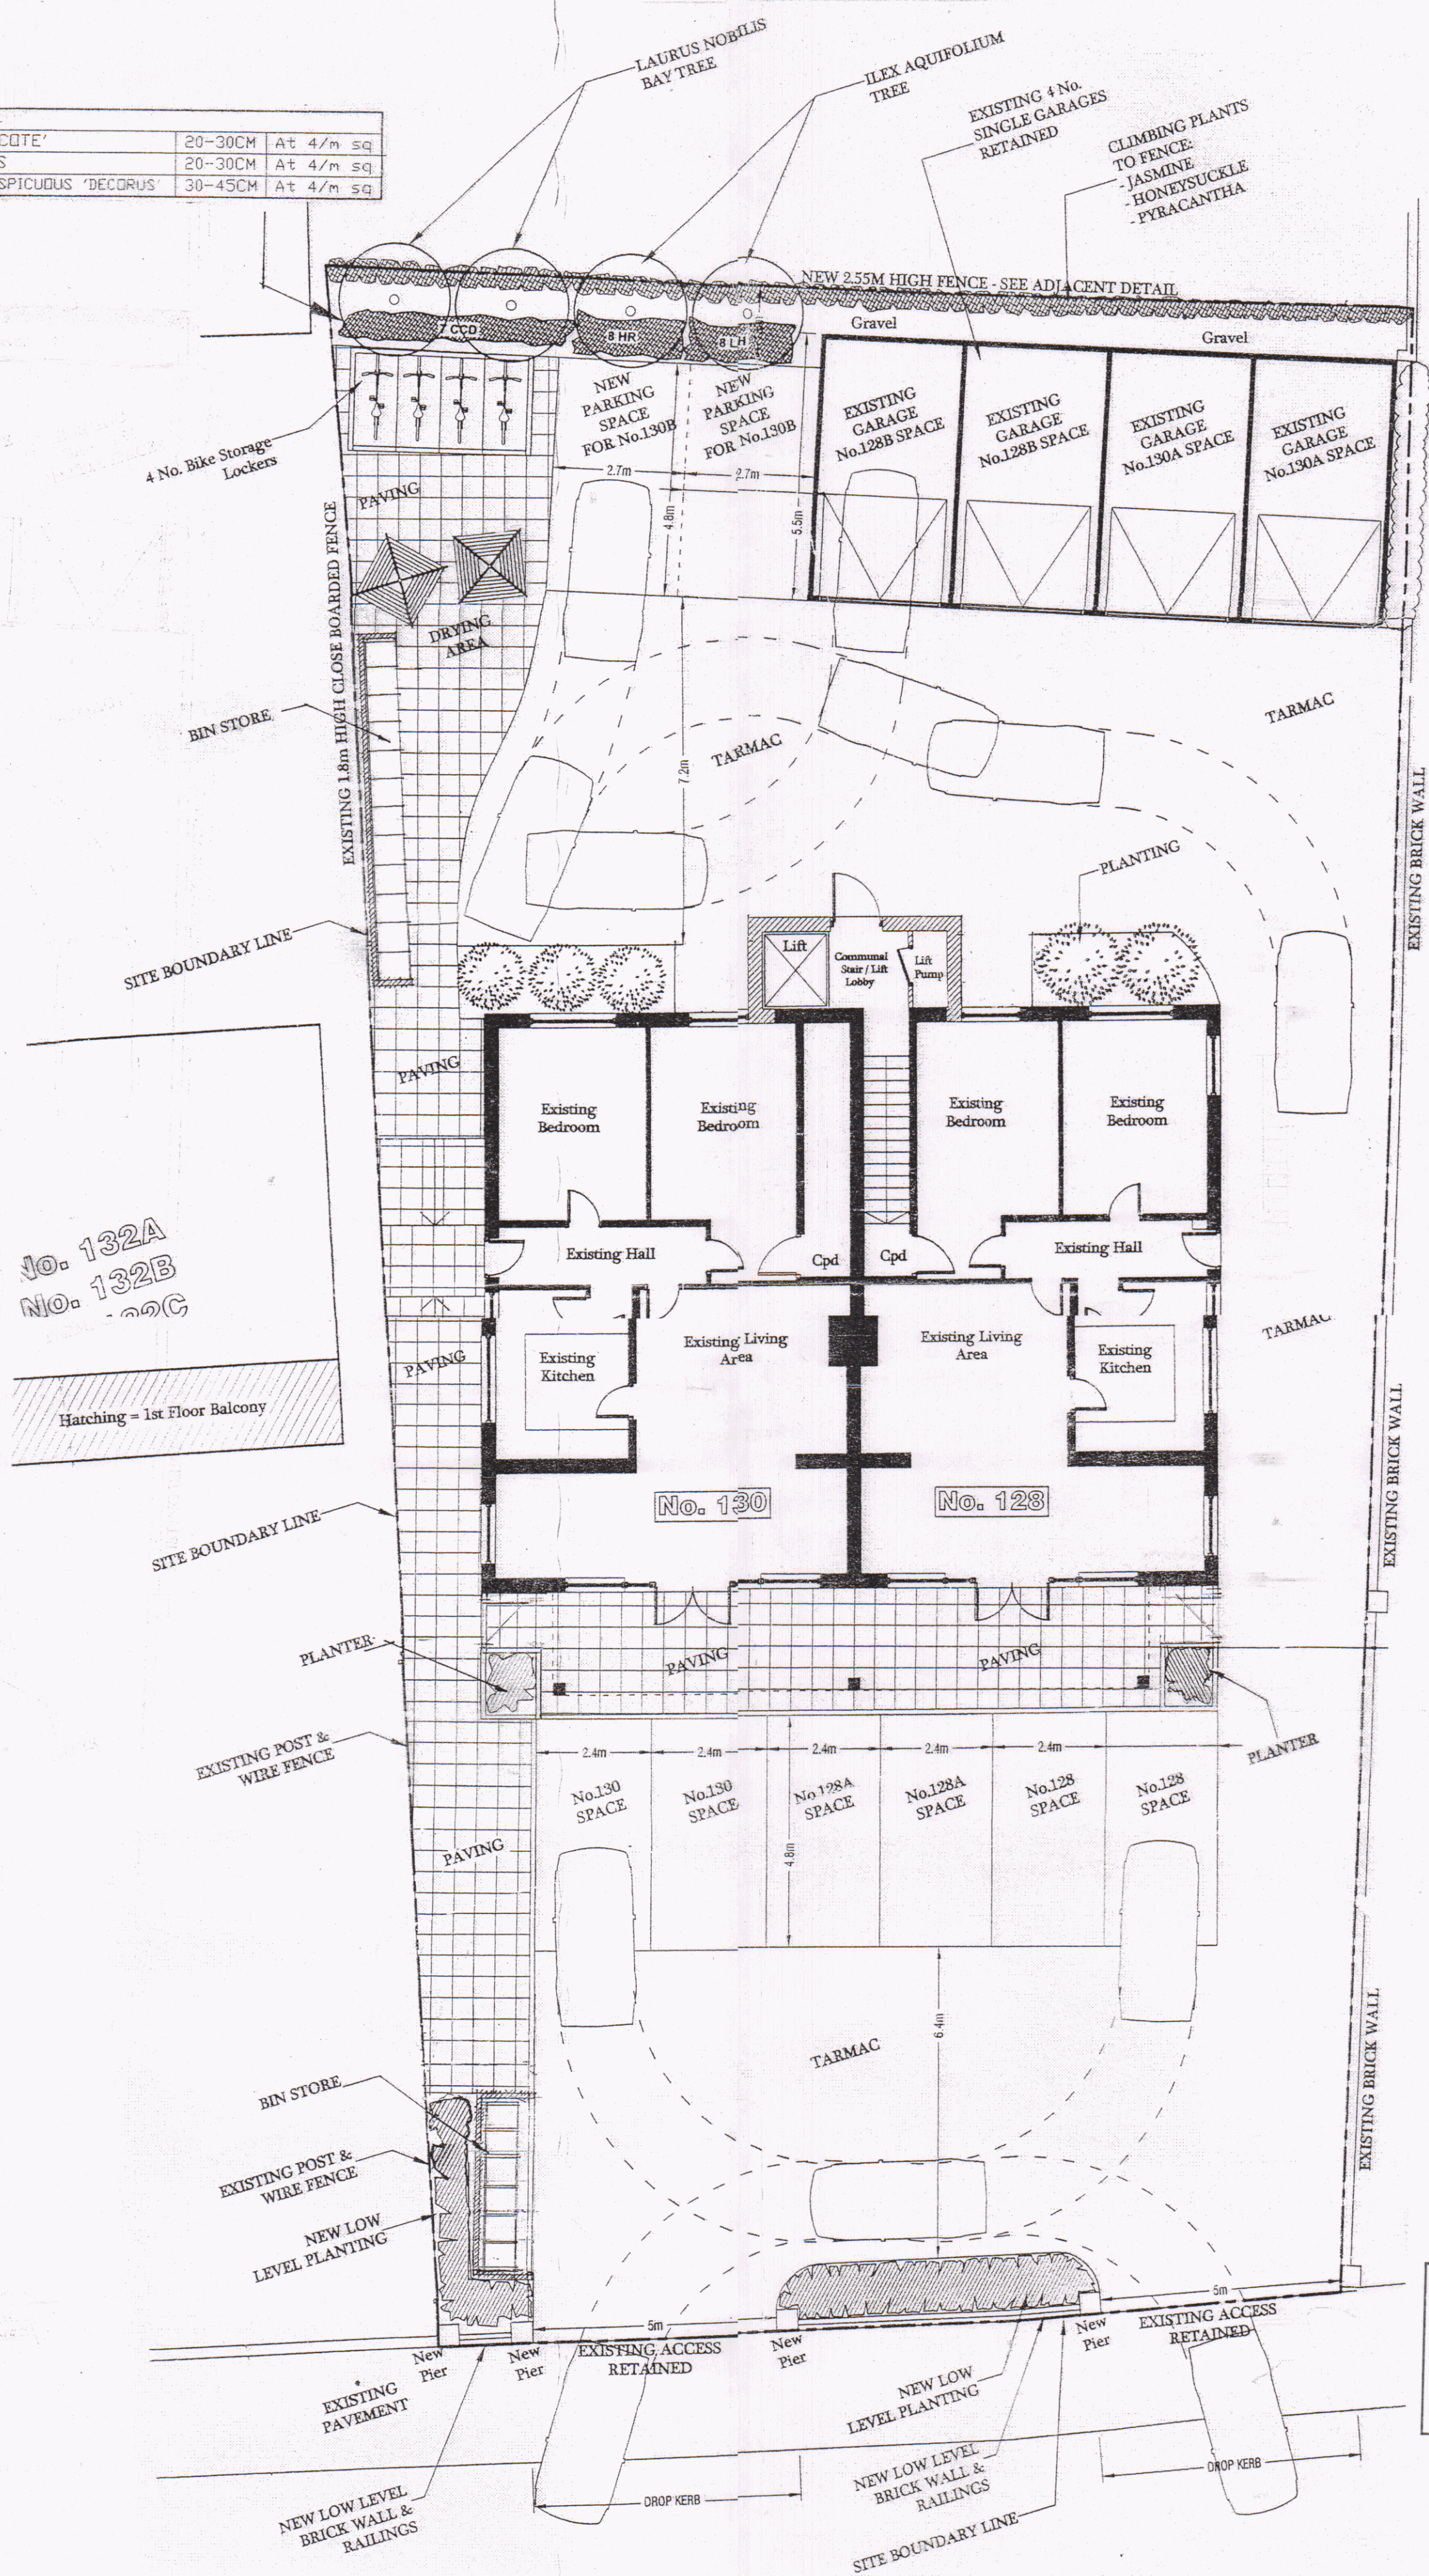

FOR D. AYLWARD & C. MACDOWELL
C/O 27, SOUTH ROAD, HAYLING ISLAND, HANTS.

HAVANT BOROUGH COUNCIL
13 FEB 2020
RECEIVED

1:100

PLAN 15-027-05 Rev D.