


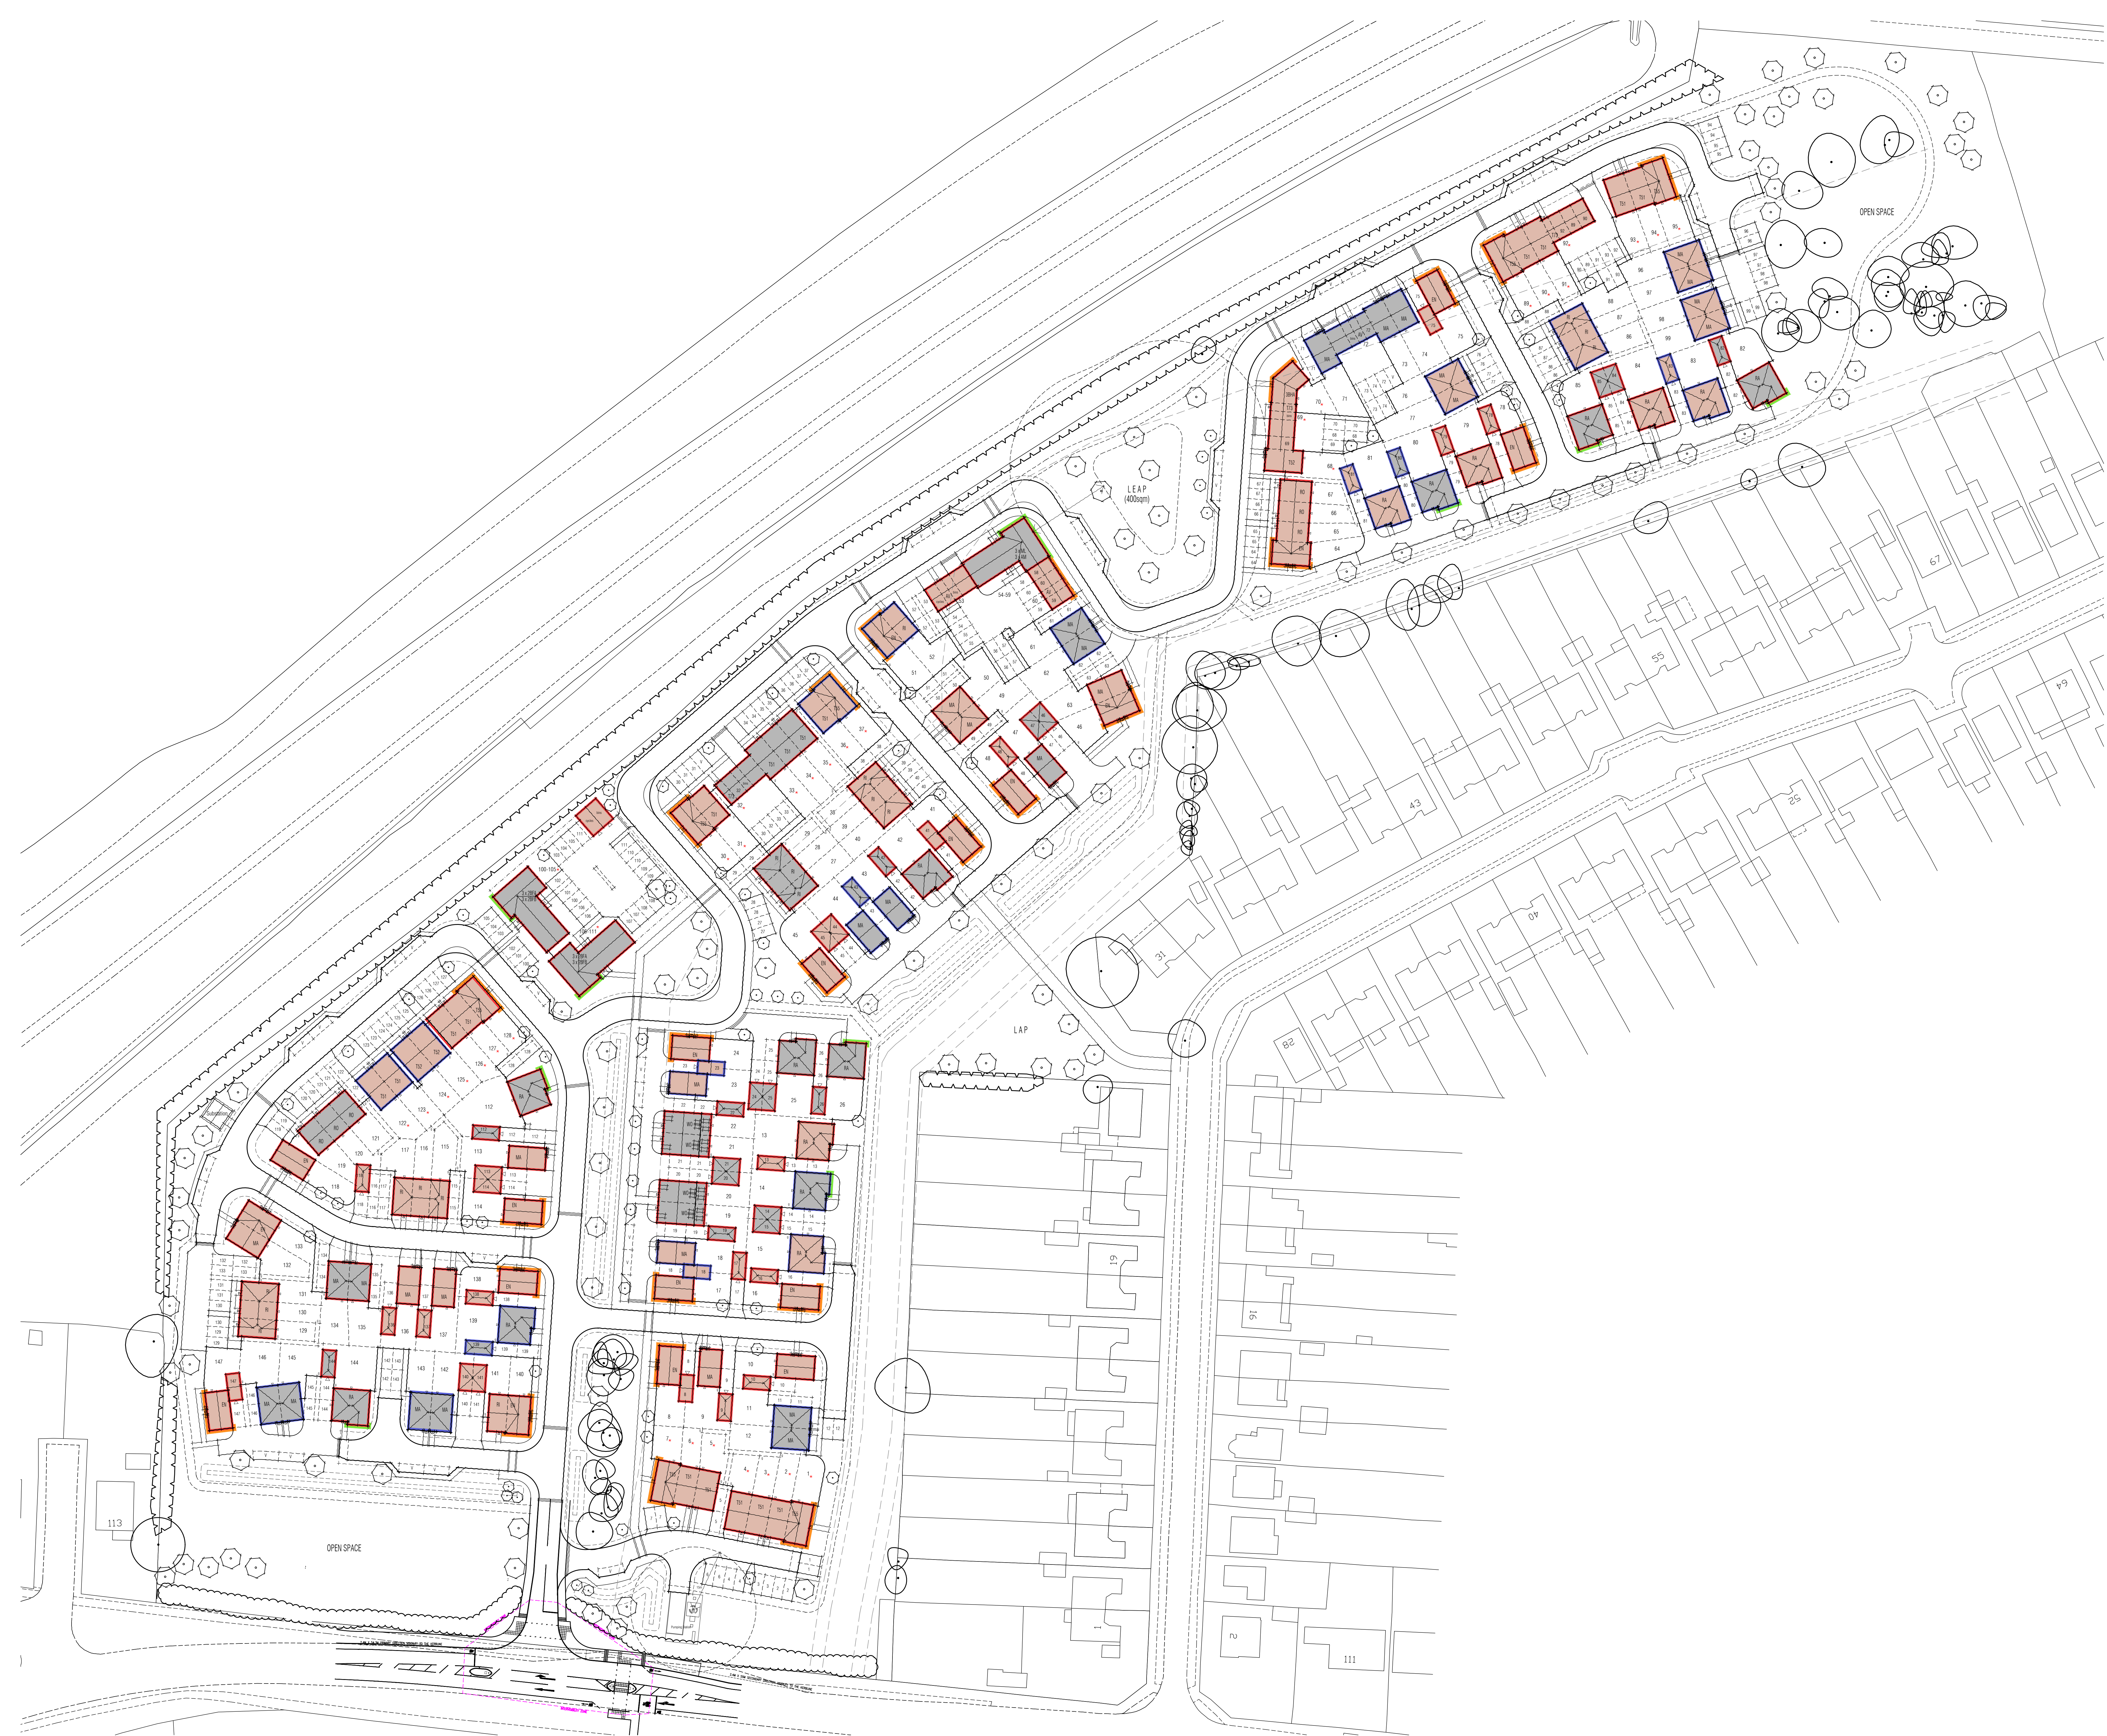

KEY
EXTERNAL FACADE

- Caldera Red Multi brick with Sandalwood Multi Stock feature
- Chardham Multi stock with Sandalwood Multi Stock feature
- Tile Hanging To Match Main Roof
- Render

ROOF TILES

- Foriscrete Gemini Colour - Slate Grey
- Foriscrete Gemini Colour - Mixed Russett

Scale @ A0
0 5 10 15 20 25m
Scale 1:500

Rev Date Drawn Checked
11 04/09/19 PMAH MAH
ROOF TILE SPECIFICATION UPDATED

Date: OCTOBER 2017
Drawn by: RKDB Checked by: SJC
Dwg No: CB_15_05_008 Rev: H

Project: HAVANT ROAD, EHSWORTH

Title: EXTERNAL FINISHES

Client: BARRATT HOMES



Cooper Ballie Limited - Covernagh House, 24 Guilford Road, Bagnin, Sonoma G11 9 3N - Telephone 01274 450031 - www.cooperballie.co.uk
The design shown on this drawing is the property of Cooper Ballie Limited and is not to be used for any other project without the written consent of Cooper Ballie Limited.