


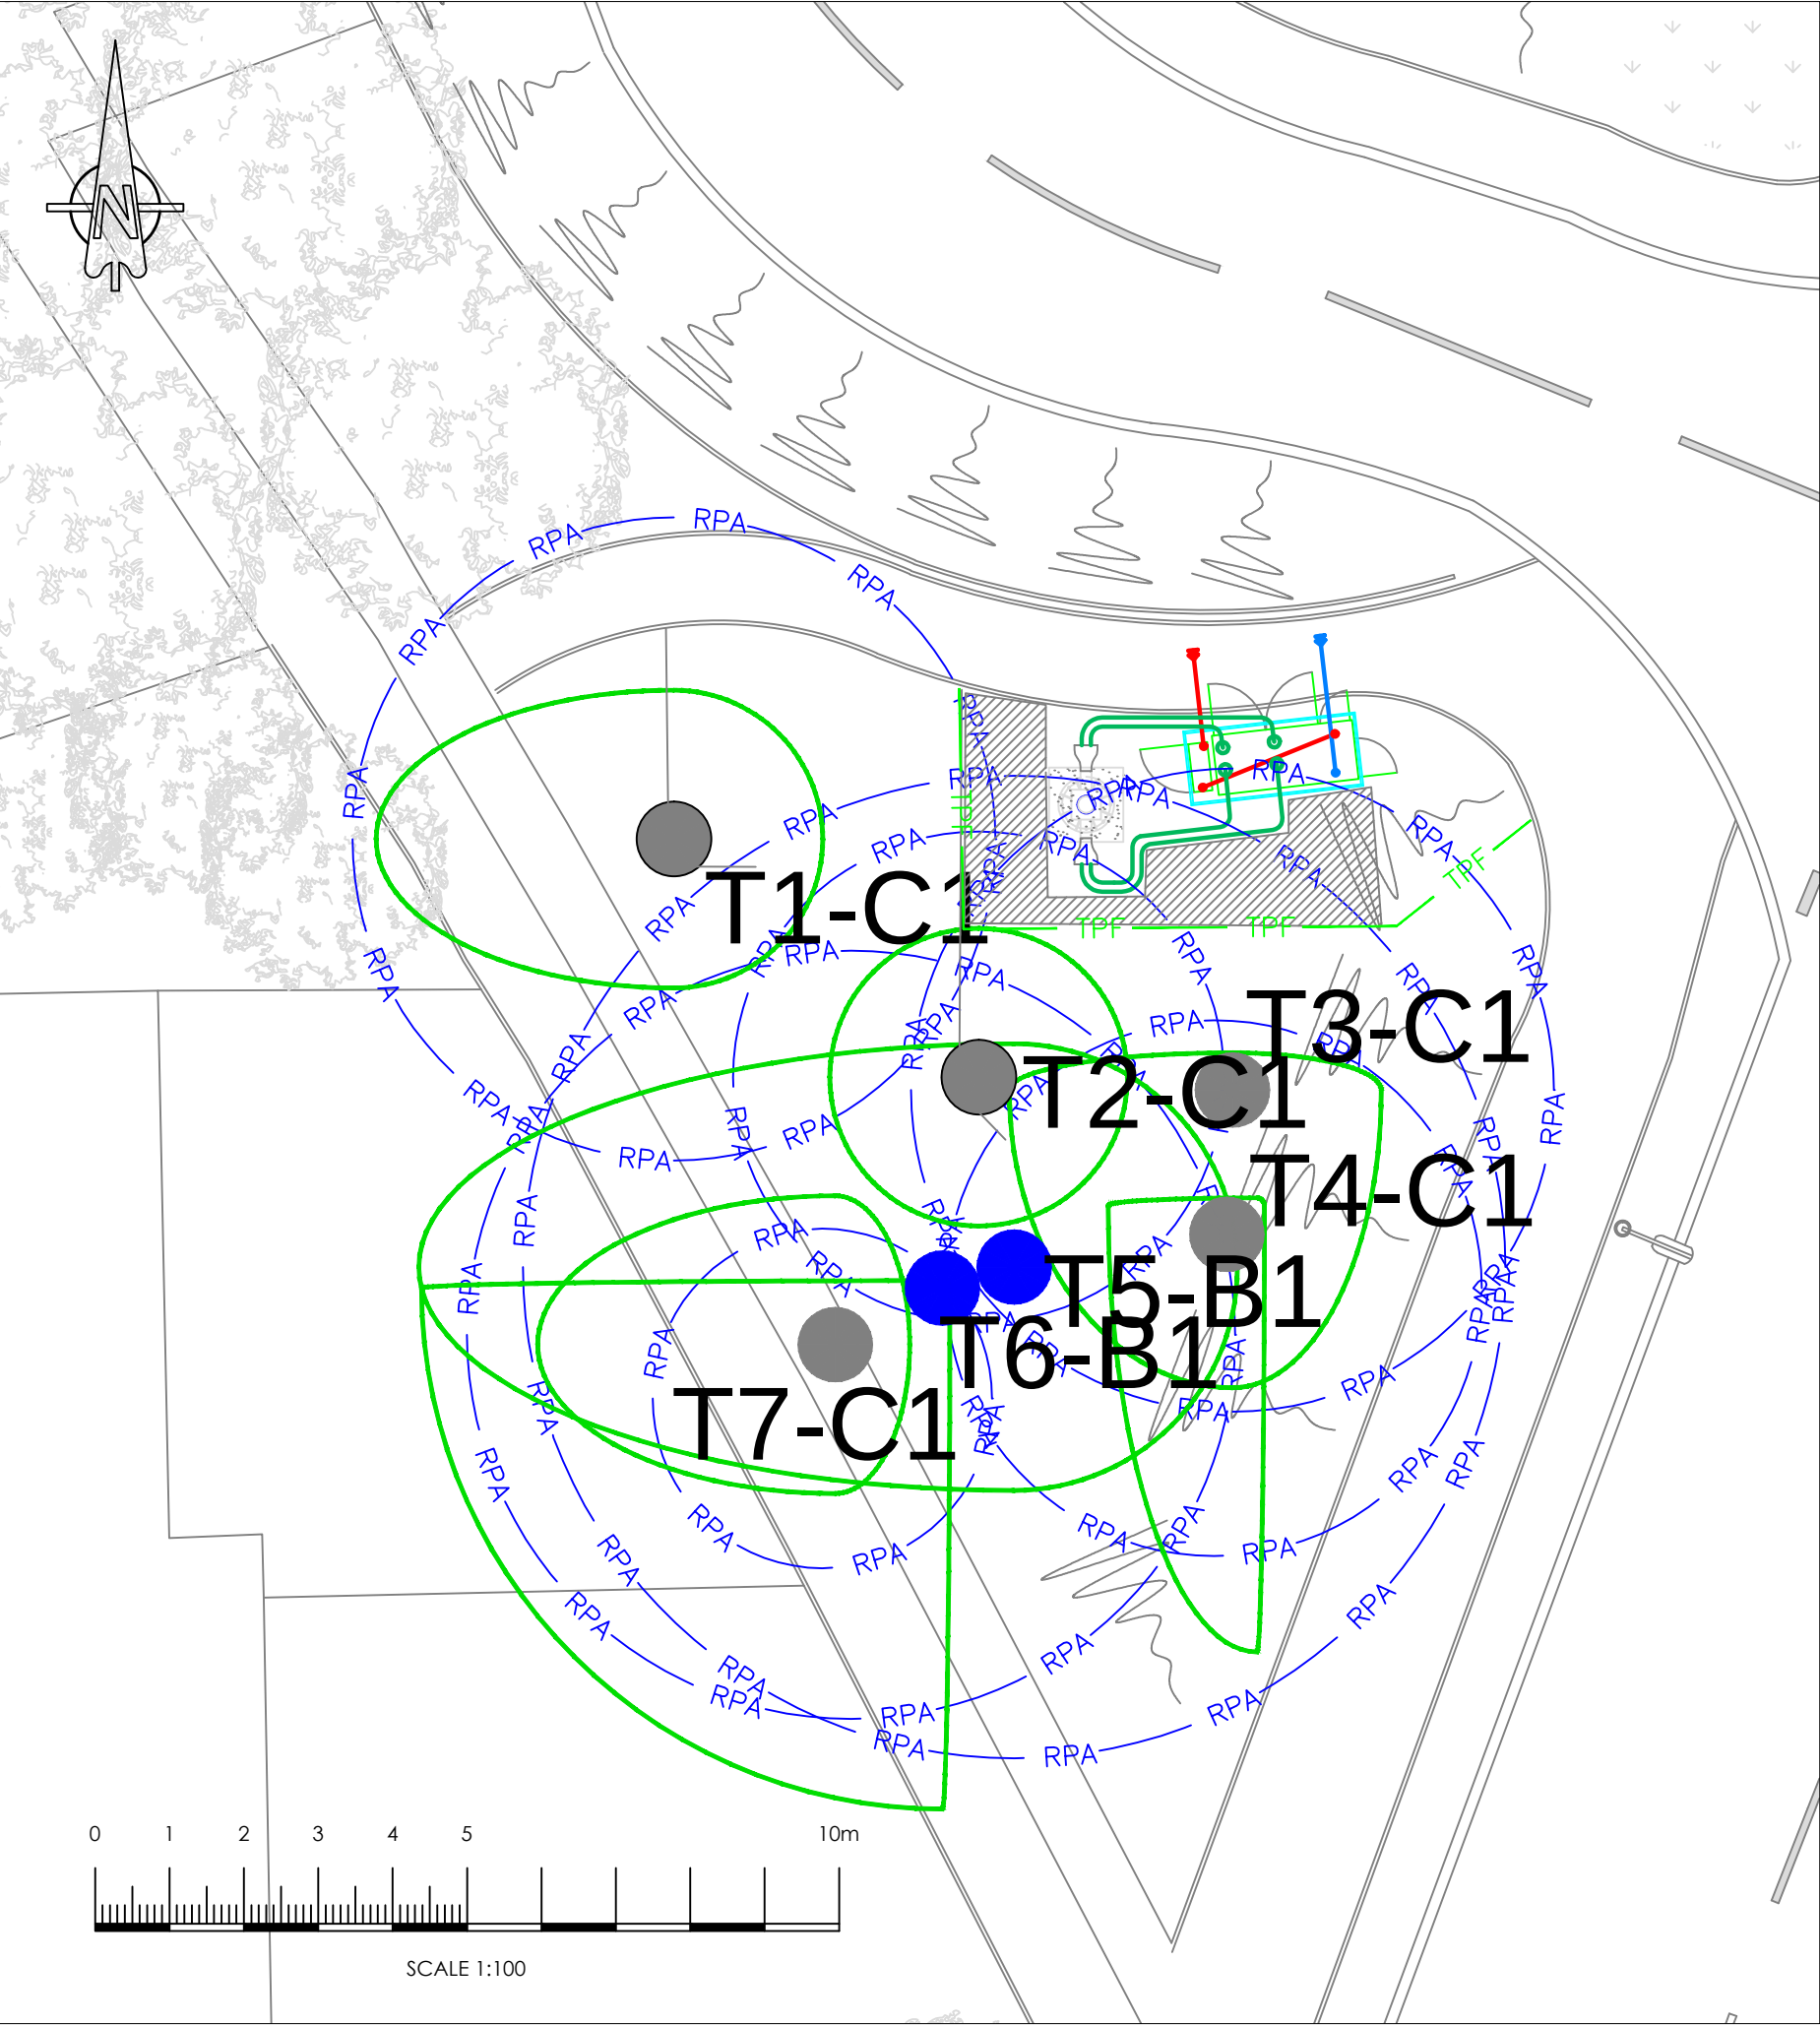

TREE PROTECTION LEGEND

- TREES, GROUPS OR HEDGES TO BE RETAINED
- TREES, GROUPS OR HEDGES TO BE REMOVED
- ROOT PROTECTION AREAS (RPA)
- CONSTRUCTION EXCLUSION ZONE (CEZ)
- TREE PROTECTION FENCING (TPF)
- TREE PROTECTION FENCING ADJUSTED (TPF)
- TEMPORARY GROUND PROTECTION

NOTES:

- TREE CANOPIES HAVE BEEN MEASURED AND PLOTTED AT THEIR CARDINAL POINTS FOR CLARITY AND PRESENTATION PURPOSES.
- THE LOCATION AND ATTRIBUTES OF OFF-SITE TREES HAVE BEEN APPROXIMATED UNLESS OTHERWISE STATED.
- THE ROOT PROTECTION AREA (RPA) IS A LAYOUT DESIGN TOOL INDICATING THE MINIMUM AREA AROUND A TREE DEEMED TO CONTAIN SUFFICIENT ROOTS AND ROOTING VOLUME TO MAINTAIN THE TREE'S VIABILITY AND WHERE PROTECTION OF THE ROOTS AND SOIL STRUCTURE IS TO BE TREATED AS A PRIORITY. (REFER TO MAIN REPORT FOR FURTHER DETAILS)
- SITE TRAFFIC OR OBSTRUCTIONS ENCOUNTERED AT THE TIME OF THE SURVEY MAY HAVE RESULTED IN ARBOREAL FEATURES BEING OMITTED OR THEIR ATTRIBUTES BEING APPROXIMATED.
- TREE WORKS ARE TO BE UNDERTAKEN BY QUALIFIED CONTRACTORS TO BS3998:2010.
- TREES ARE TO BE RISK ASSESSED FOR NESTING BIRDS AND BATS.
- THE ARBORICULTURAL SURVEY IS BASED ON THE SUPPLIED TOPOGRAPHICAL SURVEY. THE LOCATION OF FEATURES SHOWN HAS NOT BEEN CHECKED.
- DO NOT SCALE FROM THIS DRAWING.
- ALL DIMENSIONS ARE IN CO-ORDINATES UNLESS STATED OTHERWISE.
- THIS DRAWING IS TO BE READ IN CONJUNCTION WITH THE ARBORICULTURAL METHOD STATEMENT BY ACS CONSULTING.
- THESE DRAWINGS ARE FOR PLANNING PURPOSES ONLY.
- TREE PROTECTION FENCING TO BE IN ACCORDANCE WITH BS5857:2012 'TREES IN RELATION TO DESIGN, DEMOLITION AND CONSTRUCTION. RECOMMENDATIONS' AND THE ARBORICULTURAL METHOD STATEMENT BY ACS CONSULTING.
- TREE PROTECTION MEASURES TO BE INSTALLED PRIOR TO WORKS COMMENCING.
- WHERE THE POTENTIAL FOR ENCROACHMENT INTO A TREE'S ROOT PROTECTION AREA (RPAS) EXISTS OR IS NECESSARY: WORKS WITHIN THE RPA ARE TO BE UNDERTAKEN, MUST BE IN ACCORDANCE WITH THE APPROVED METHOD STATEMENT BY ACS CONSULTING.
- ALL SITE OPERATIVES SHOULD BE MADE AWARE, THROUGH A SITE BRIEFING OR INDUCTION AS TO THE PURPOSE OF THE TREE PROTECTION FENCING, AND OF THE FACT THAT IT IS NOT TO BE DISTURBED OR MOVED.

THIS DRAWING SHOULD BE READ IN CONJUNCTION WITH ACS CONSULTING ARBORICULTURAL METHOD STATEMENT

© ACS Consulting

A3

This survey has been produced at the survey scale detailed below with its accuracy commensurate with the indicated scale and should only be used for its original intended purpose. Any scaling should only be undertaken using a scale made prior to completion using the original scale. The printed scale may differ (for presentation purposes) from the survey scale.

It is the sole duty of the party to whom this has been submitted and its responsibility is accepted to any third party for the action or inaction of the survey. This survey has been prepared on the basis that all information and data, which may affect the survey, have been disclosed to ACS Consulting by the party concerned and no liability for responsibility can be accepted unless it is shown that the survey has been made.

All tree features that were visible at the time of the survey have been located, however there may have been some omissions.

All dimensions are in the accuracy of ACS Consulting and any discrepancies between this survey and any other information should be reported to ACS Consulting.

Arboricultural Legend

Legend symbols

Tree

Tree(s) of high quality and value (A)

Tree(s) of moderate quality and value (B)

Tree(s) of low quality and value (C)

Loss to condition

Survey Control

Sheet 1

Rev	Date	Description	CAD
Client			
VODAFONE - CTIL BEACON			
ACS Consulting Booths Park Chalfont Street Watlington Oxfordshire OX10 9JG 01865 755422 mail@acsconsulting.co.uk			
ACS Consulting 275 Bath Street Glasgow G2 4BB 0141 254 3833 glasgow@acsconsulting.co.uk			
Tree Protection & Retention			
EAGLE AVE WATERLOOVILLE			
Plotted Scale: A3@1:100			
Surveyor:	IRM	CAD: SPT	Checker: IRM Rev:
Date of Issue:	Jan 2020	ACS Ref No: TPPI4074/Y300	