


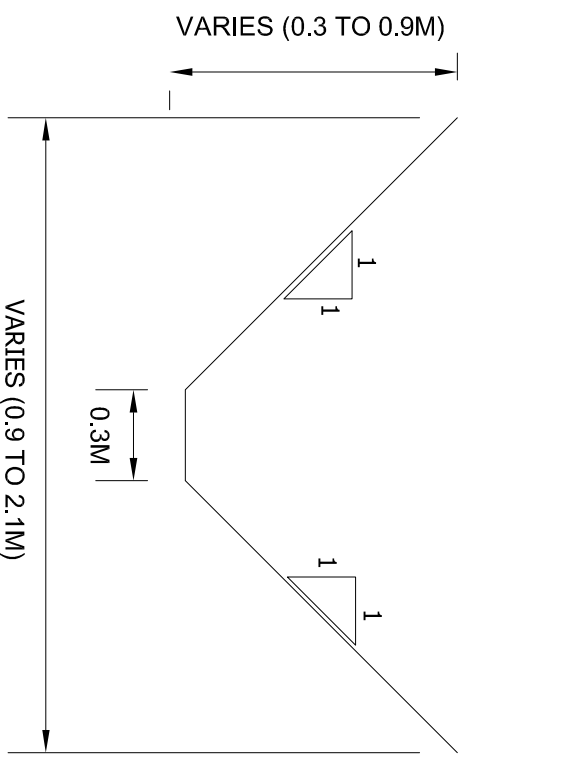


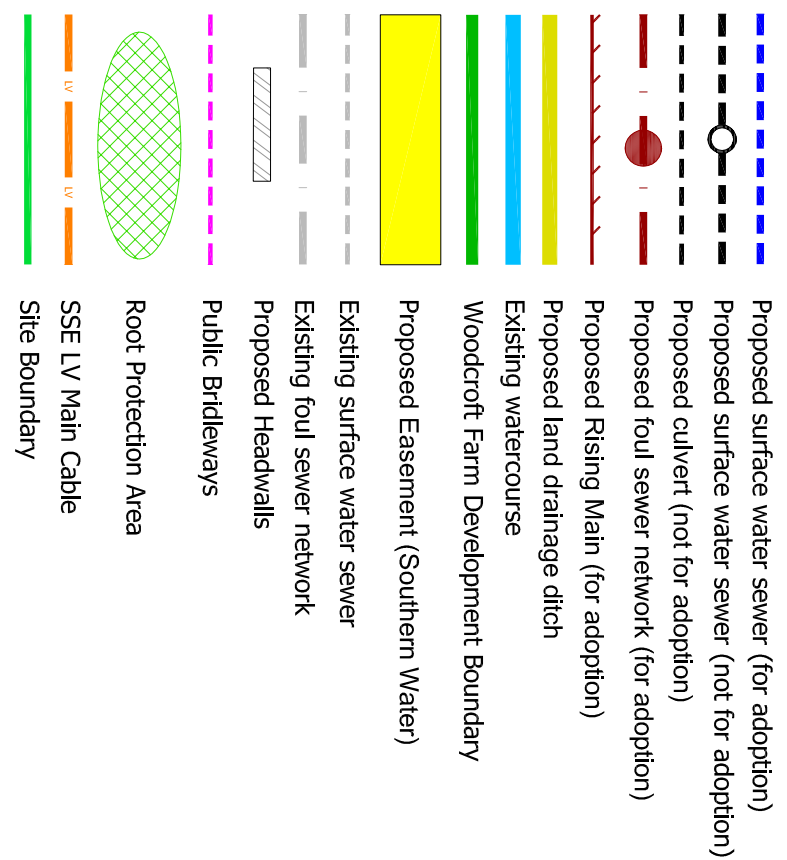

DETAIL A
CONTOUR DITCH PROFILE

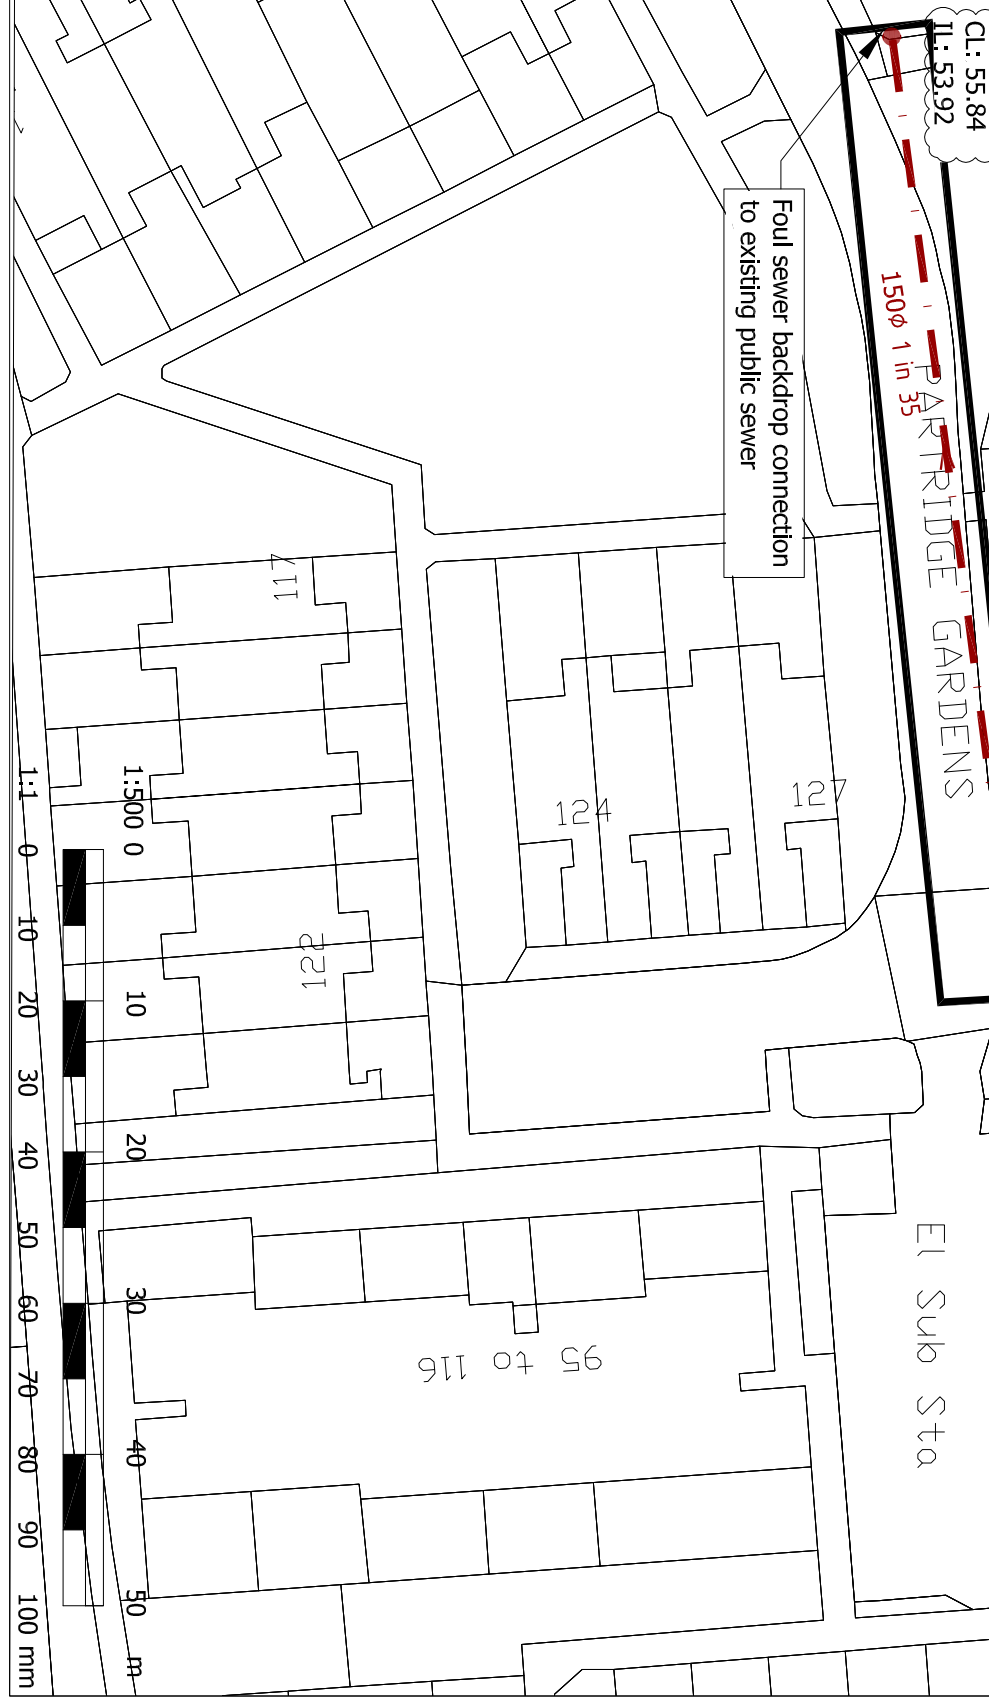

Extent of works lies within a source protection zone. All works to be undertaken in accordance with approved CEMP and FRAP requirements, and to comply with approved design.

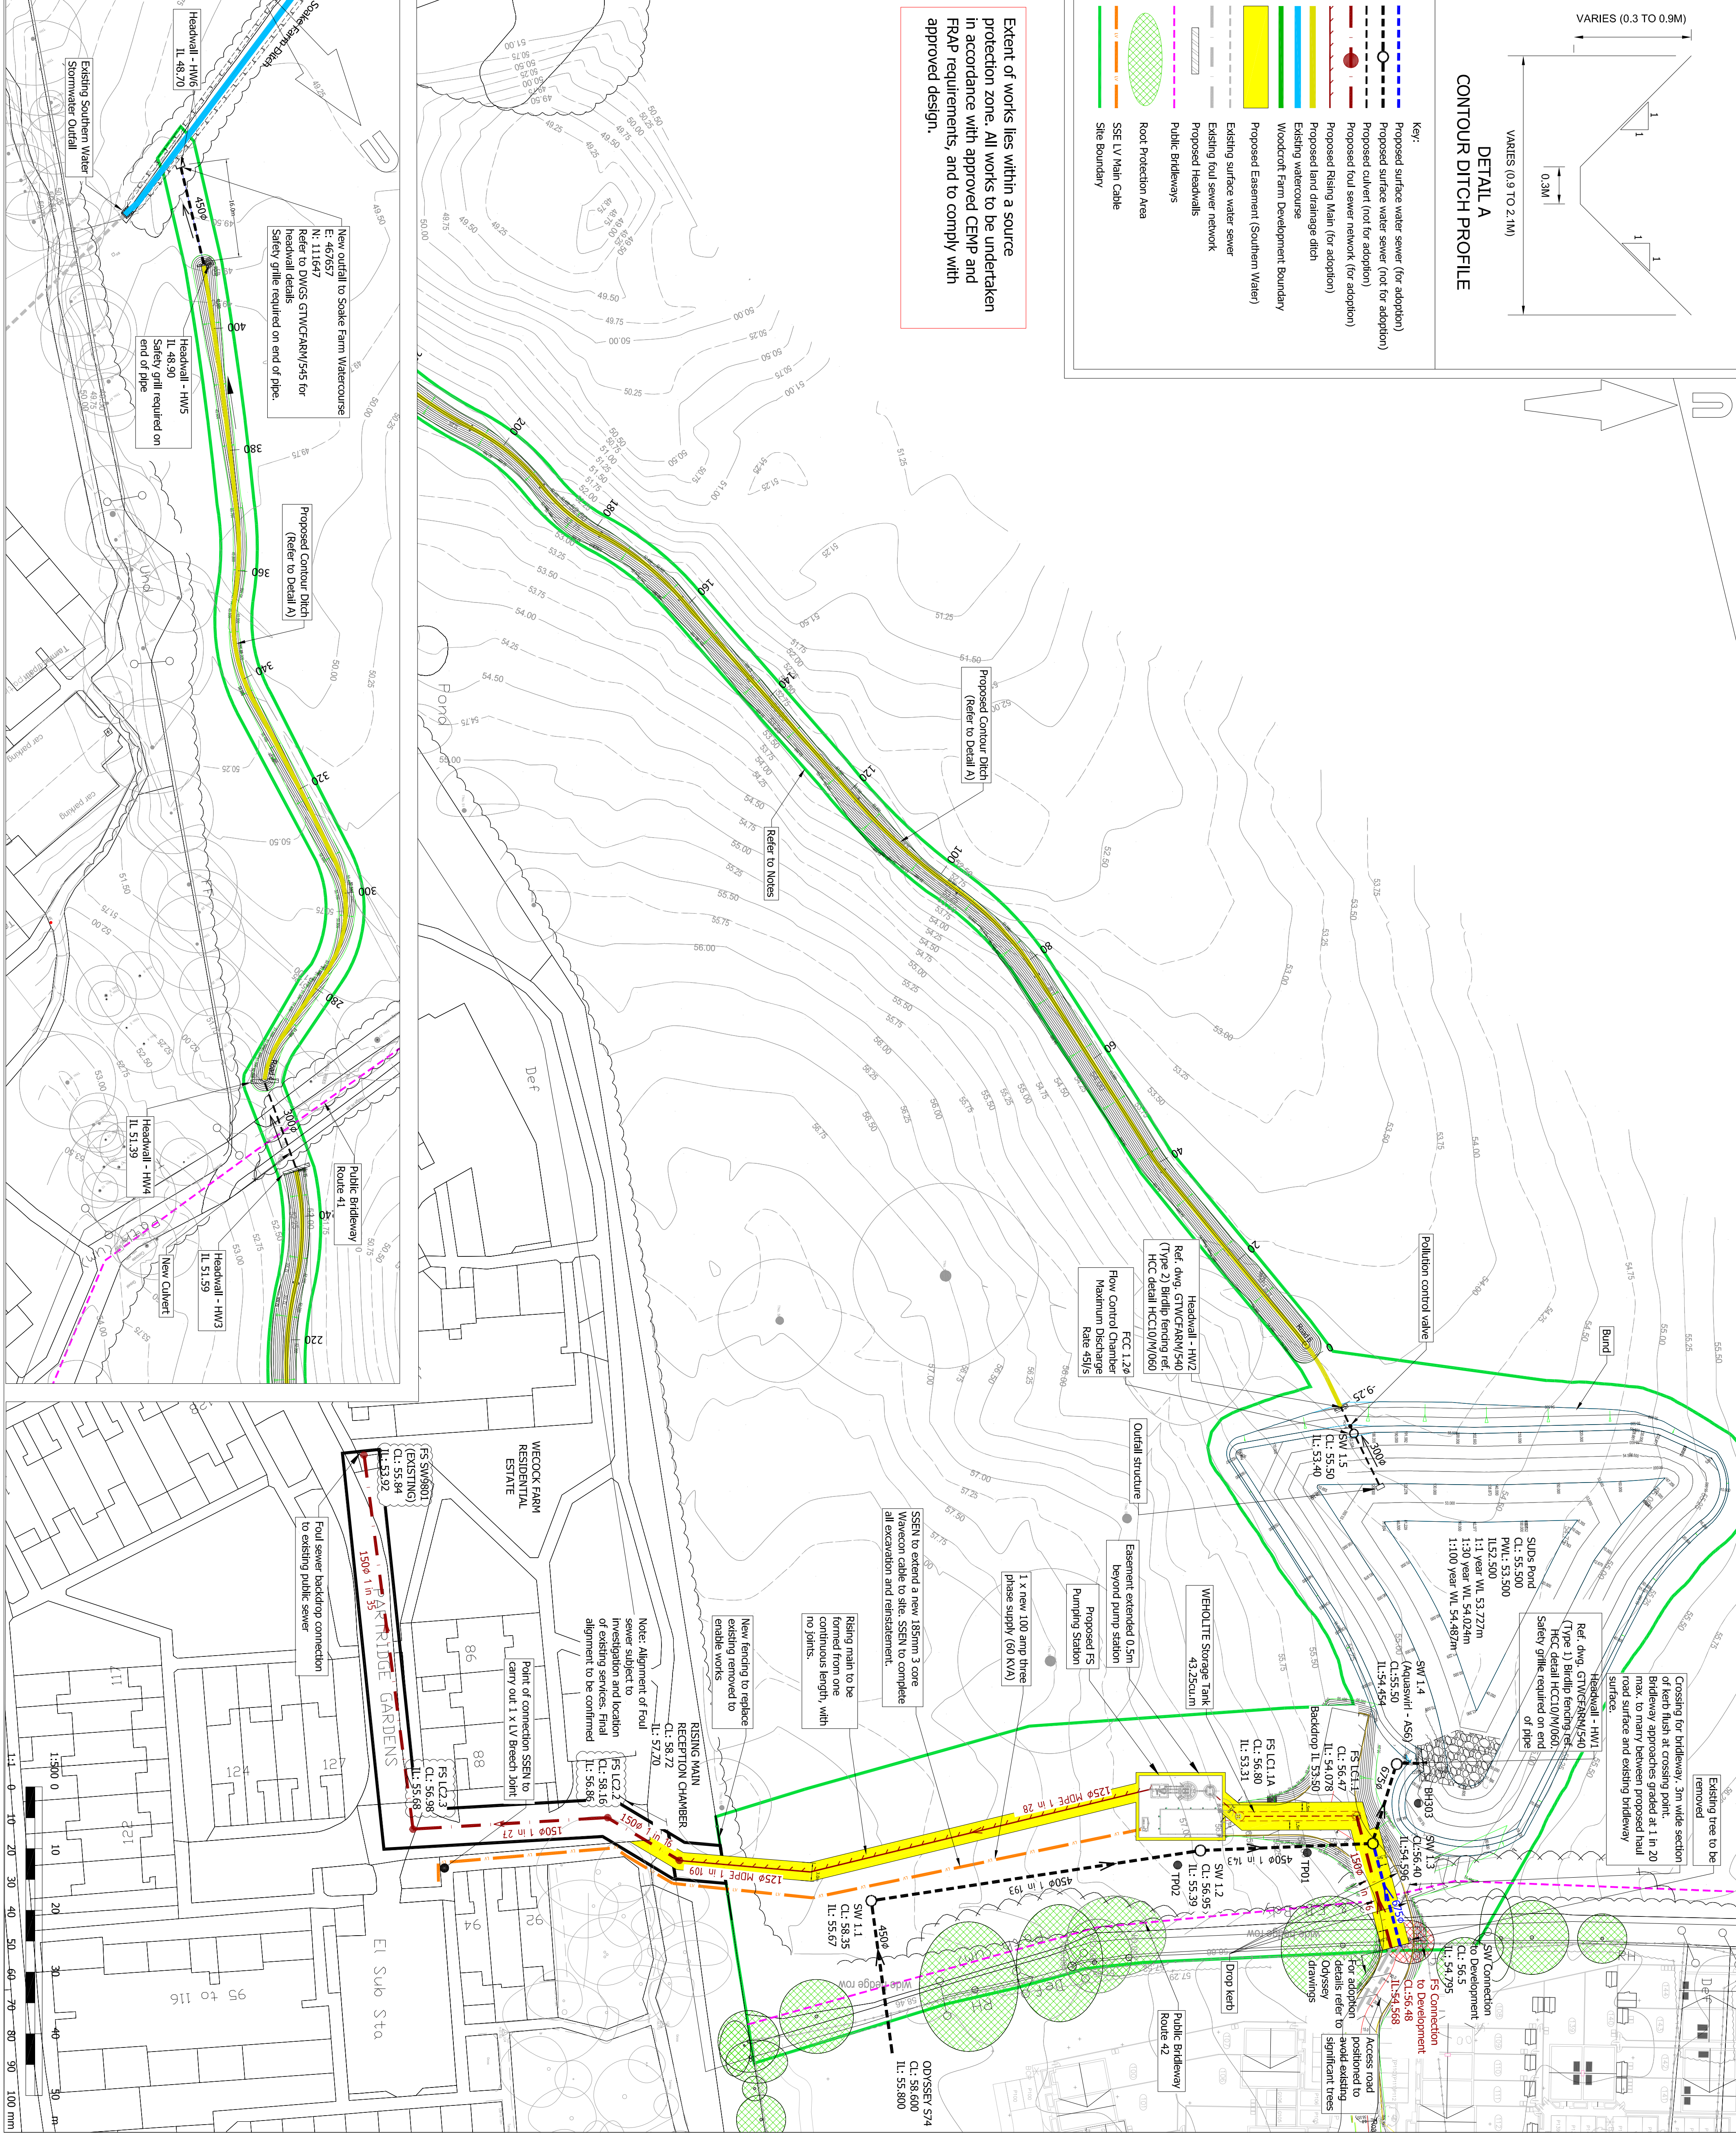


© Mayer Brown Limited Copyright. The drawings, information and data recorded in this document ("this information") is the property of Mayer Brown. This document may not be used, copied or reproduced in whole or part for any purpose other than which it was intended for, without the prior written consent of Mayer Brown. Mayer Brown, its employees and agents accept no responsibility to any third party who may use or rely upon this document or the information.

A1 ORIGINAL

Notes:

1. Refer to Dwg. GTWCFARM/DR/13 for cross sections.
2. Refer to Dwg. GTWCFARM/DR/12 for ditch long section.
3. Refer to PDAS Report REF: PR10514 for pump station details.
4. Refer to PDAS Dwg REF: PR10514-006 for foul sewer storage tank details.
5. Alignment of LV and Foul Sewer subject to SSE and SW approval respectively.
6. Stormwater network to be built to SFA adoptable standard for future adoption.
7. Headwall - HW1: End of pipe to be fitted with security grating, suitable for 750mm diameter pipe. HW5 and 6: Grille suitable for 450mm diameter pipe. Design to be submitted for approval prior to construction.
8. Safety grille on pipes as per SFA 7th edition, figure C.6.

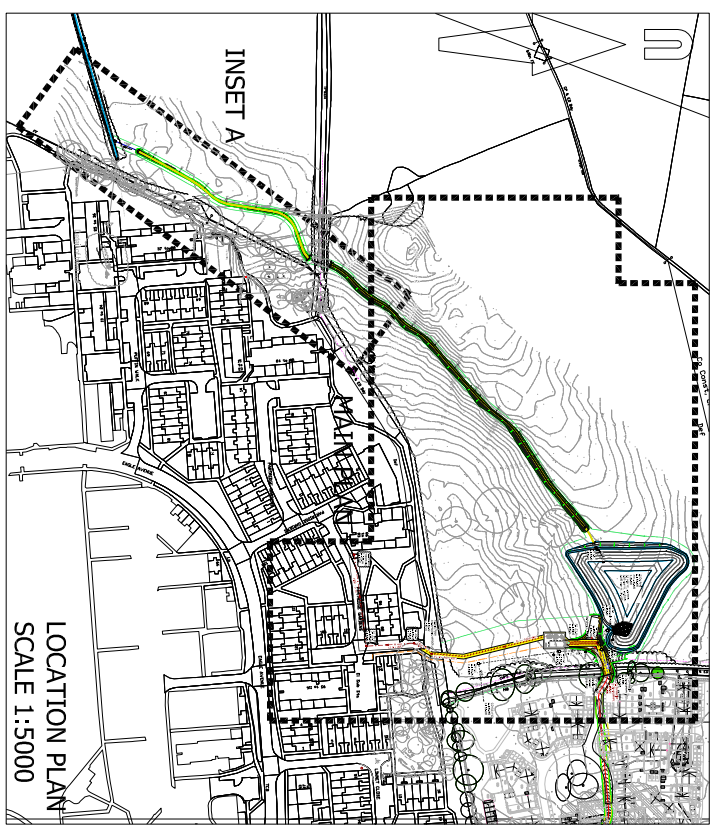

FOR CONSTRUCTION

rev.	amendment	checked	date
Q	Office full cover and Invert levels updated (LS)	RHA	03/08/2020
P	Easement dimensions added. Site boundary added (LS)	RHA	16/07/2020
O	Drawing revised following Southern Water comments (LS)	RHA	14/02/2020
N	Construction Issue (LS)	RHA	27/01/2020
M	Invert levels adjusted (LS)	RHA	20/01/2020
L	Bridleway crossing removed to create hard route (LS)	RHA	21/12/2019
K	Pipe diameter revised. Security grating notes added (LS)	RHA	11/12/2019
J	Notes amended. Boundary IL at FS LC11 added (LS)	RHA	30/08/2019
I	Invert levels adjusted. Rising main layout added to co-ordinate with PDAS layout (LS)	RHA	14/10/2019
H	Drainage levels revised as doublet (KCB)	RHA	16/09/2019
G	Adjustments to access road and inlets. Tender Issue (LS)	RHA	26/06/2019
F	Pump Station RM and LV revised.	RHA	10/05/2019
E	Pump Station RM and LV revised.	RHA	12/03/2019
D	SSN supply added. (KCB)	RHA	04/03/2019
C	General Revisions.	RHA	15/01/2019
B	General Revisions.	RHA	11/12/2018
A	General Design Development.	RHA	27/11/18

m3
mayer brown

Mayer Brown Limited, Lion House
Oriental Road, London, Surrey, GU24 7PA, UK
Tel: +44 (0)1883 433333
www.mayerbrown.co.uk

granger plc
Licensing to: granger plc

project: WOODCROFT FARM HAMPSHIRE

scale	AS SHOWN	drawn by	KDB	checked by	RHA
date	JUNE 2018	cdt file	DR_10.dwg		

title: OFF-SITE DRAINAGE SURFACE AND FOUL WATER PROVISION GENERAL LAYOUT

drawing number: GTWCFARM/DR/10

rev. Q