
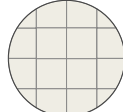
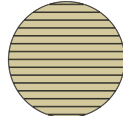
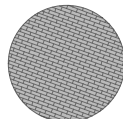
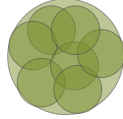
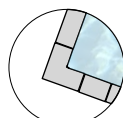
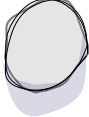
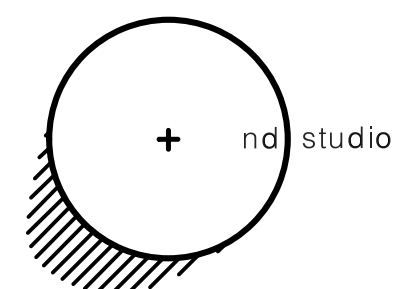


SURFACES		LEVELS
Graphics	Description	
	Reinforced gravel	2.70 Proposed Level 2.70 Existing Level
	Porcelain slab paving	
	Garapa hardwood decking	
	Brick paving	
	Ornamental planting	
	Pool Coping	
		TREES
		 Proposed tree
		 Gneiss Boulder
		 Concrete block retaining wall
		 Existing wall
		 Vertical timber baton fence

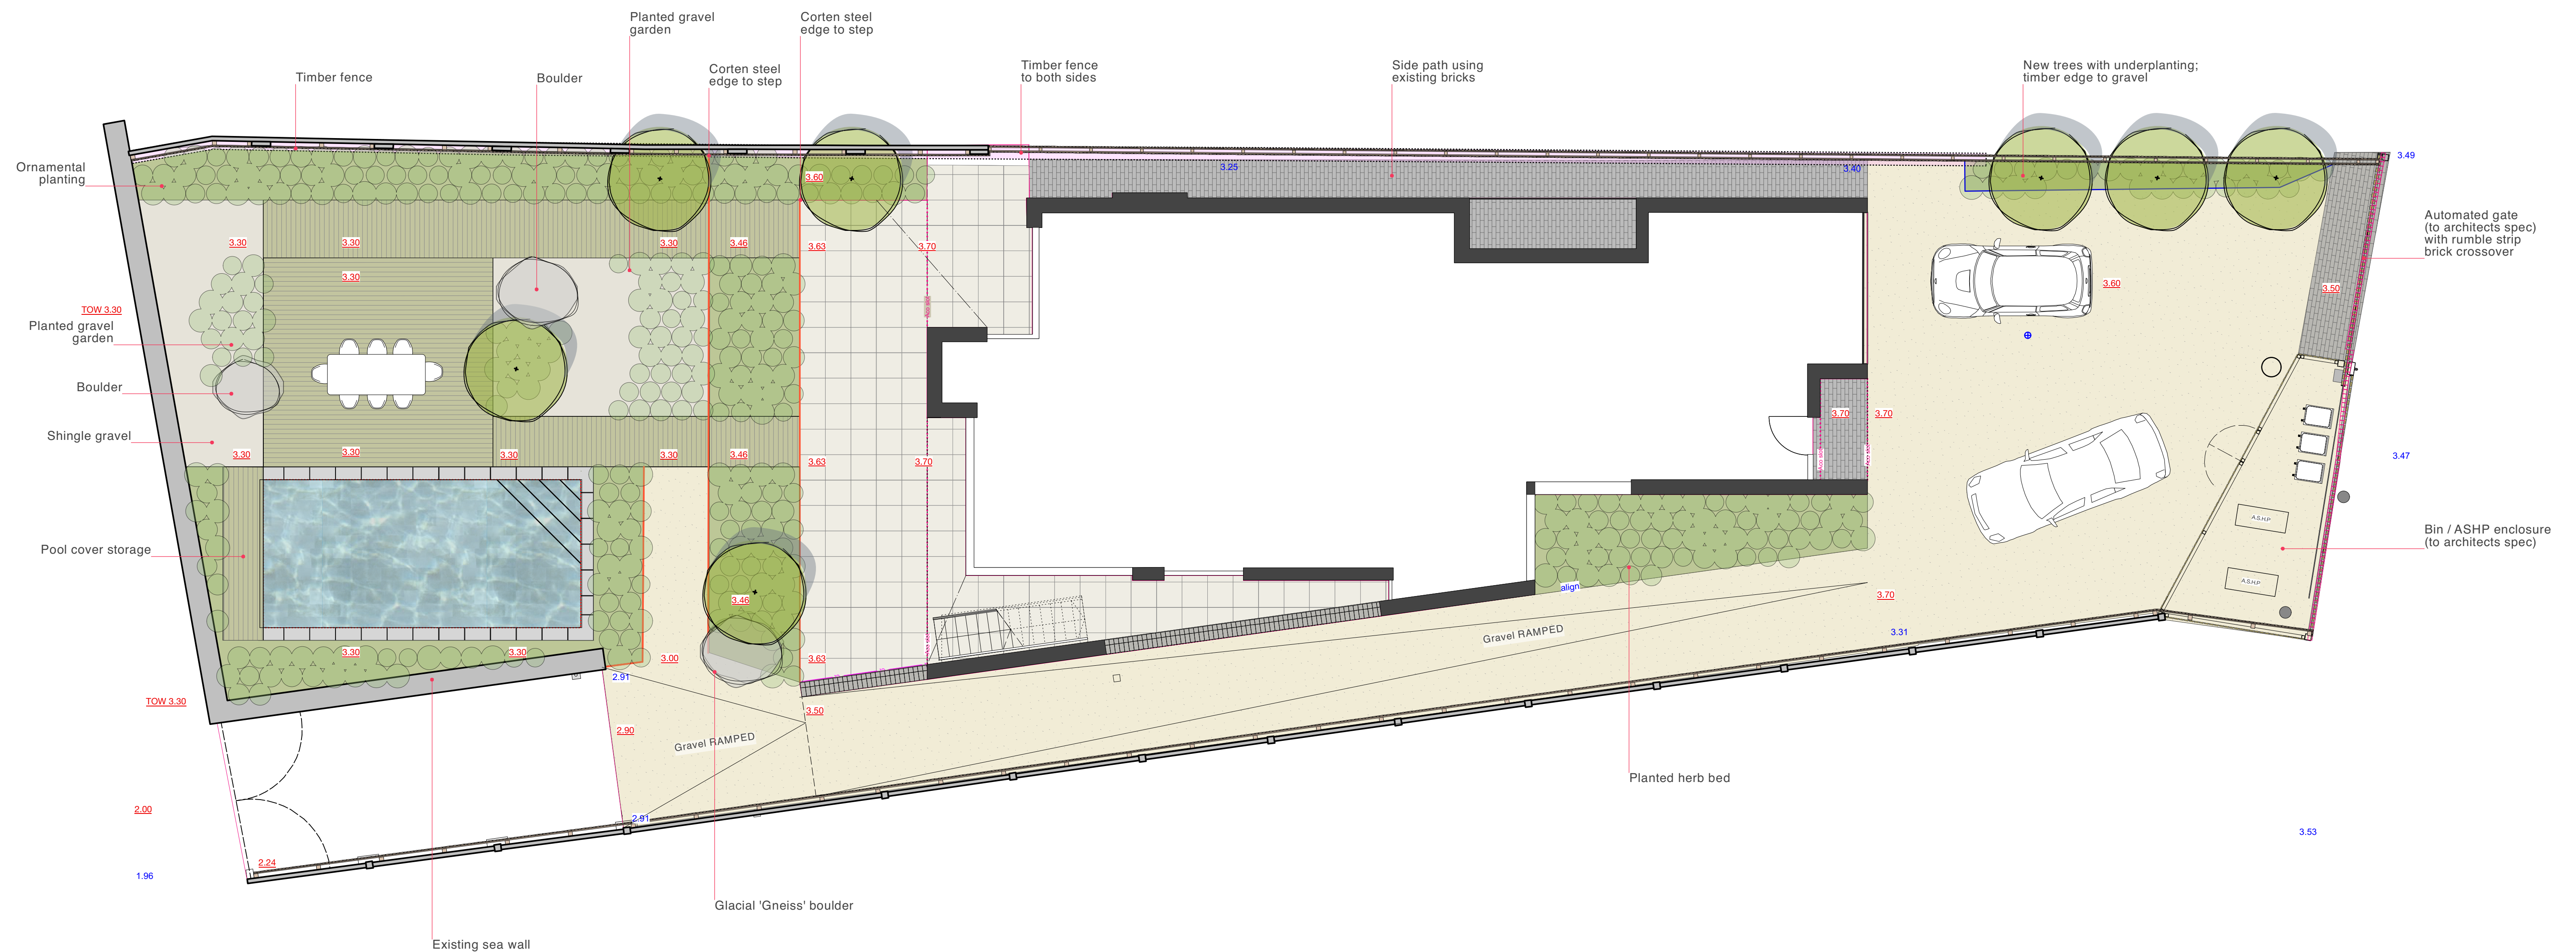

nd:studio
metway
55 canning street
brighton BN2 0EF

office: +44 (0) 1273 457700

www.nicholasdexter.com
info@nicholasdexter.com

notes:

- Not suitable for construction unless stated
 - Contractors must check all dimensions on site
 - Only figured dimensions are to be worked from
 - Drawings to be viewed in association with work of other consultants
 - Discrepancies must be reported to the landscape architects before proceeding
- © Copyright

rev.	date	description
------	------	-------------



PROJECT:

Ferry House

CLIENT:

Mr & Mrs Montague
Ferry House
Ferry Road
Hayling Island
P04 9UD

DATE: 09.08.2019

SCALE: 1:75

SIZE: A1

STATUS: Planning

PROJECT NUMBER: 0204

DRAWING TITLE: Master Plan

DRAWING NUMBER: 101

DRAWN BY: ND / SBT

REVISION
