


DO NOT SCALE
All dimensions to be checked on site and Architect to be notified of any discrepancies prior to commencement


DESIGNER'S RISK ASSESSMENT

Residual Risks:


REF	DESCRIPTION	DATE
-----	-------------	------

 


STREETSCAPE 1

 


STREETSCAPE 2

 

STREETSCAPE 3

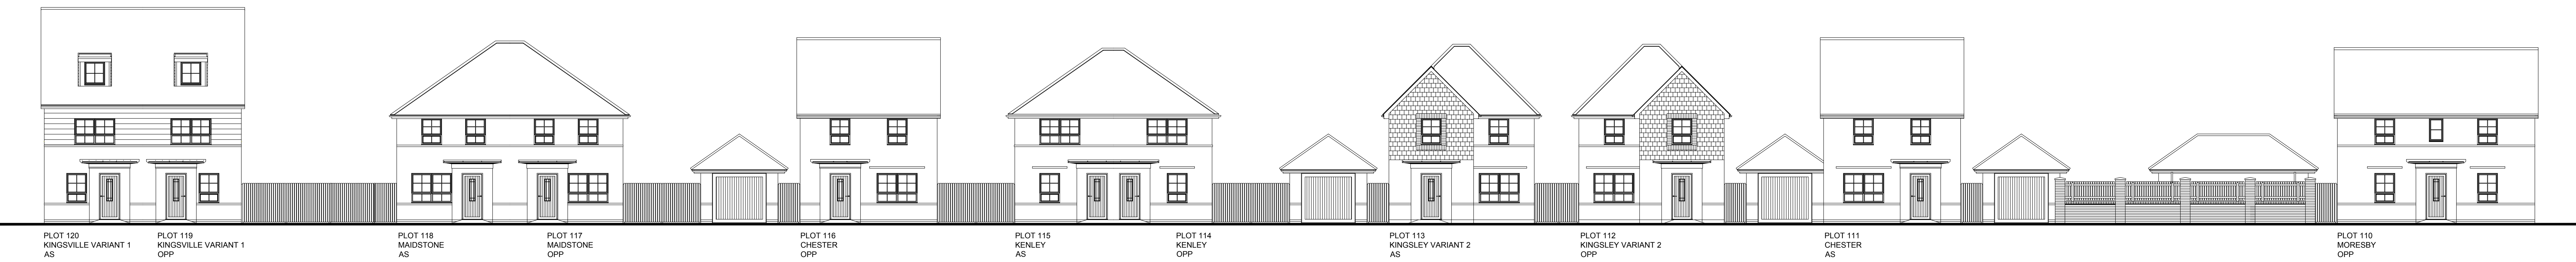

STREETSCAPE 4

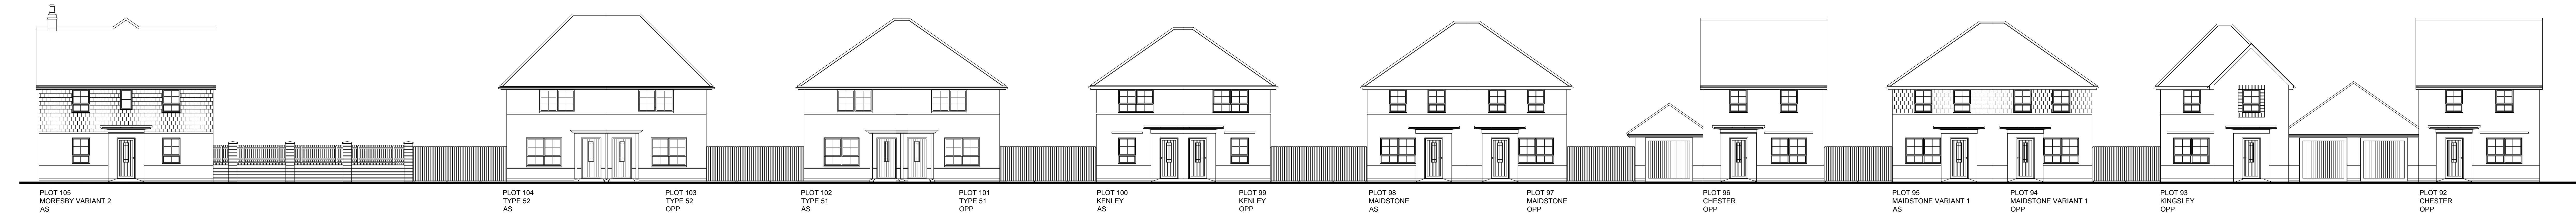

STREETSCAPE 5



STREETSCAPE KEY - NTS



P3	04/03/20	First elevation to the Maidstone updated inline with latest HT drawing.KT
P2	16/07/19	Updated to correspond with latest layout SL-01 P2.KT
P1	28/05/19	Updated to correspond with latest layout SL-01 P1. Issued for planning KT
D1	28/05/19	First issue KT
REVISION	DATE	DESCRIPTION



idp PARTNERSHIP NORTHERN
ARCHITECTURE | MASTERPLANNING | URBAN DESIGN

idp PARTNERSHIP Northern, St Jude's, Barker Street, Sheffield, Newcastle upon Tyne, NE2 1AS
T: +44 (0)191 261 4442 | W: idppartnership.com | E: info@idppartnership-northern.com

PROJECT LOCATION:
Snah Lane, Hayling Island
for BDW Southampton

DRAWING TITLE:
Proposed Streetscapes

PROJECT ARCHITECT	KD	PROJECT NO.	N81:2517	DRAWING REVISION	P3
PREPARED BY	KT	DRAWING NO.	PL-05		
CHECKED BY	IDP				
SCALE	1:100 @ A4x1500	DRAWING STATUS	PLANNING		
DATE	June 2019				
COPYRIGHT : idp PARTNERSHIP Northern					