


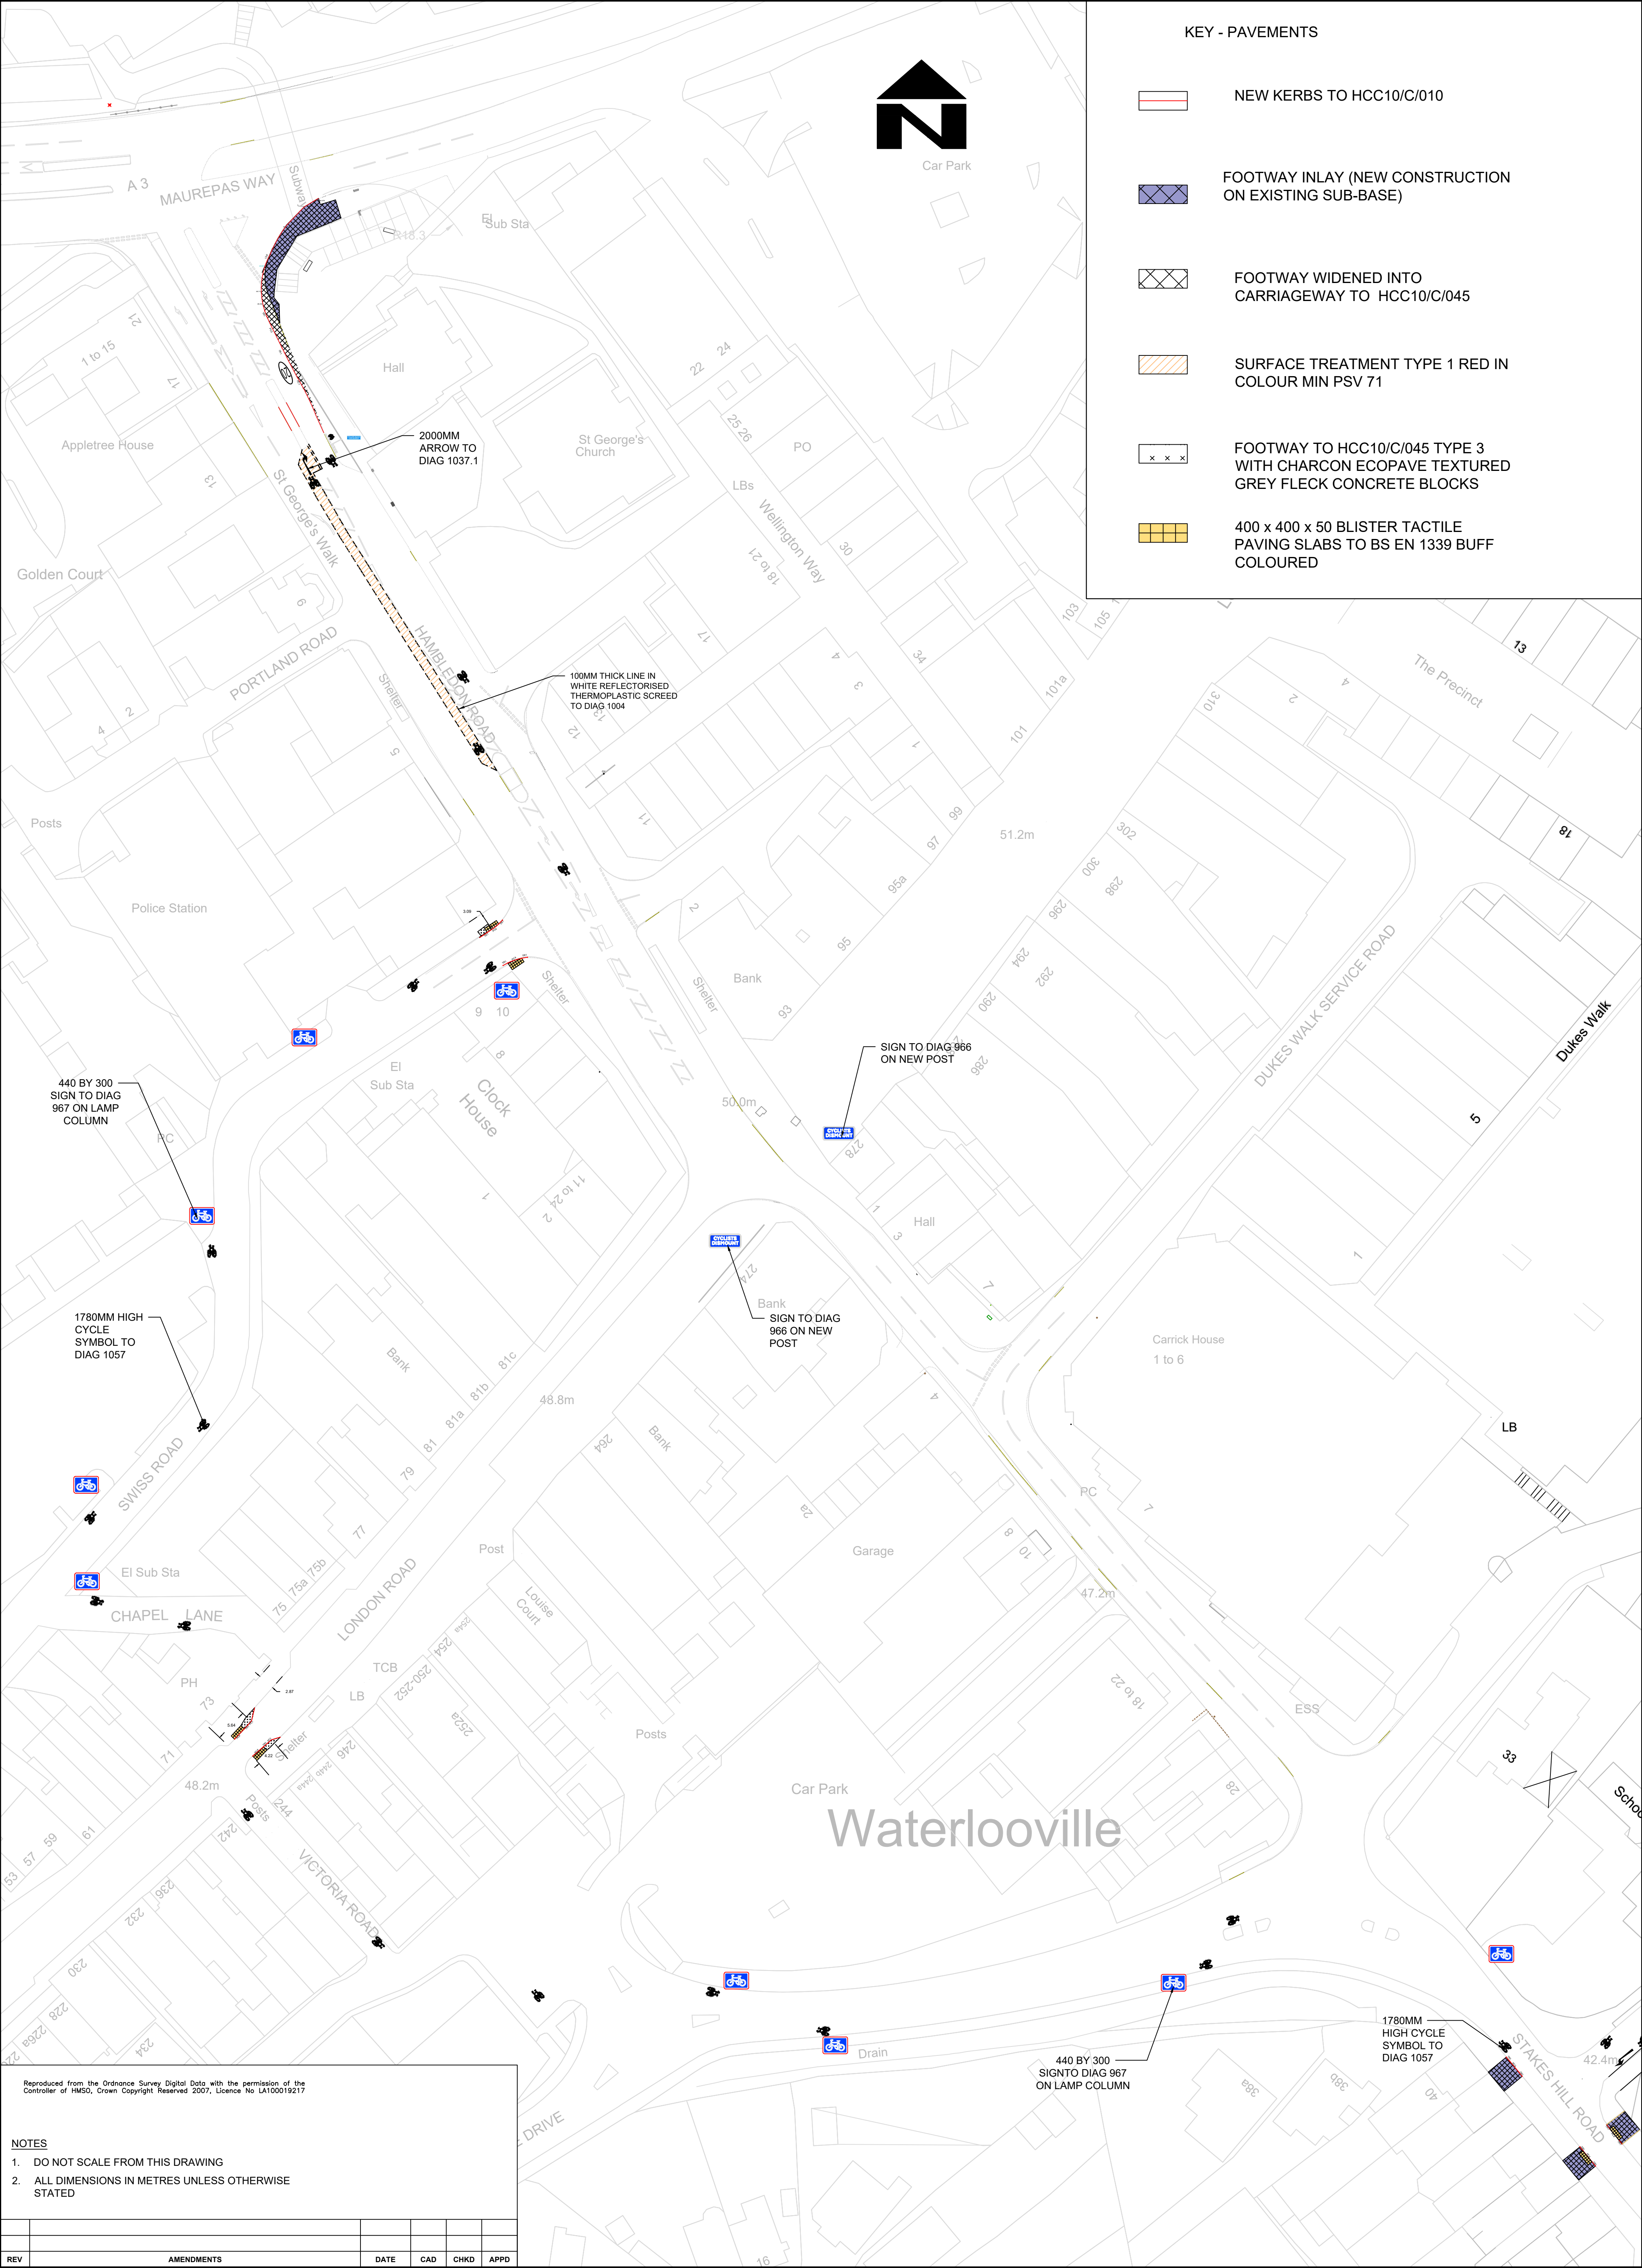

Reproduced from the Ordnance Survey Digital Data with the permission of the Controller of HMSO, Crown Copyright Reserved 2007, Licence No LA100019217					
NOTES					
1. DO NOT SCALE FROM THIS DRAWING					
2. ALL DIMENSIONS IN METRES UNLESS OTHERWISE STATED					
REV	AMENDMENTS	DATE	CAD	CHKD	APPD
CLIENT	CONSULTANT				

Havant BOROUGH COUNCIL Planning Civil Engineering and Landscape		Public Service Plaza Civic Centre Road Havant. Hants. PO9 2AX Telephone: (023) 9247 4174 Email: customer.services@havant.gov.uk Internet: www.havant.gov.uk		Havant BOROUGH COUNCIL Regeneration Civil Engineering and Landscape		Public Service Plaza Civic Centre Road Havant. Hants. PO9 2AX Telephone: (023) 9247 4174 Email: customer.services@havant.gov.uk Internet: www.havant.gov.uk		DESIGNER MB CAD MB CHECKED SM APPROVED SW	SCHEME ST GEORGES WALK _ WATERLOOVILLE JOB No. SCALE @ A1 1:500			DATE JUNE 2019	SHEET NUMBER	DRAWING TITLE MAUREPAS WAY TO STAKES HILL GENERAL ARRANGEMENT HCC CAD PLOT: 12/11/2012 09:47:55 DRAWING NUMBER 2016_40/102	REV
--	--	--	--	--	--	--	--	--	---	--	--	-------------------	--------------	---	-----