



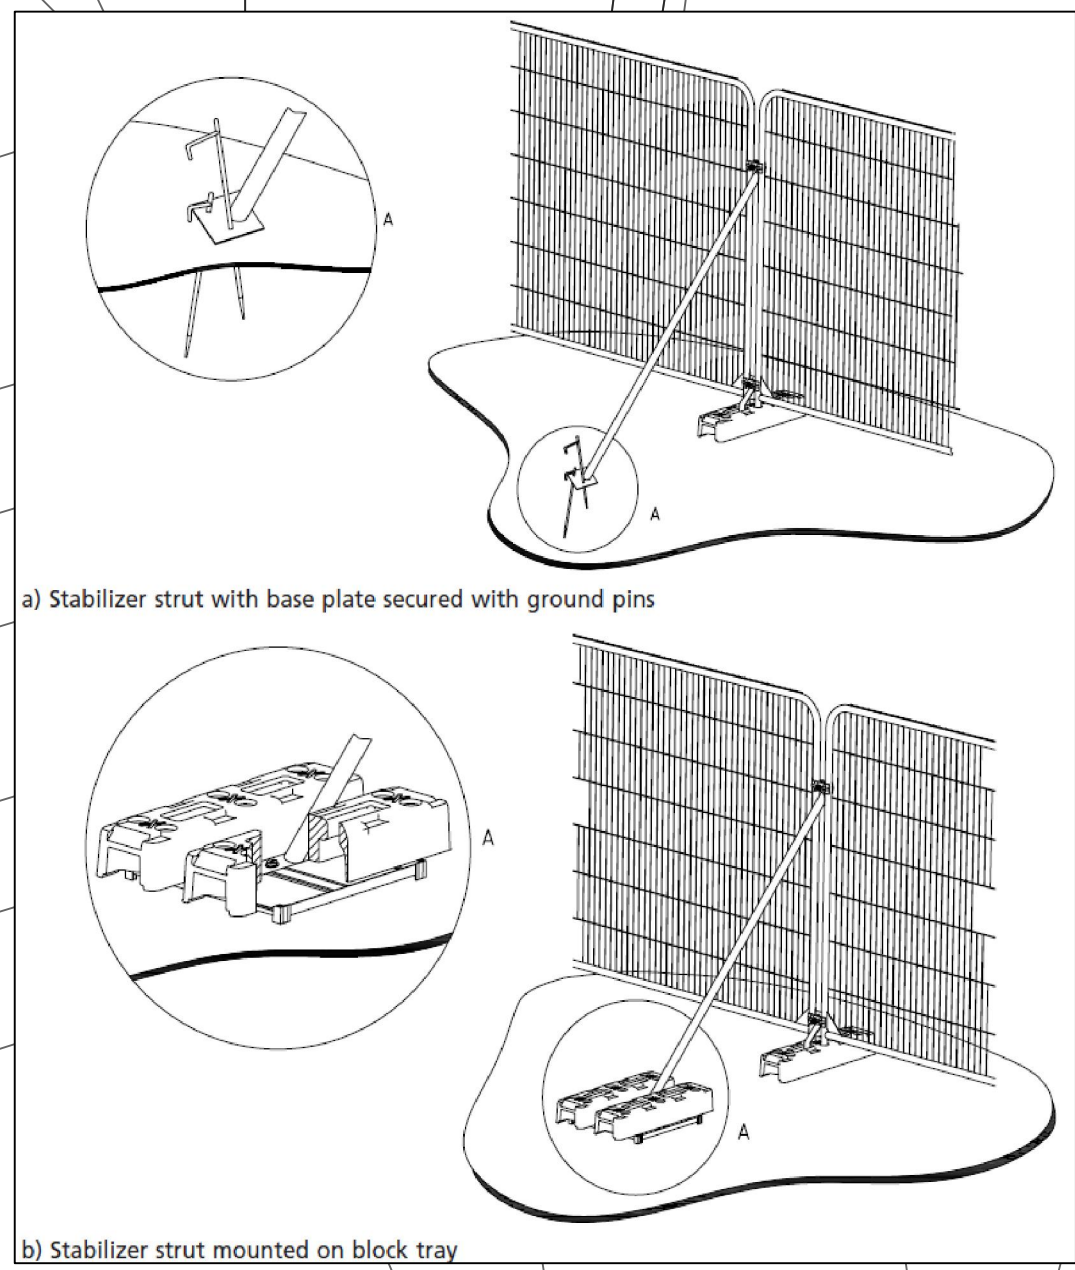


Examples of above-ground stabilising systems (reproduced from BS 5837:2012 Trees in relation to design, demolition and construction - Recommendations)

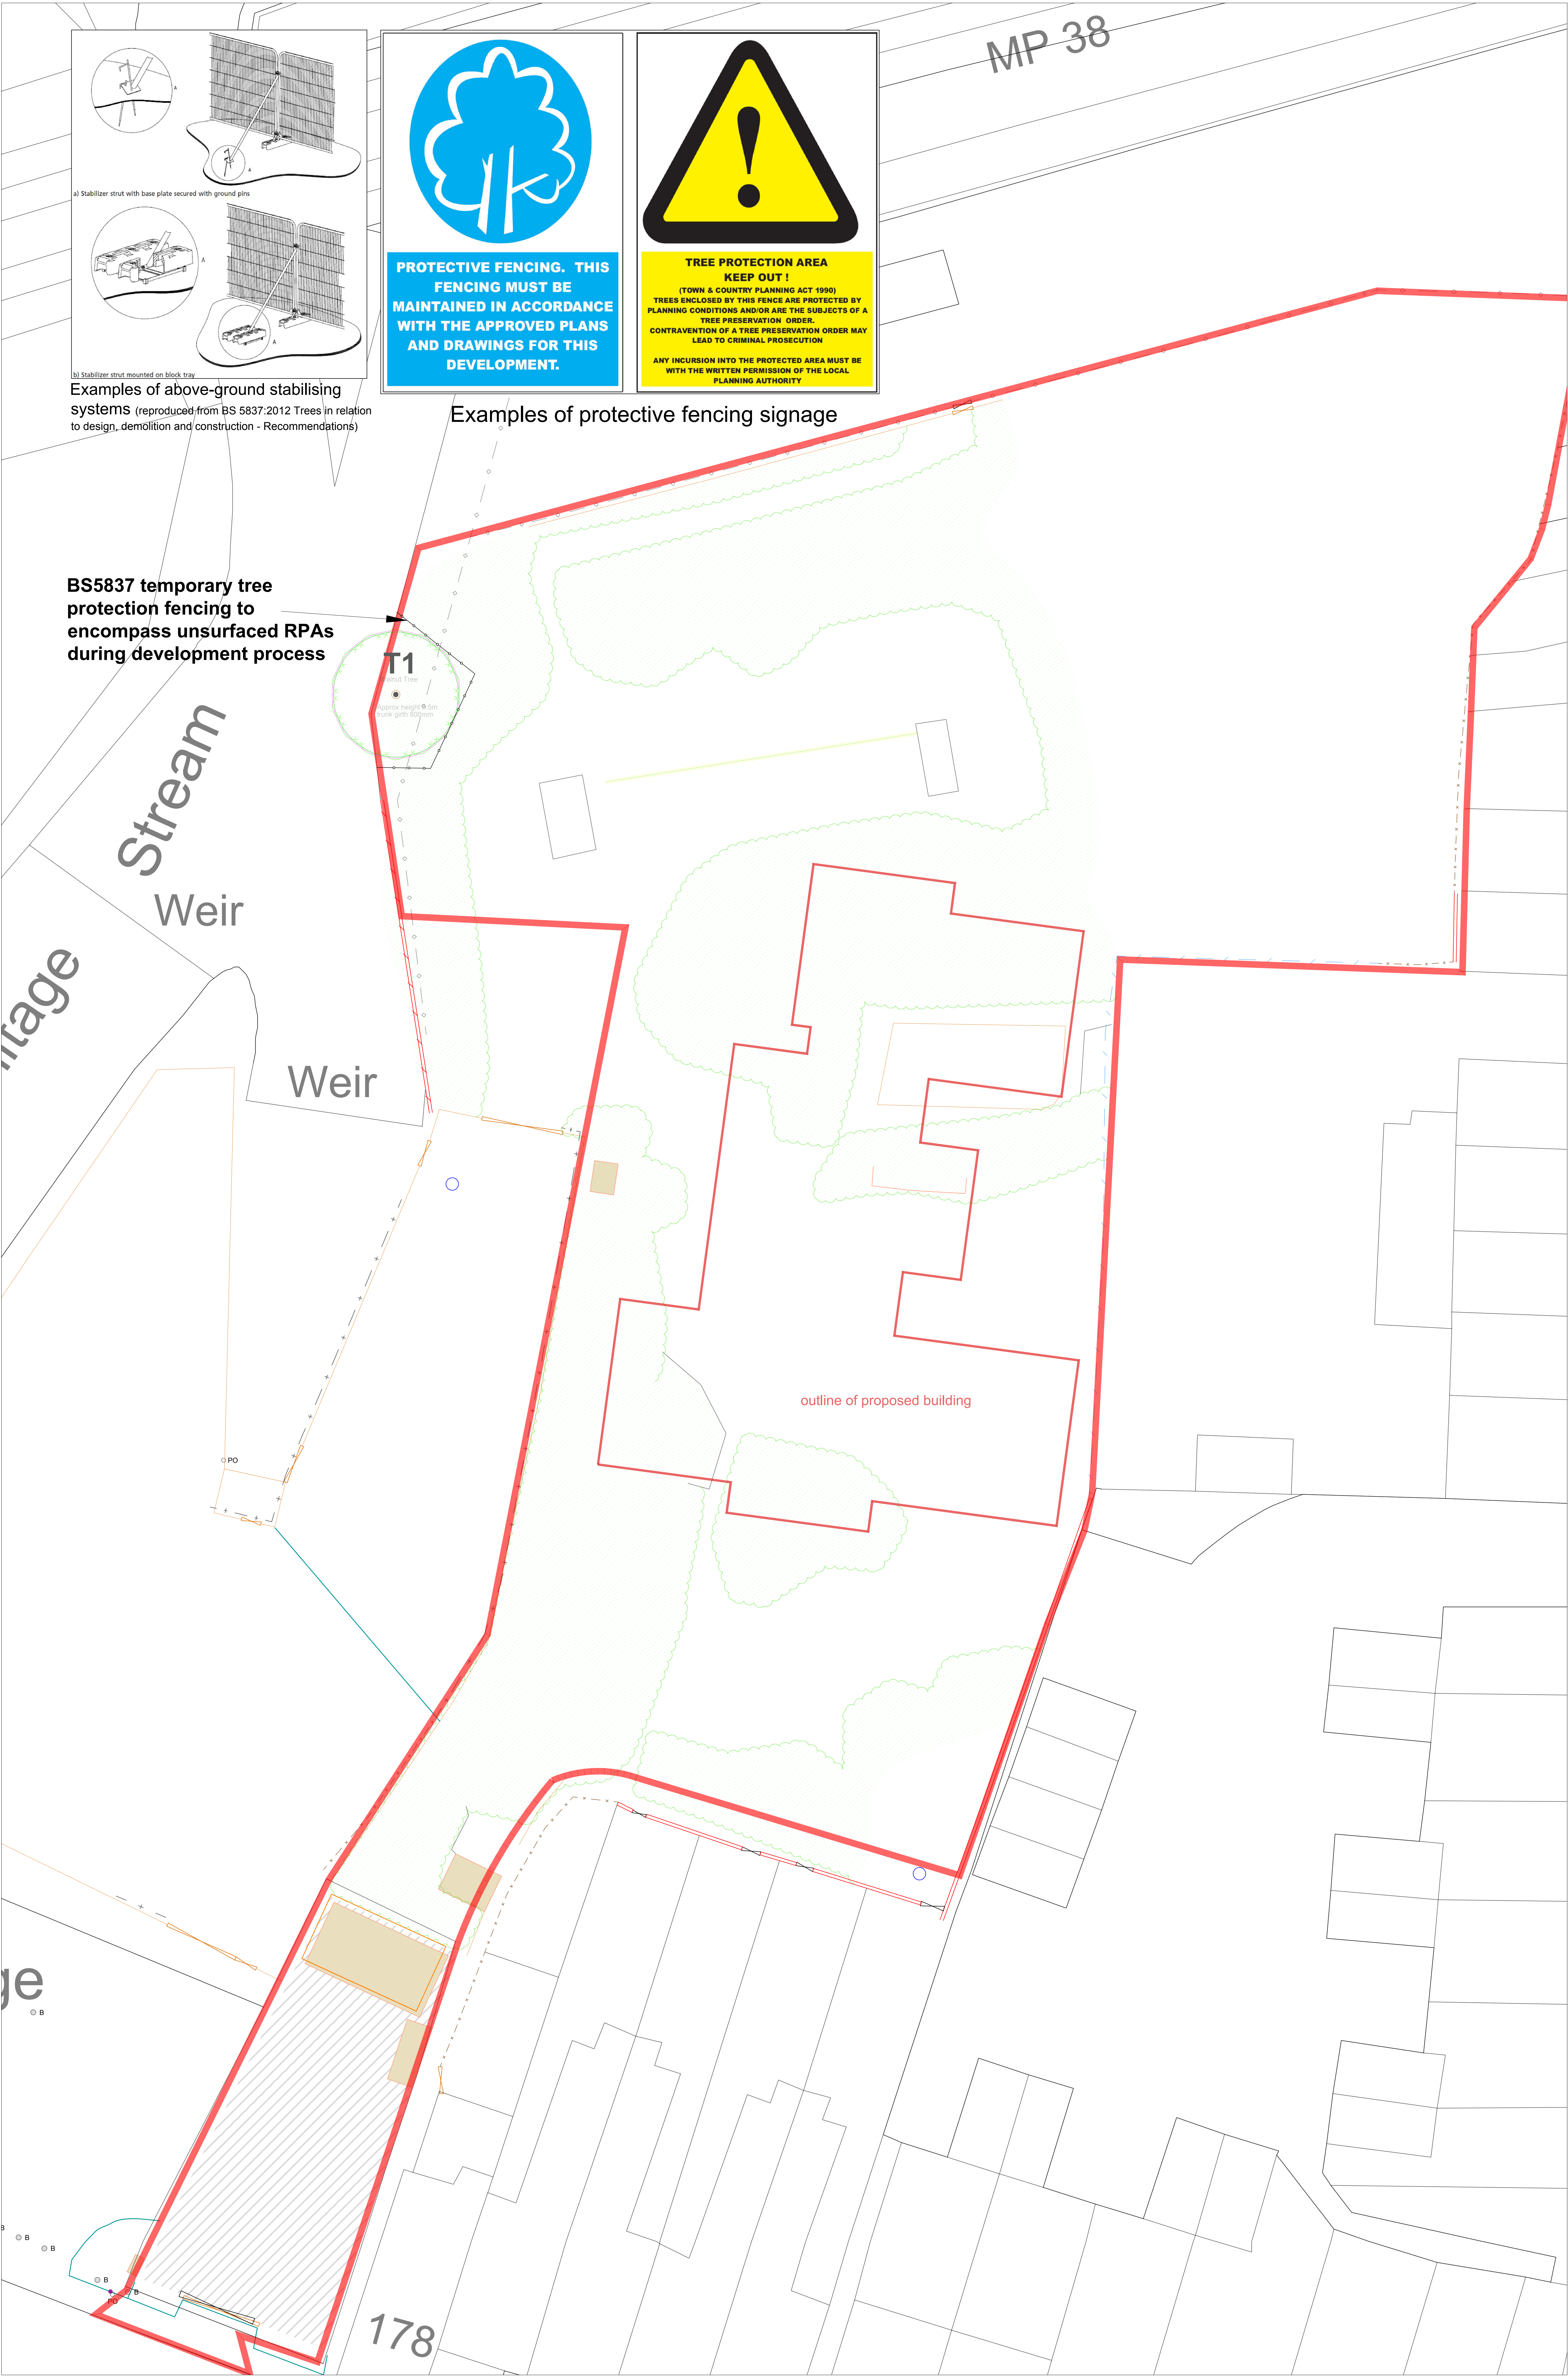

Examples of protective fencing signage

BS5837 temporary tree protection fencing to encompass unsurfaced RPAs during development process

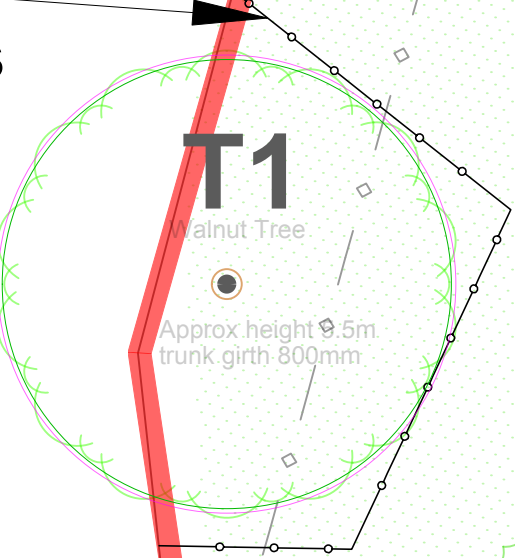

Stream
Weir
Weir

outline of proposed building

BS 5837:2012
Tree Retention Categories
(tree stems & numbers)

High quality	(A)
Moderate quality	(B)
Low quality	(C)
Unsuitable for Retention	(U)

Tree trunk (BS category)
Canopy spread (surveyed trees)
Root Protection Area

BS5837:2012 compliant protective fencing

WOODSIDE
TREE CONSULTANCY

17 Woodside Avenue
Alverstoke Garden Village
Isle of Wight
PO36 0JD

M: 07987 725238
E: info@woodsidetrees.co.uk
W: www.woodsidetrees.co.uk

CLIENT:
Pop Architecture LLP

PROJECT:
178A West Street, Southampton

DRAWING TITLE:
Tree Constraints & Protection Plan

DRAWING NO: AS/MS/0820 TCP	REV: A
DRAWN BY: AS	DATE: 18.05.2020
SCALE: 1:100 @ A0	

© Woodside Tree Consultancy