
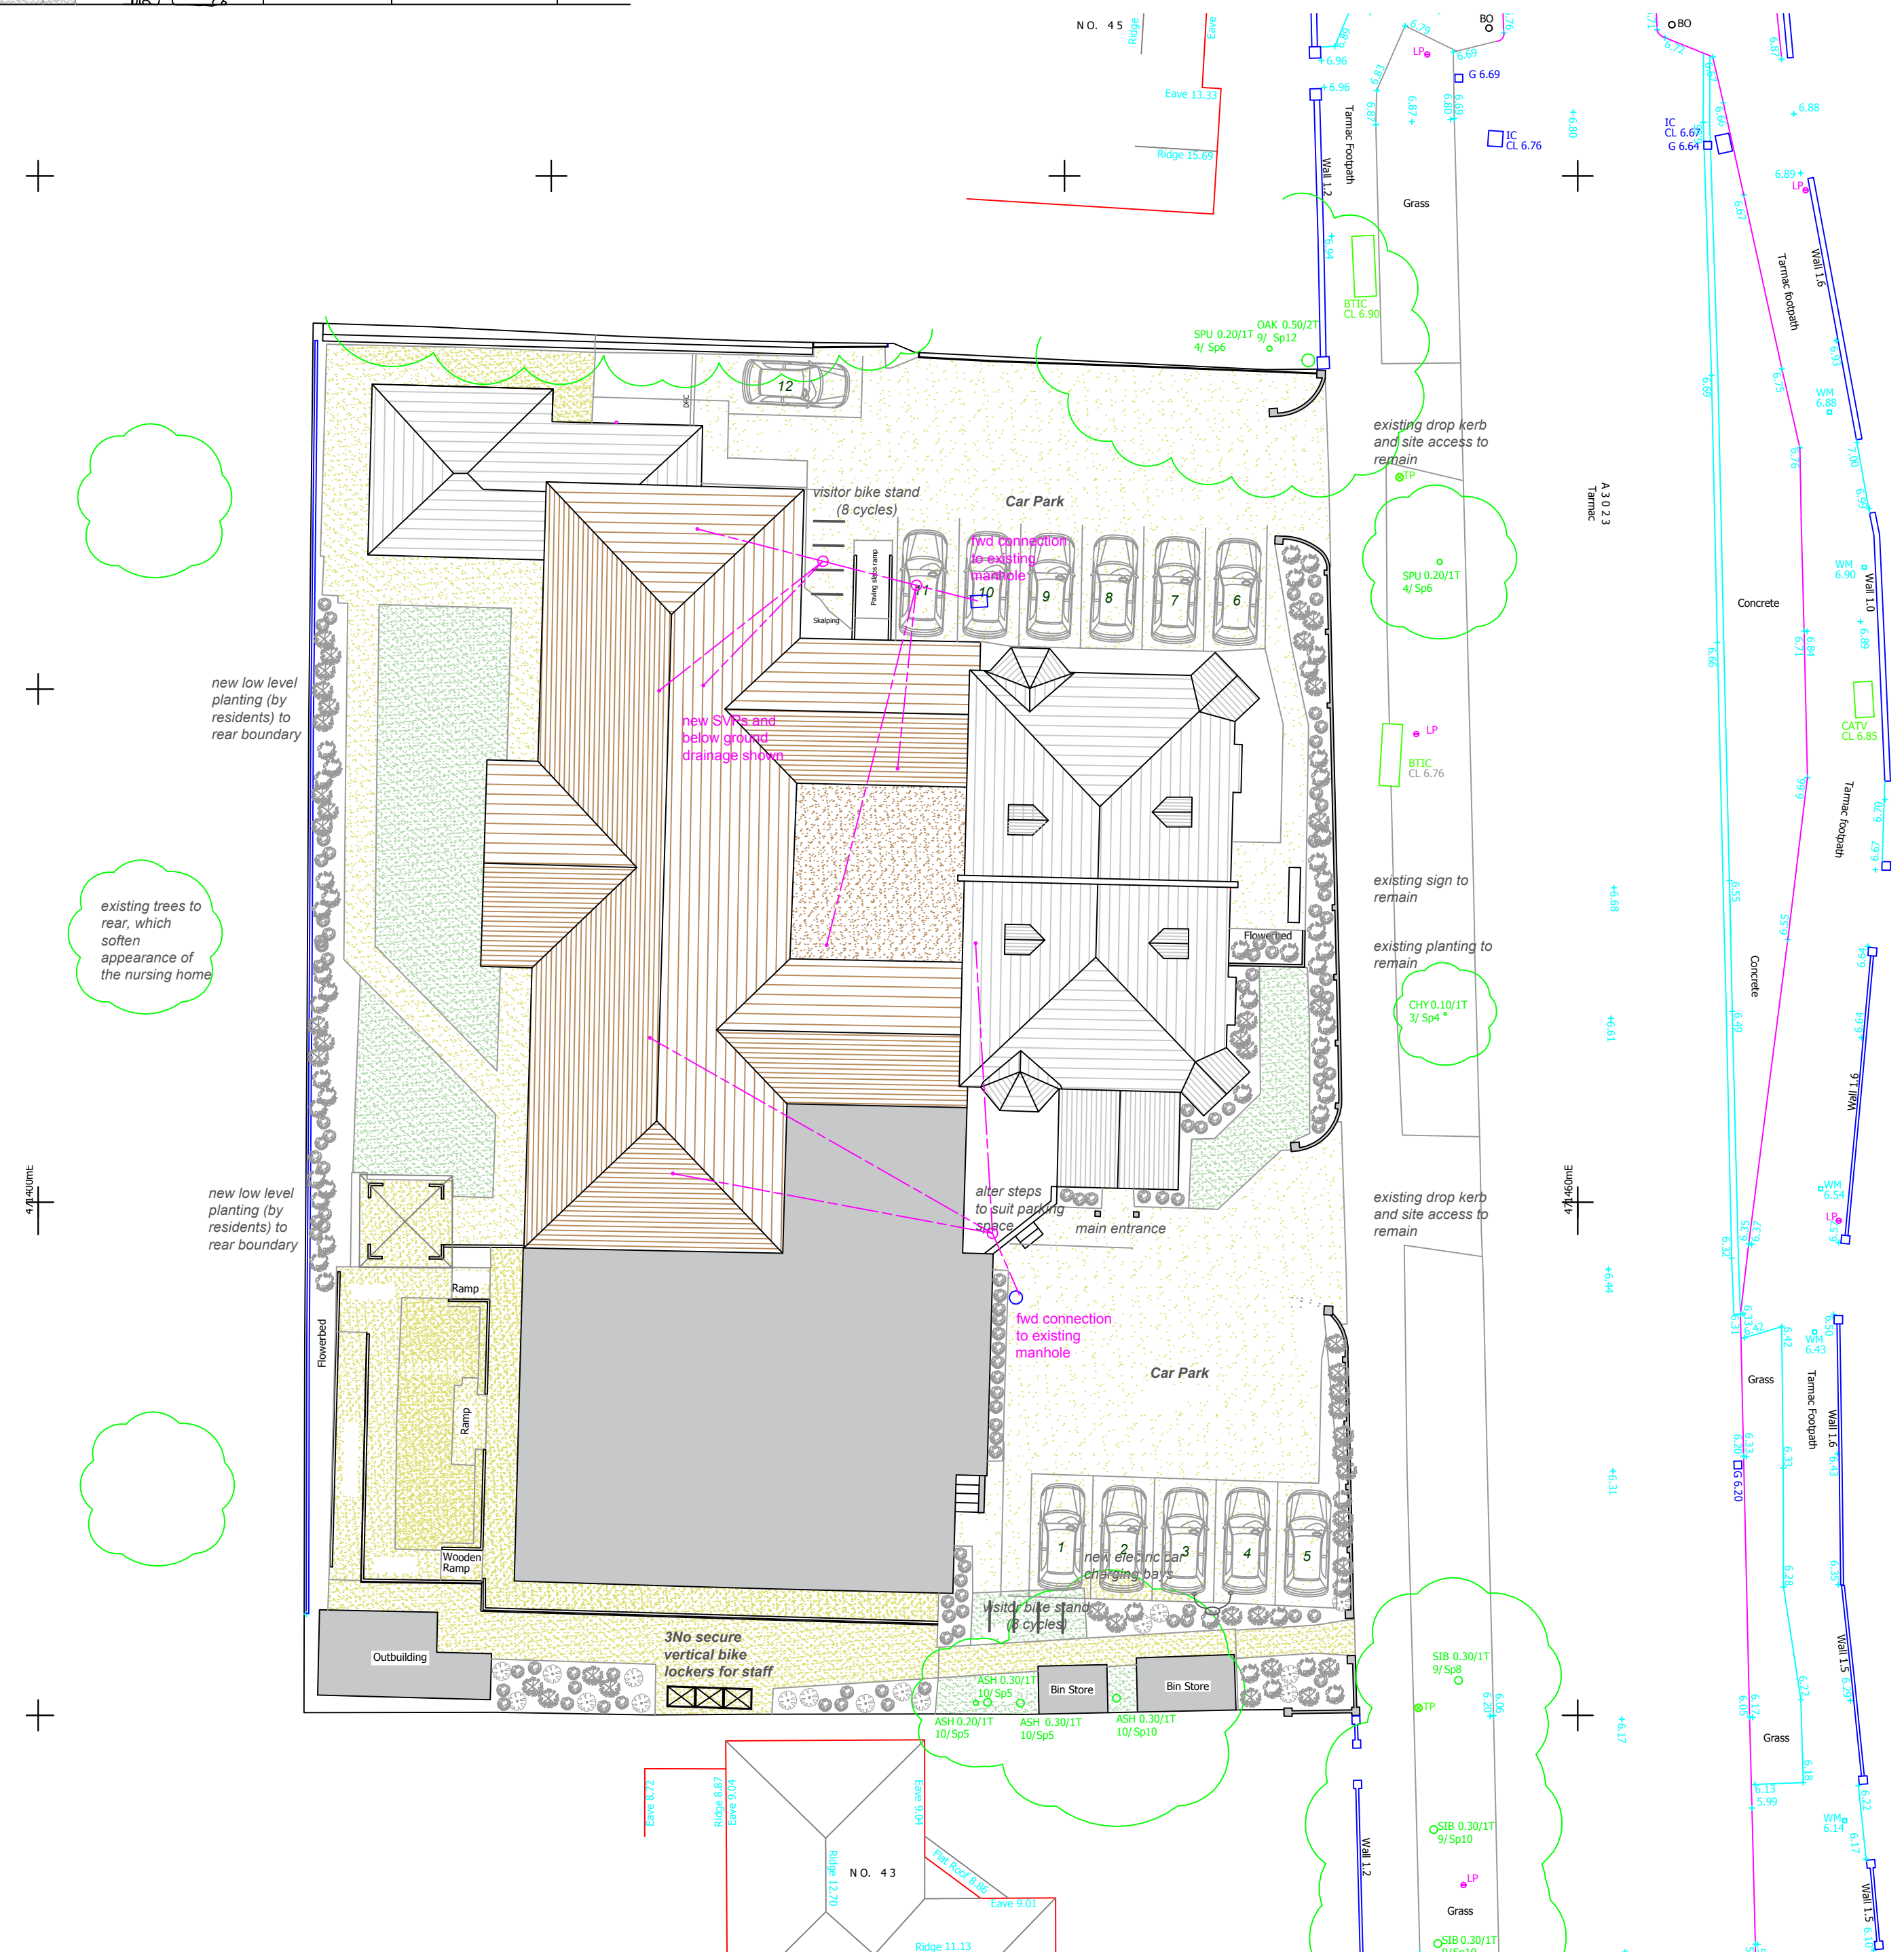


All drainage layouts shown on the plans are indicative only. The client must appoint a drainage survey and tracing company to ascertain the exact layout, depth and condition of the existing drainage prior to the commencement of any building works.

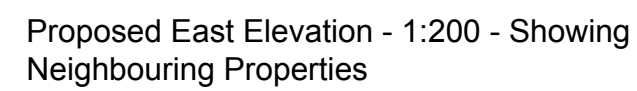

***Proposed Extensions & Alterations
Oak View Nursing Home
47-49 Beech Road
Hayling Island
Hampshire***


Proposed Site Plans

Oak View Nursing Home

May 2019

1: 200 at A1

SK008 rev L

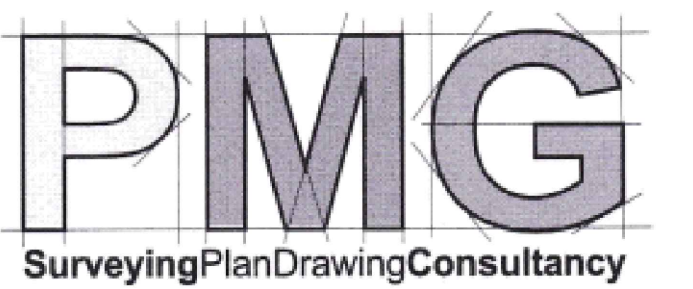

07796124247
paul@pmgltd.uk.com
pmgltd.uk.com