
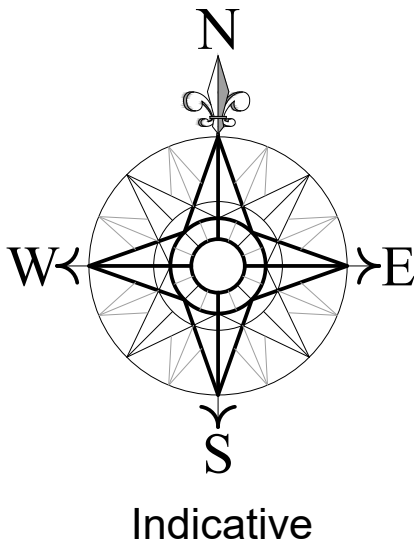


PROPOSED PLANS
1:100

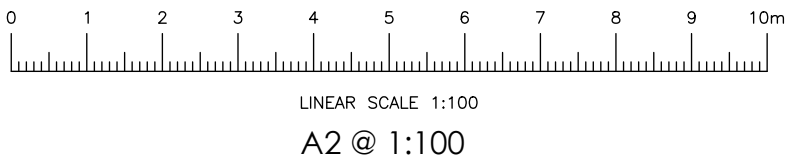

472125E


100800N

472125E

472150E

100800N

472150E

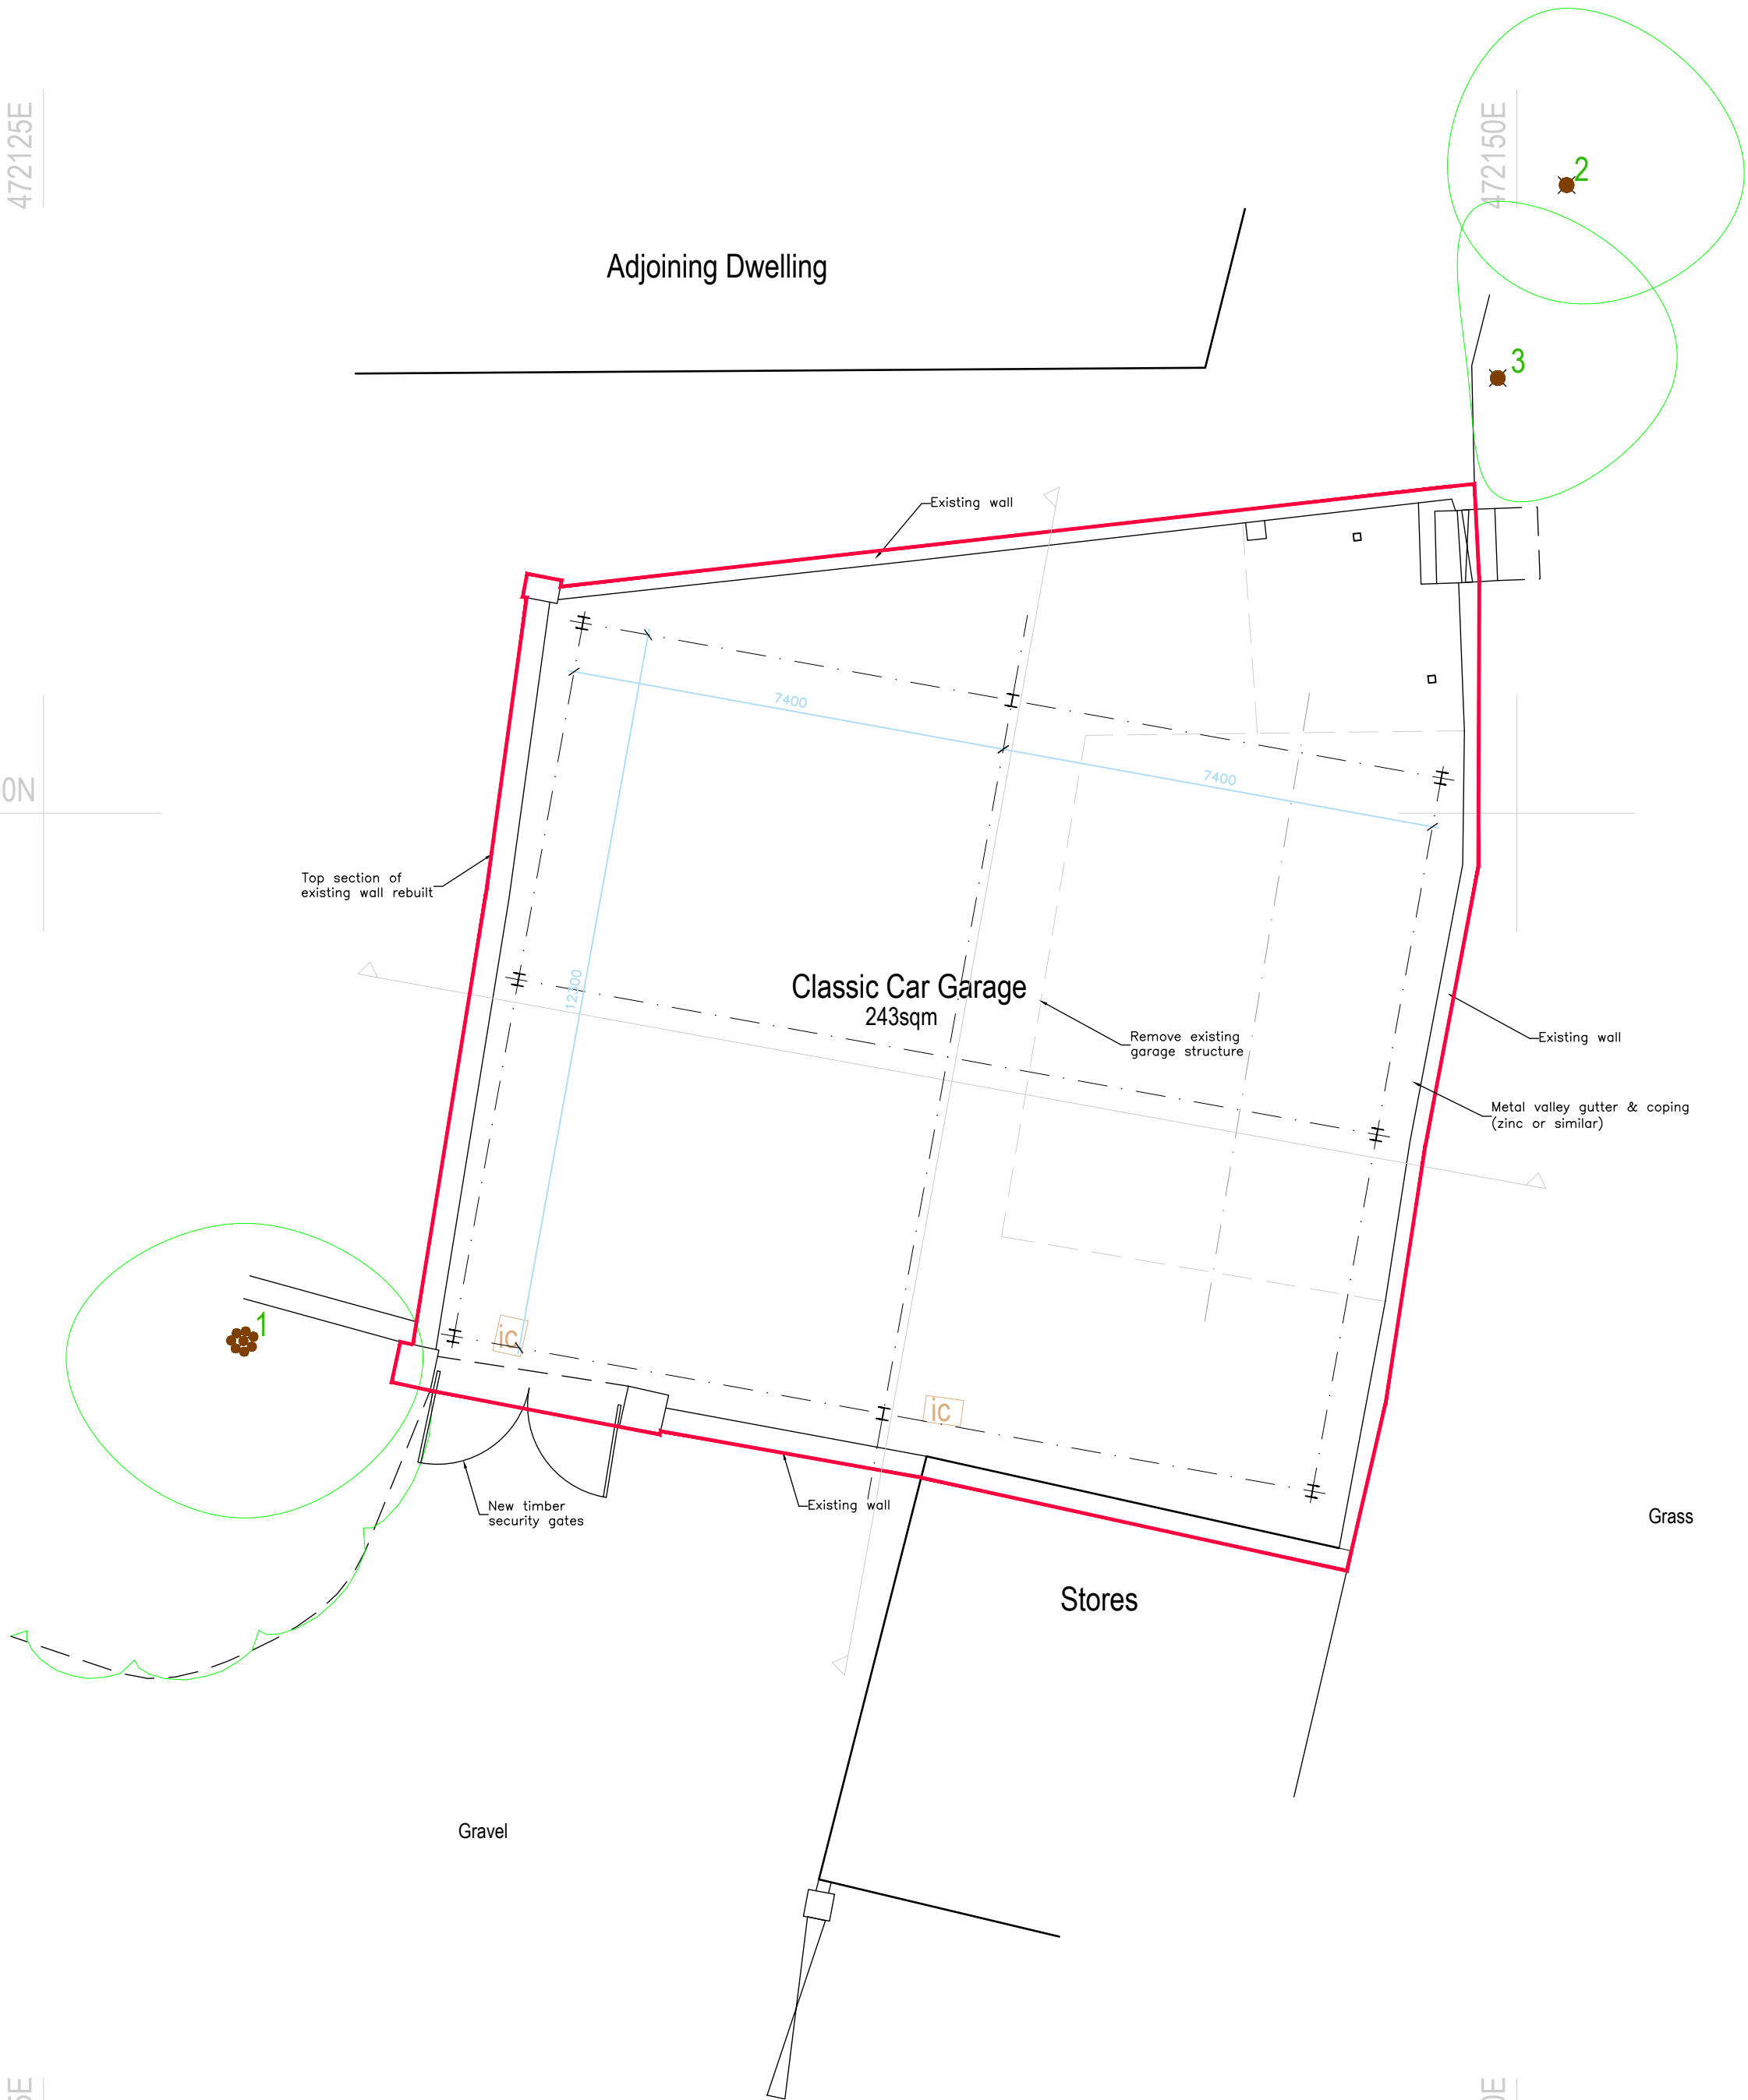

Drawing For Planning Purposes Only
All dimensions and details on this drawing are for planning purposes and should not be used for fabrication and erection purposes. DO NOT scale from this drawing, except for planning purposes, use figured dimensions if available. Any discrepancies should be highlighted without delay.
Note: This drawing has been produced with information from a topographical survey carried out by others. All information therefore derived from the survey drawing is assumed to be accurate and ADP Architects Ltd cannot be held accountable for any discrepancies discovered on site.
IF IN DOUBT ASK FOR CONFIRMATION.

rev: date: note:

Tel: 0845 365 1475
Email: mail@adp-uk.co.uk
www.adparchitects.co.uk
Richmond Court, 94 Botley Road, Park Gate, Southampton, SO31 1BA

project name/address:
Proposed Classic Car Garage
Manor House
Manor Road
Hayling Island

client:
Mrs J Gladdis
drawing title:
Proposed Plan

job number:	drawing number:	revision:
1864	11	
drawing scale/size:	date:	drawn:
1:100 (A2)	Jul 20	