
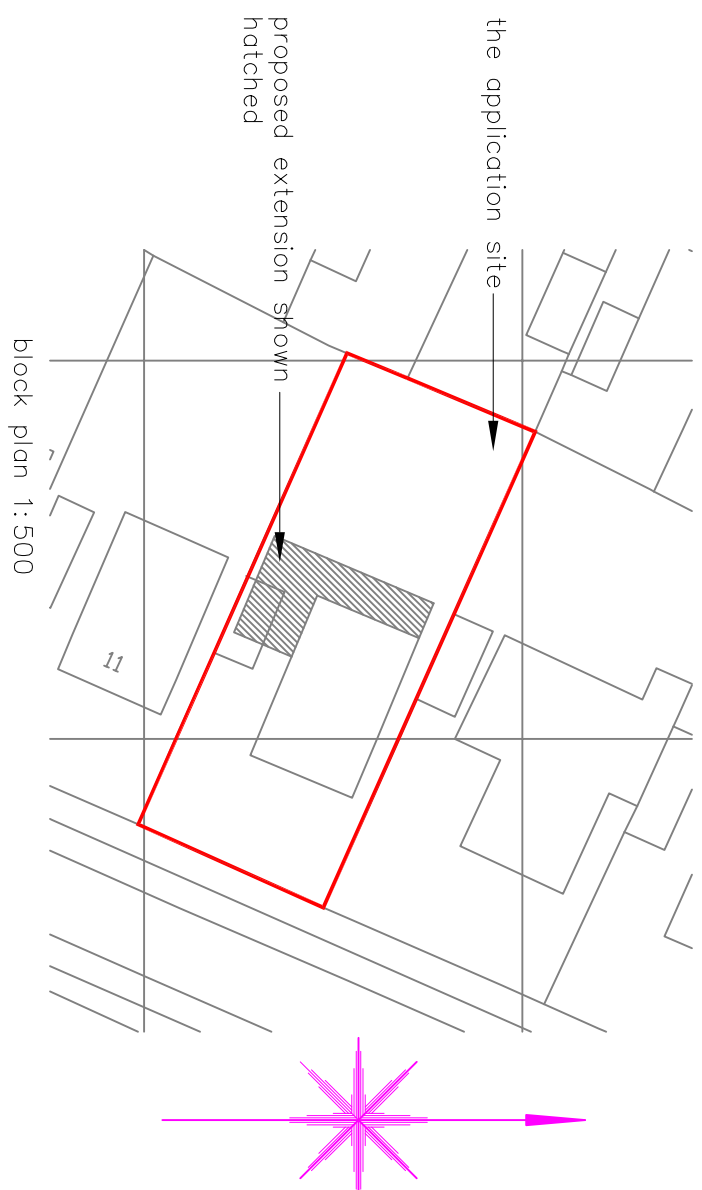
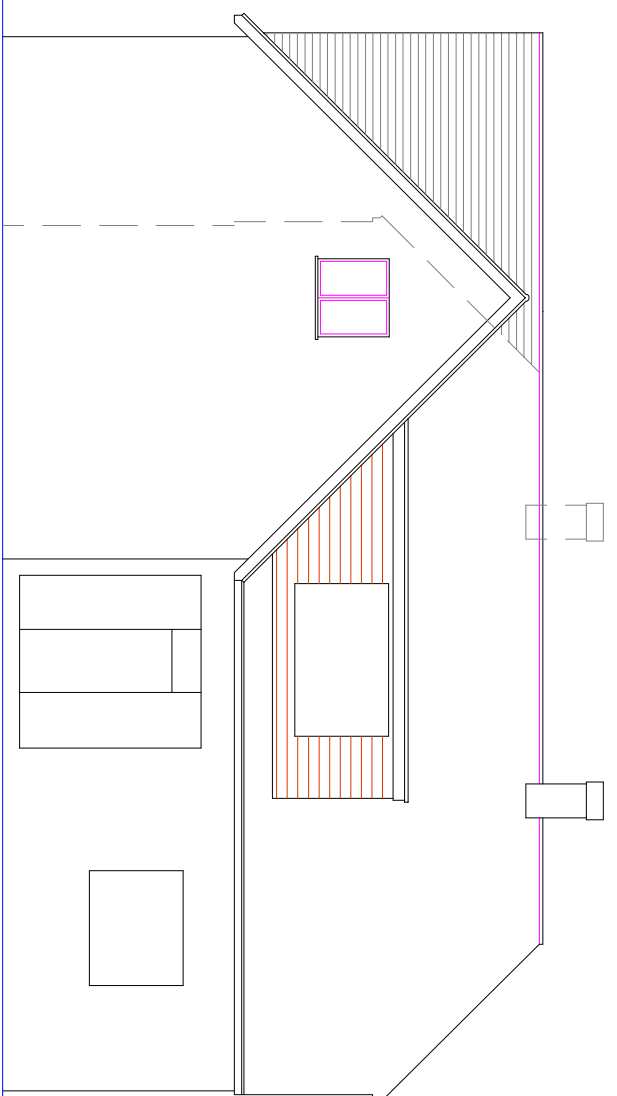
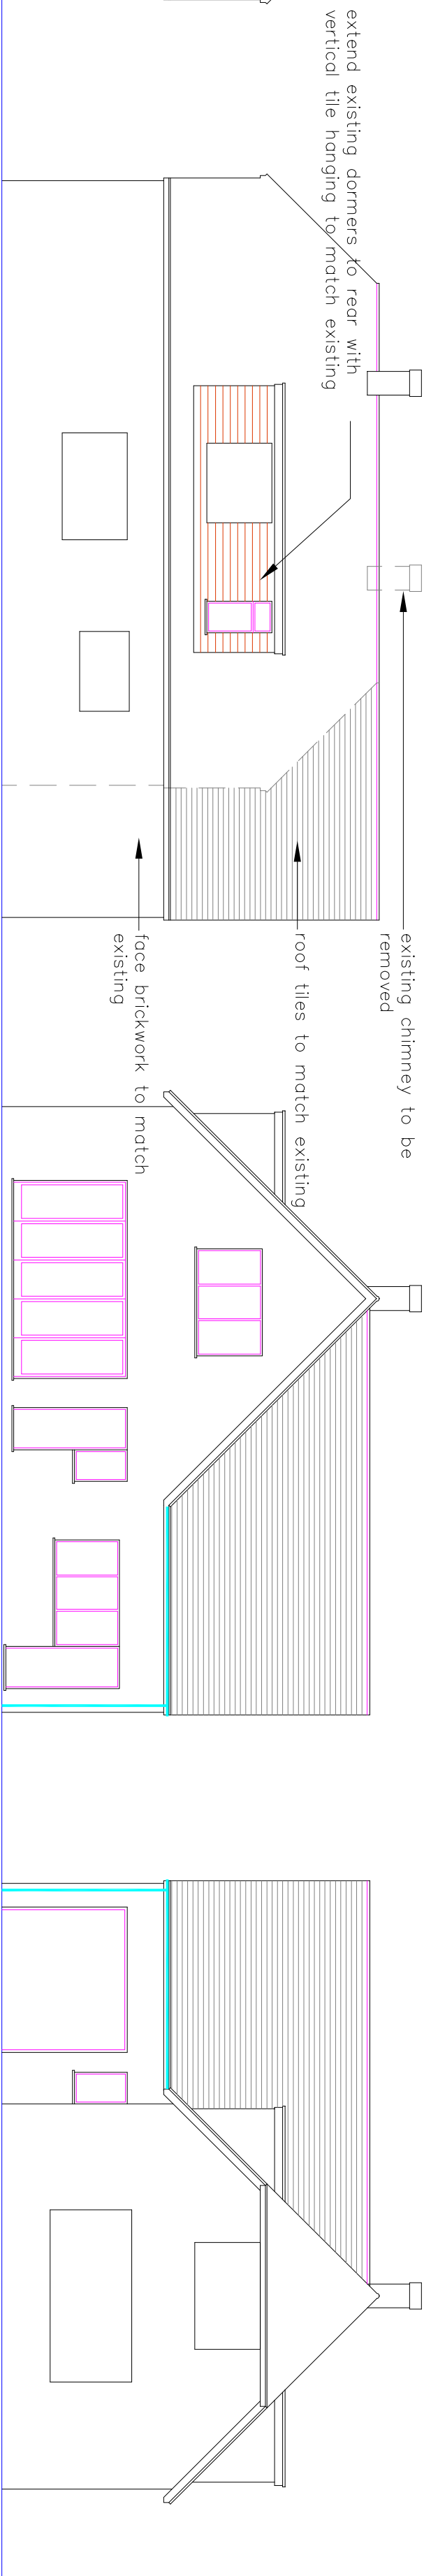
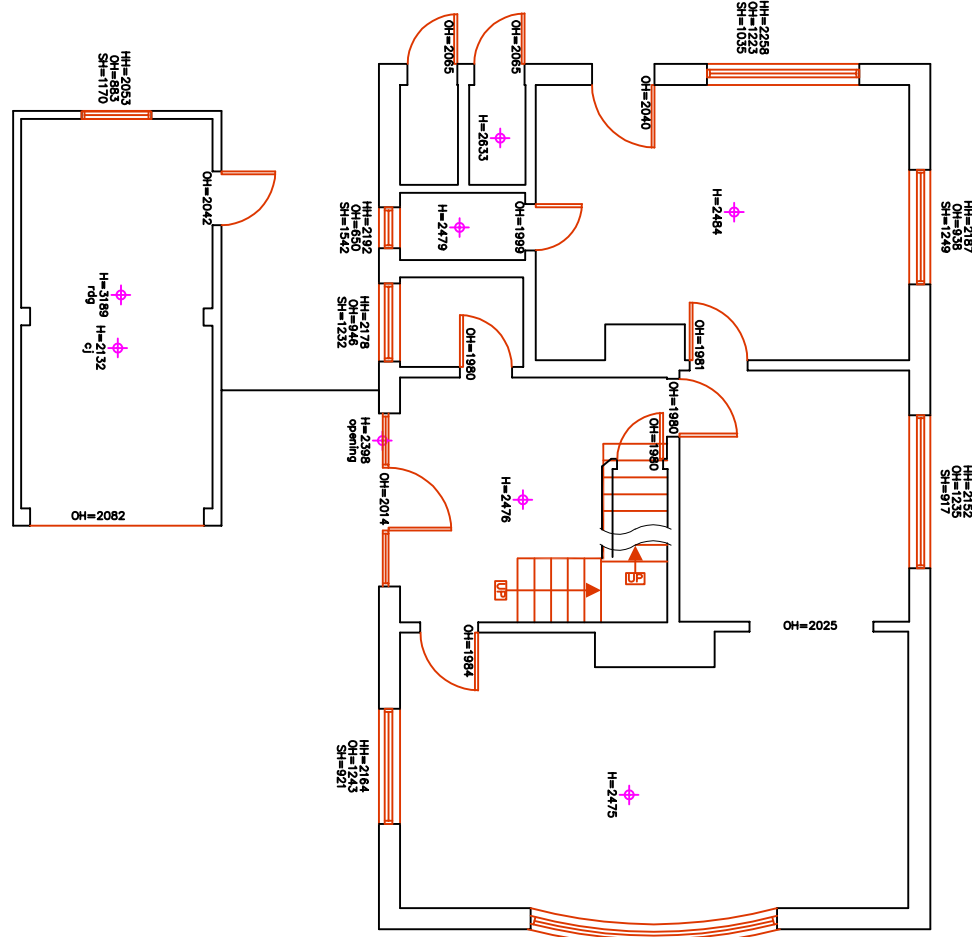
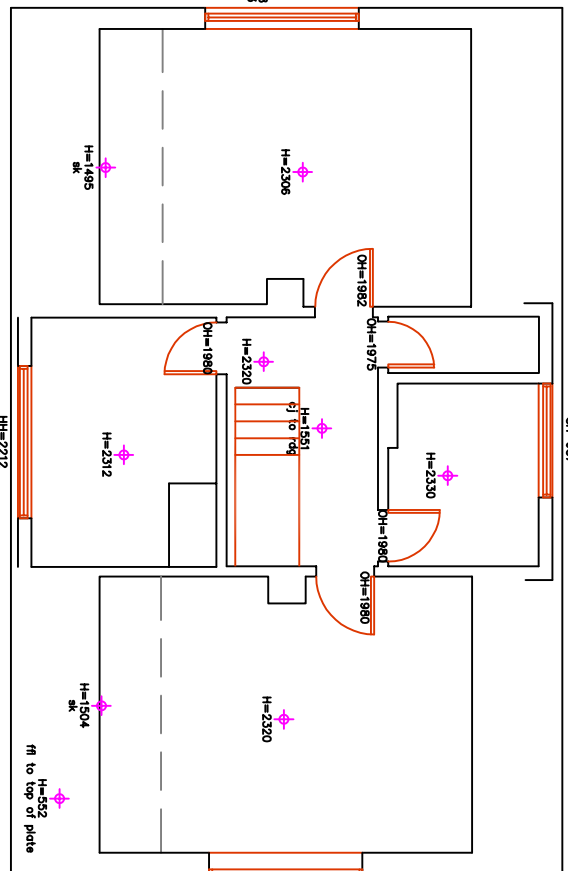
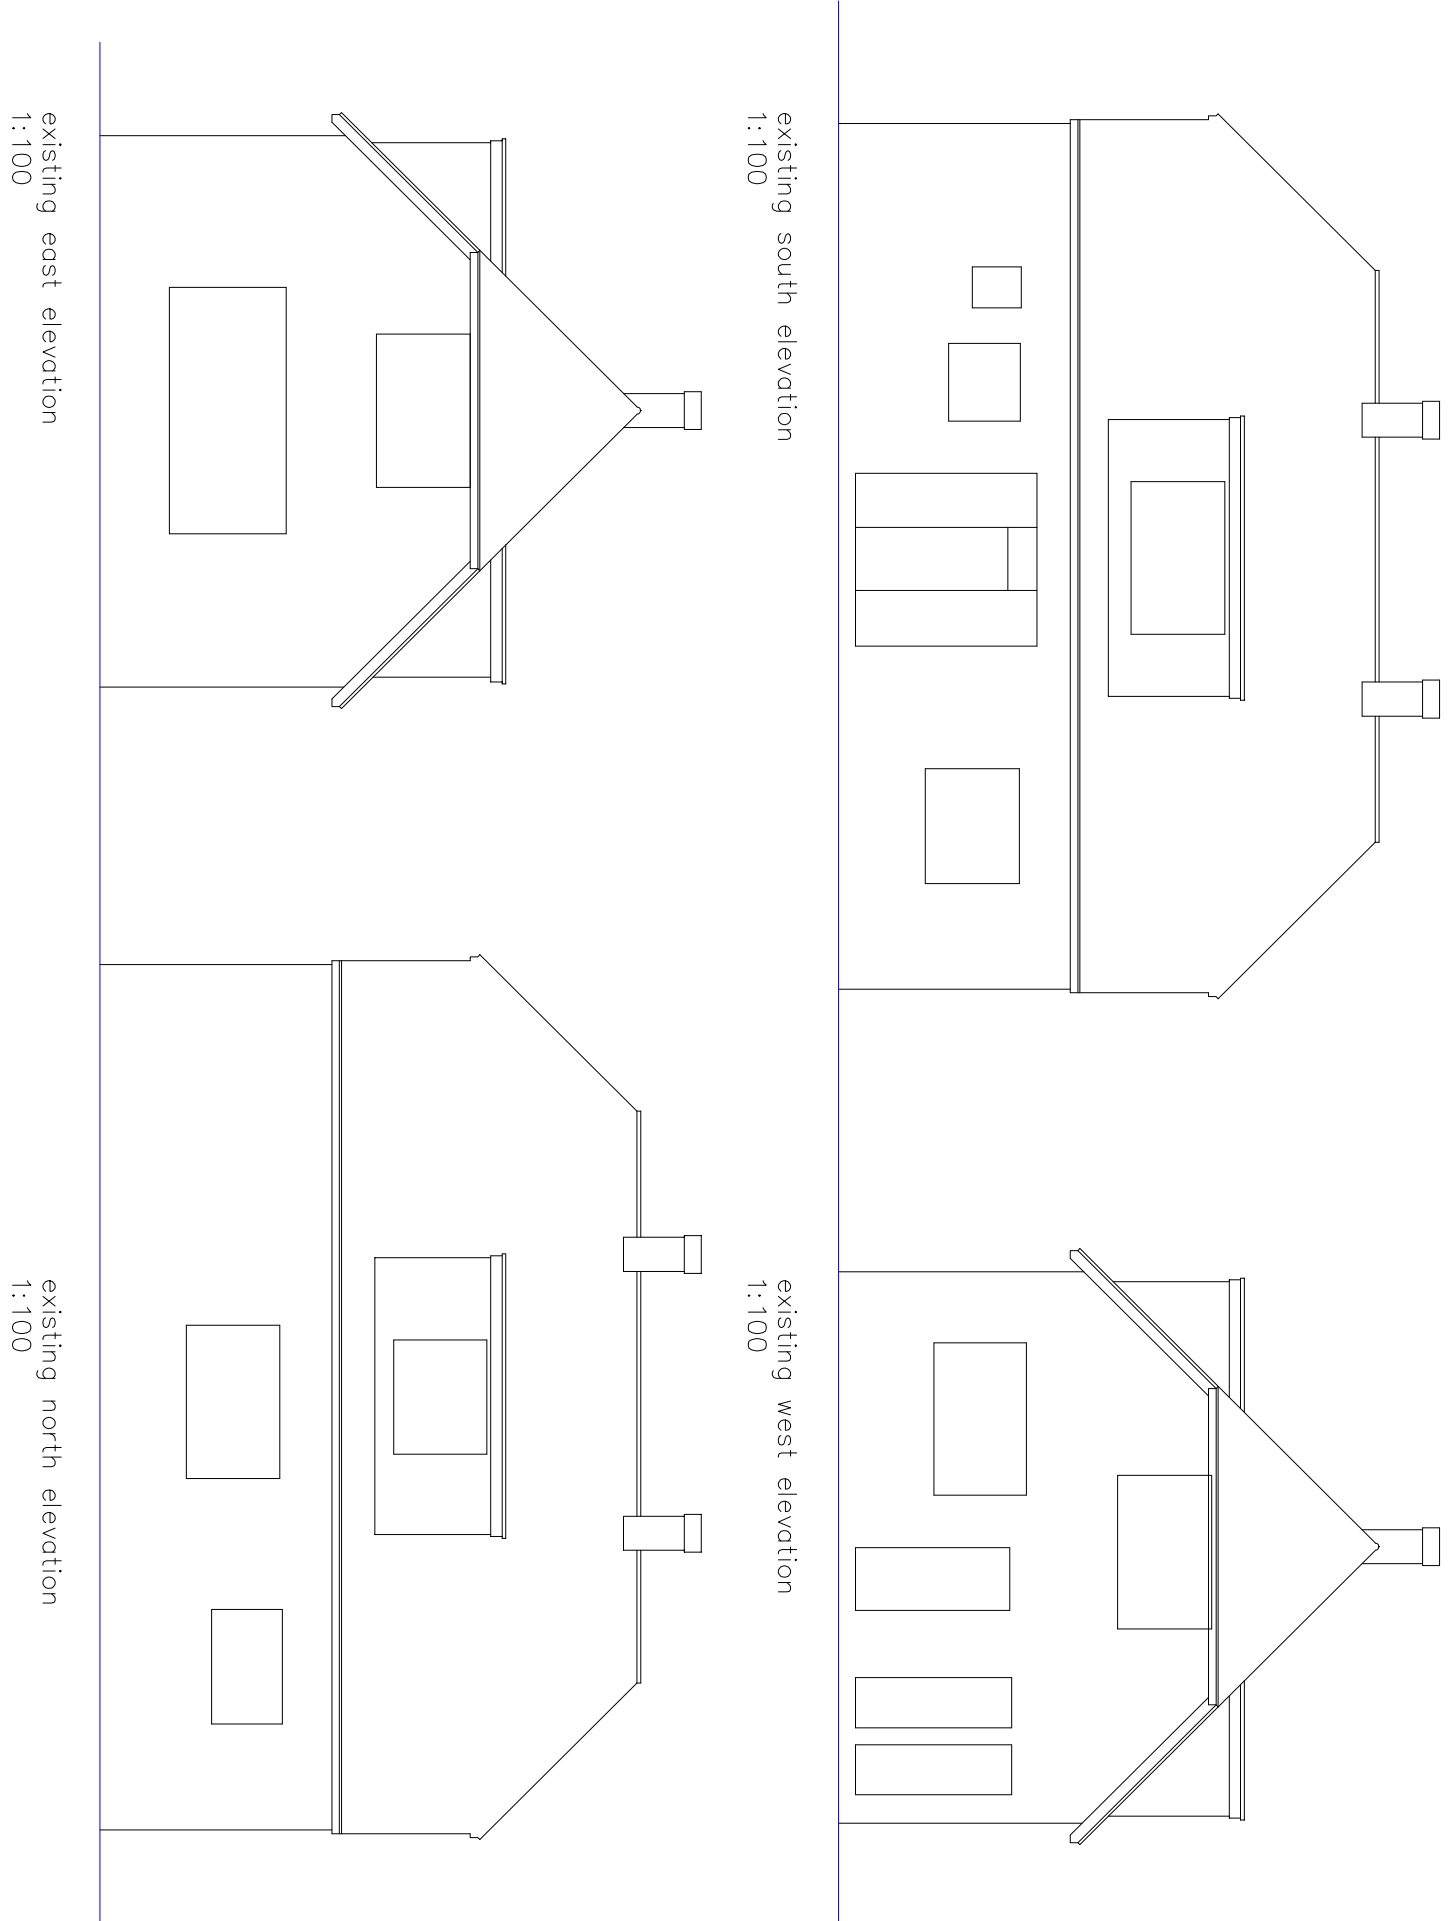


NOTES
Scale is accurate at time of site attendance. Do not scale from printed drawings except for planning purposes.

Although this is a digital survey the accuracy and amount of detail shown is only commensurate with the graphical scale of the drawing. It is not intended to be used when working to larger scales.

Visible features in the vicinity of the boundaries of the proposed development are shown. The extent of legally conveyed ownership.

While every effort has been made to achieve accuracy in the drawing, the Ordnance Survey data used may contain errors. The drawing is not to be used for any purpose other than that for which it was prepared.

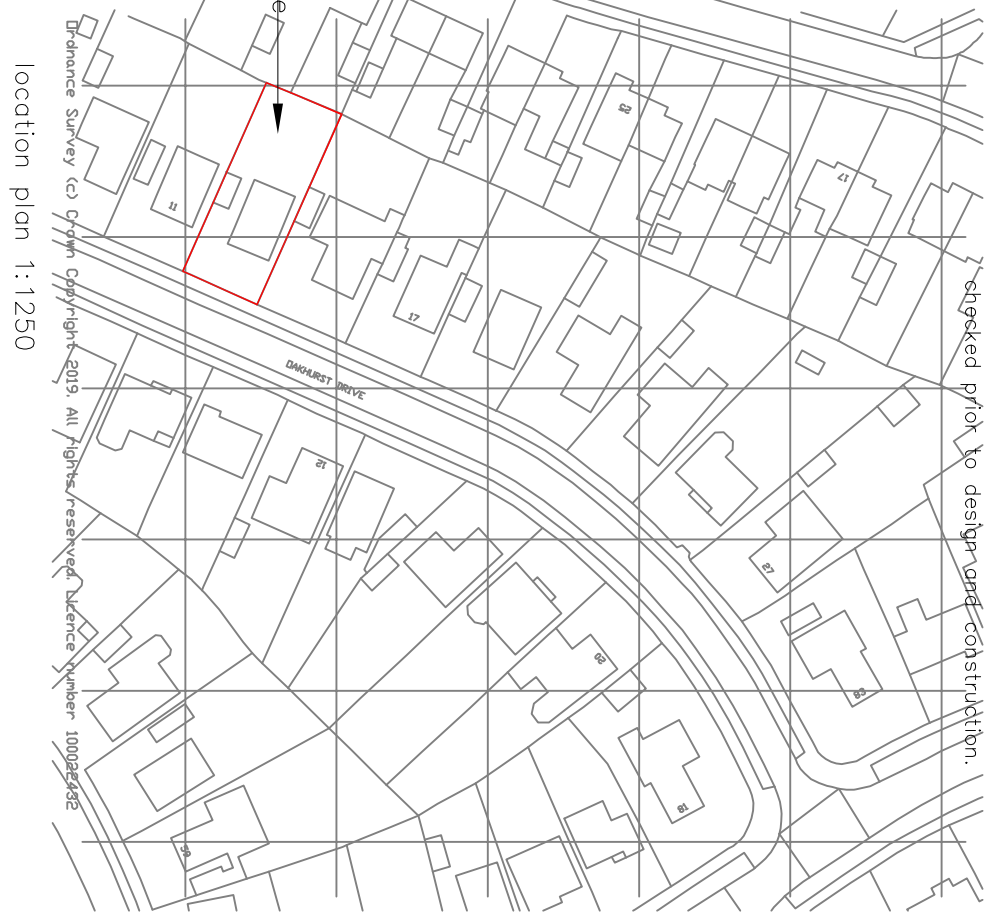

west elevation 1:100

east elevation 1:100

