


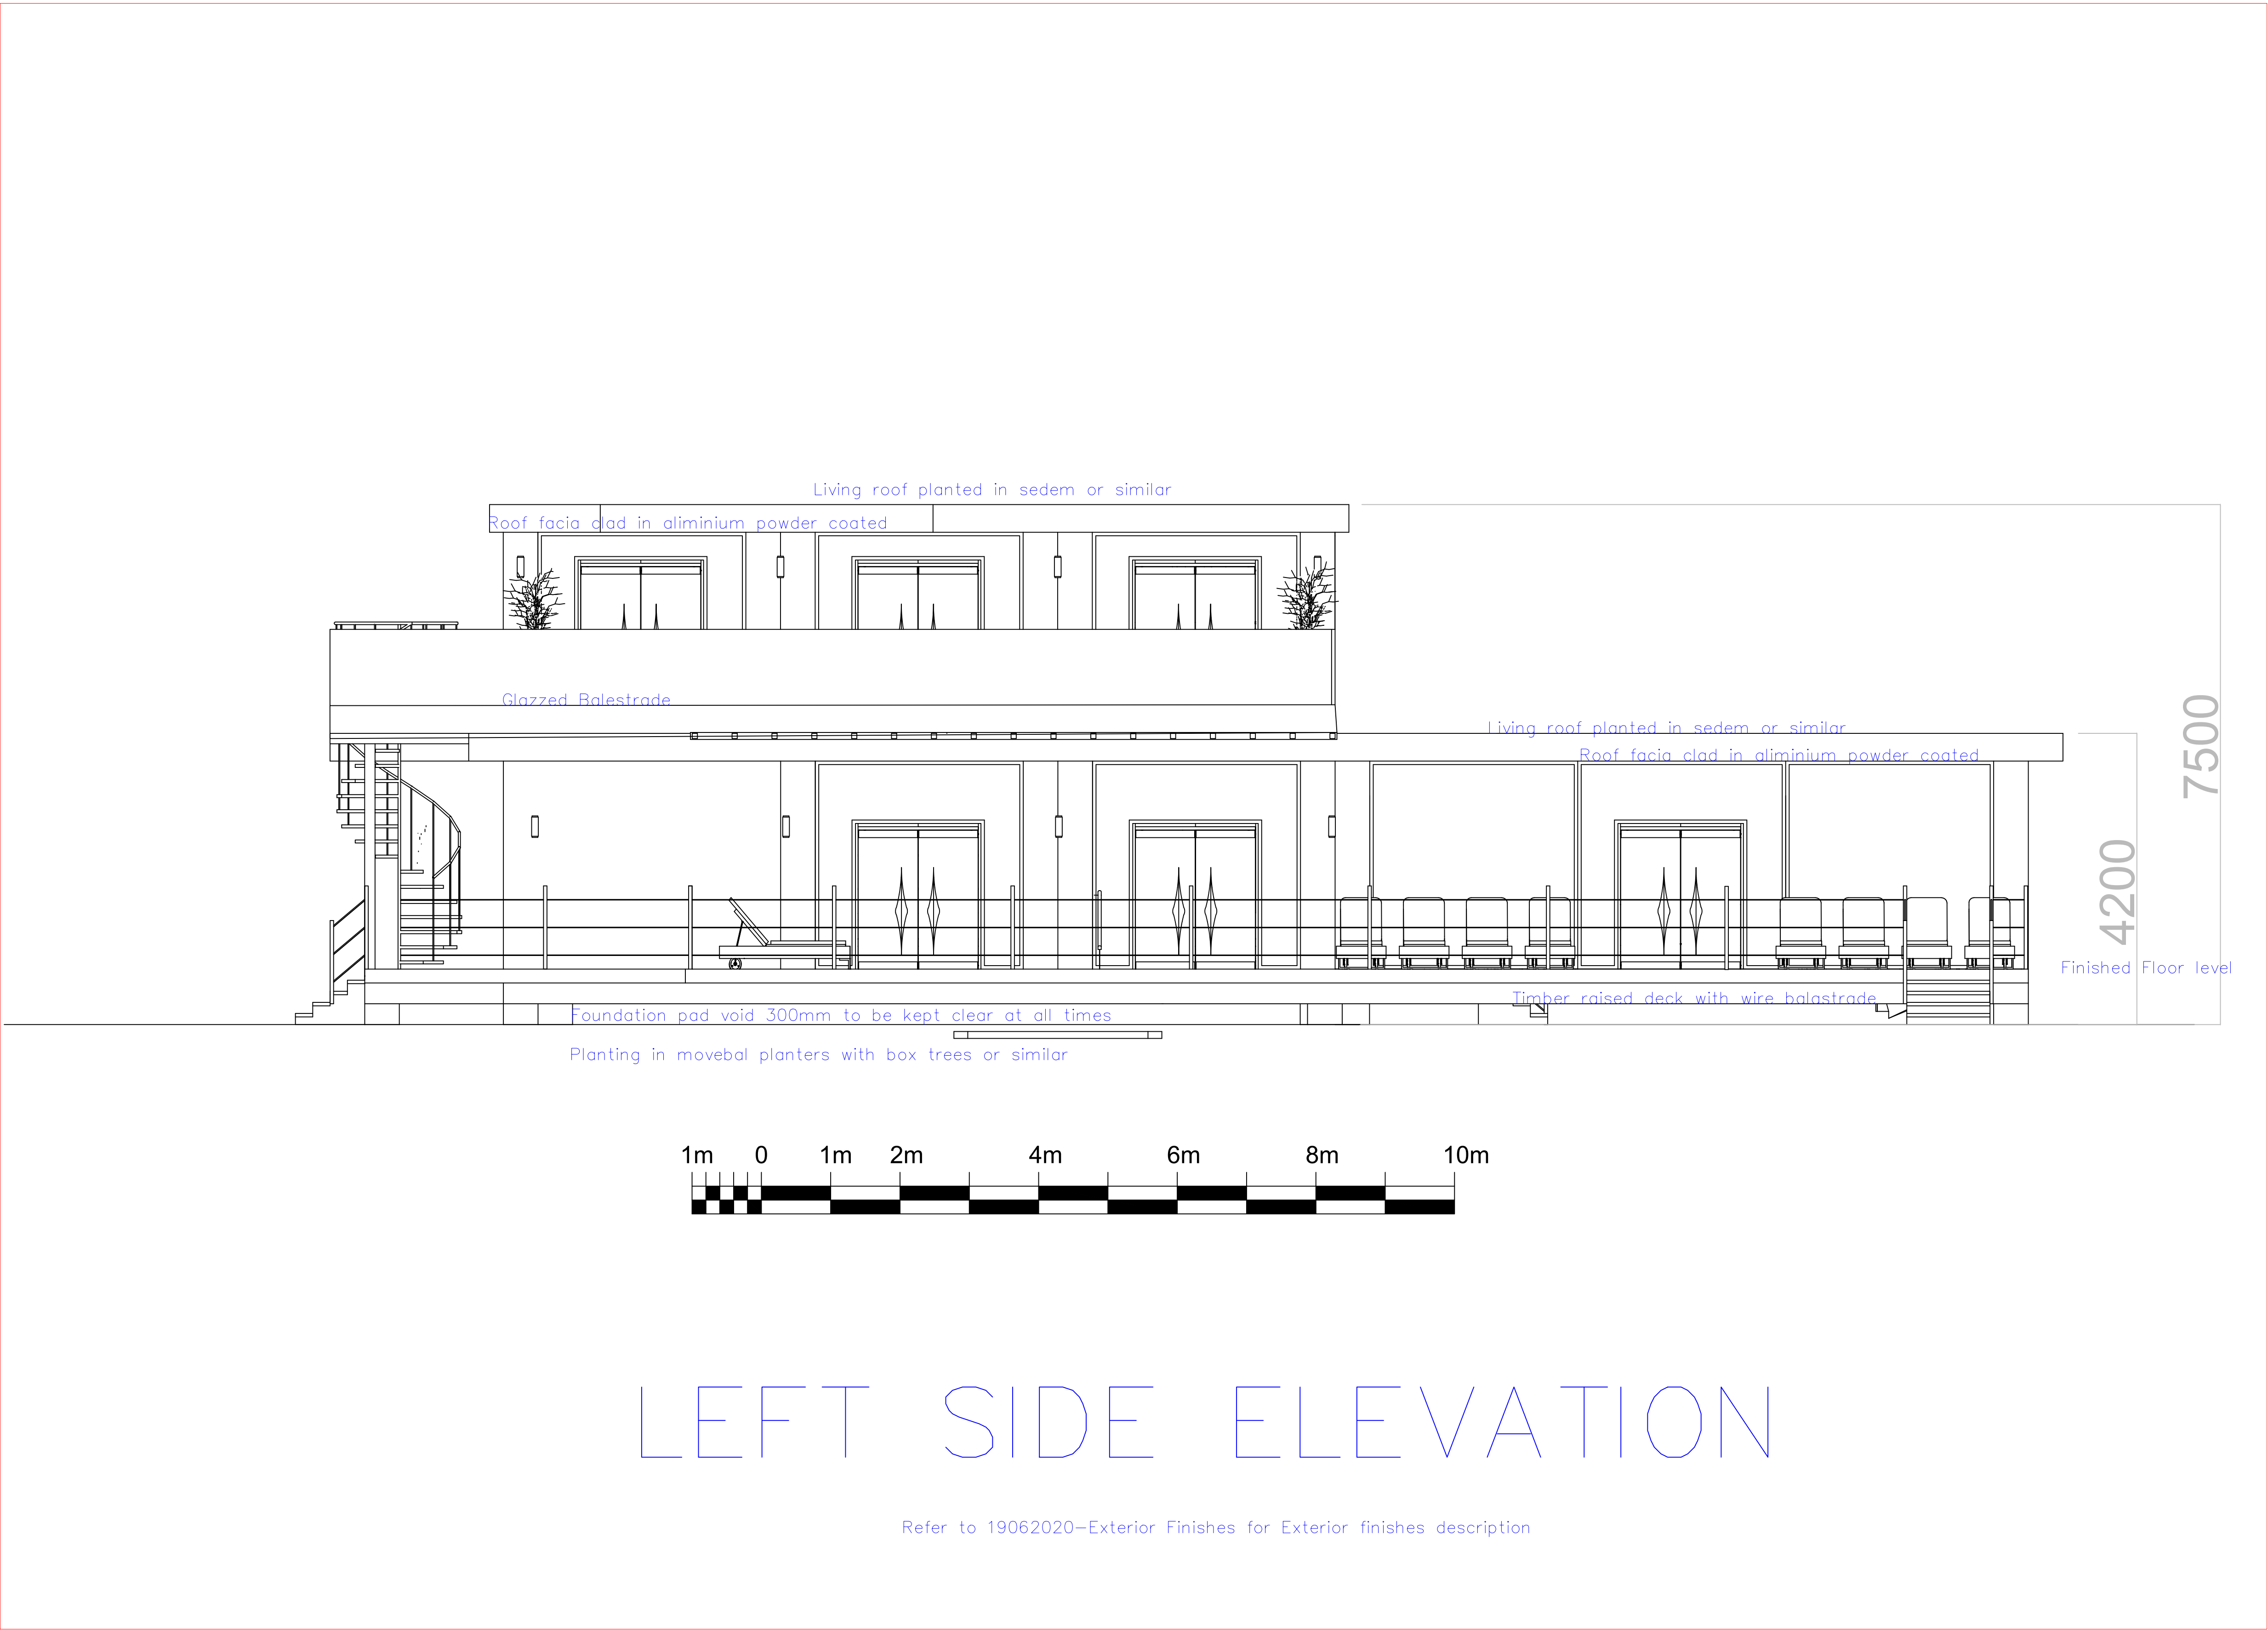

All dimensions and levels to be checked on site by contractor prior to preperation of shop drawings and commencement of any work on site.

Dimensions must not be scaled from this drawing.

This drawing and the copyrights and patents therein are the property of Spa Creators and may not be used or reproduced without consent.

This drawing is to be read in conjunction with all relevant documents and is subject to variations to be notified to Spa Creators.

Printed scale A1

Project:
Langstone Quays

Drawing:
**Proposed Spa
Left Side Elevation**

SPA CREATORS
DESIGN & DEVELOPMENT
"THE STUDIO", COURTENAY DRIVE
EMMER GREEN, READING, BERKSHIRE, RG4 8XH.
TELEPHONE: READING (0118) 947 1857
EMAIL: alistair@spacreators.co.uk

Scale: 1:100

Date: 19/06/20

Drawn: AJ,EK,NW

Drawing number:

LQPSP_LSE