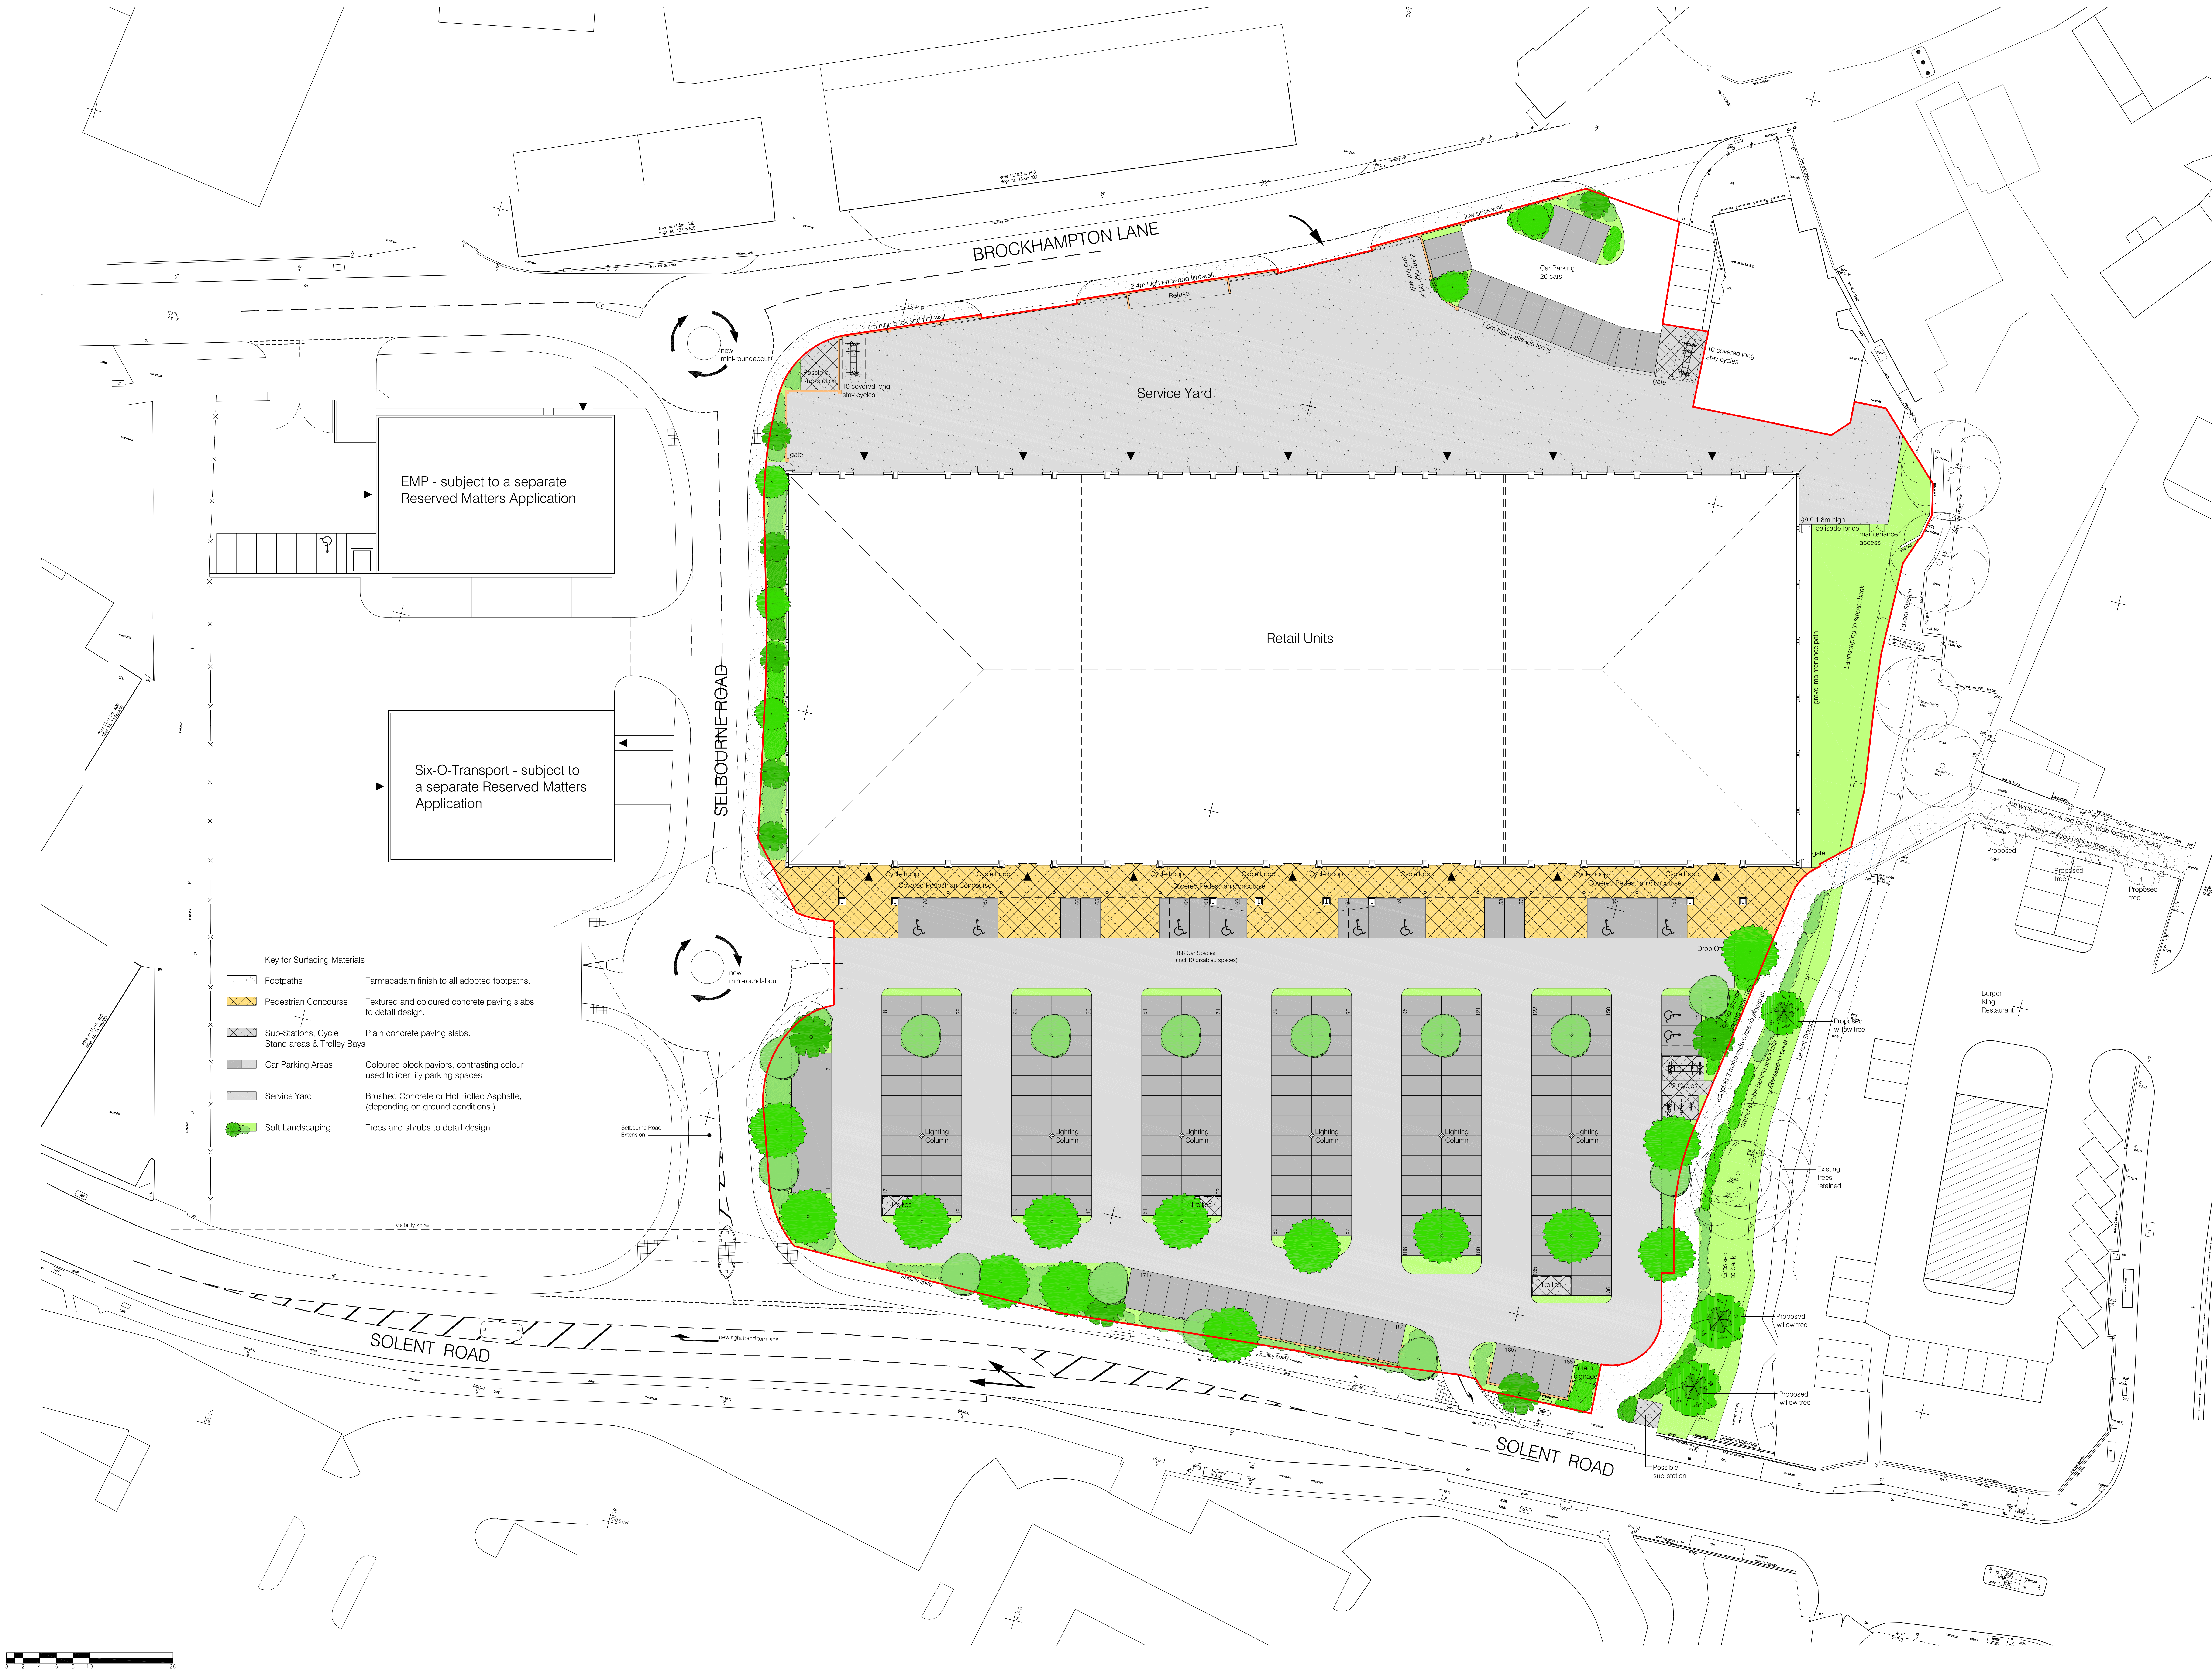

Key for Surfacing Materials

☐	Footpaths	Tarmacadam finish to all adopted footpaths.
▨	Pedestrian Concourse	Textured and coloured concrete paving slabs to detail design.
▨	Sub-Stations, Cycle Stand areas & Trolley Bays	Plain concrete paving slabs.
▨	Car Parking Areas	Coloured block paviors, contrasting colour used to identify parking spaces.
▨	Service Yard	Brushed Concrete or Hot Rolled Asphalte, (depending on ground conditions)
🟩	Soft Landscaping	Trees and shrubs to detail design.

C	Minor revisions.	20.05.05
B	Cycle provision ans wall to Brockhampton Lane amended. Possible sub-station, materials key & colour added. Other minor amendments.	19.05.05
A	Solent Road/Brockhampton Lane and site boundary amended in accordance with WSP drg 972/GA/018D	22.04.05

Hargreaves

client HARGREAVES

project
SOLENT ROAD
HAVANT

title
Site Layout

scale	date	job no.	drawing no.	rev.
1:250	22:03:05	2040	02	C

david harding associates
chartered architects