




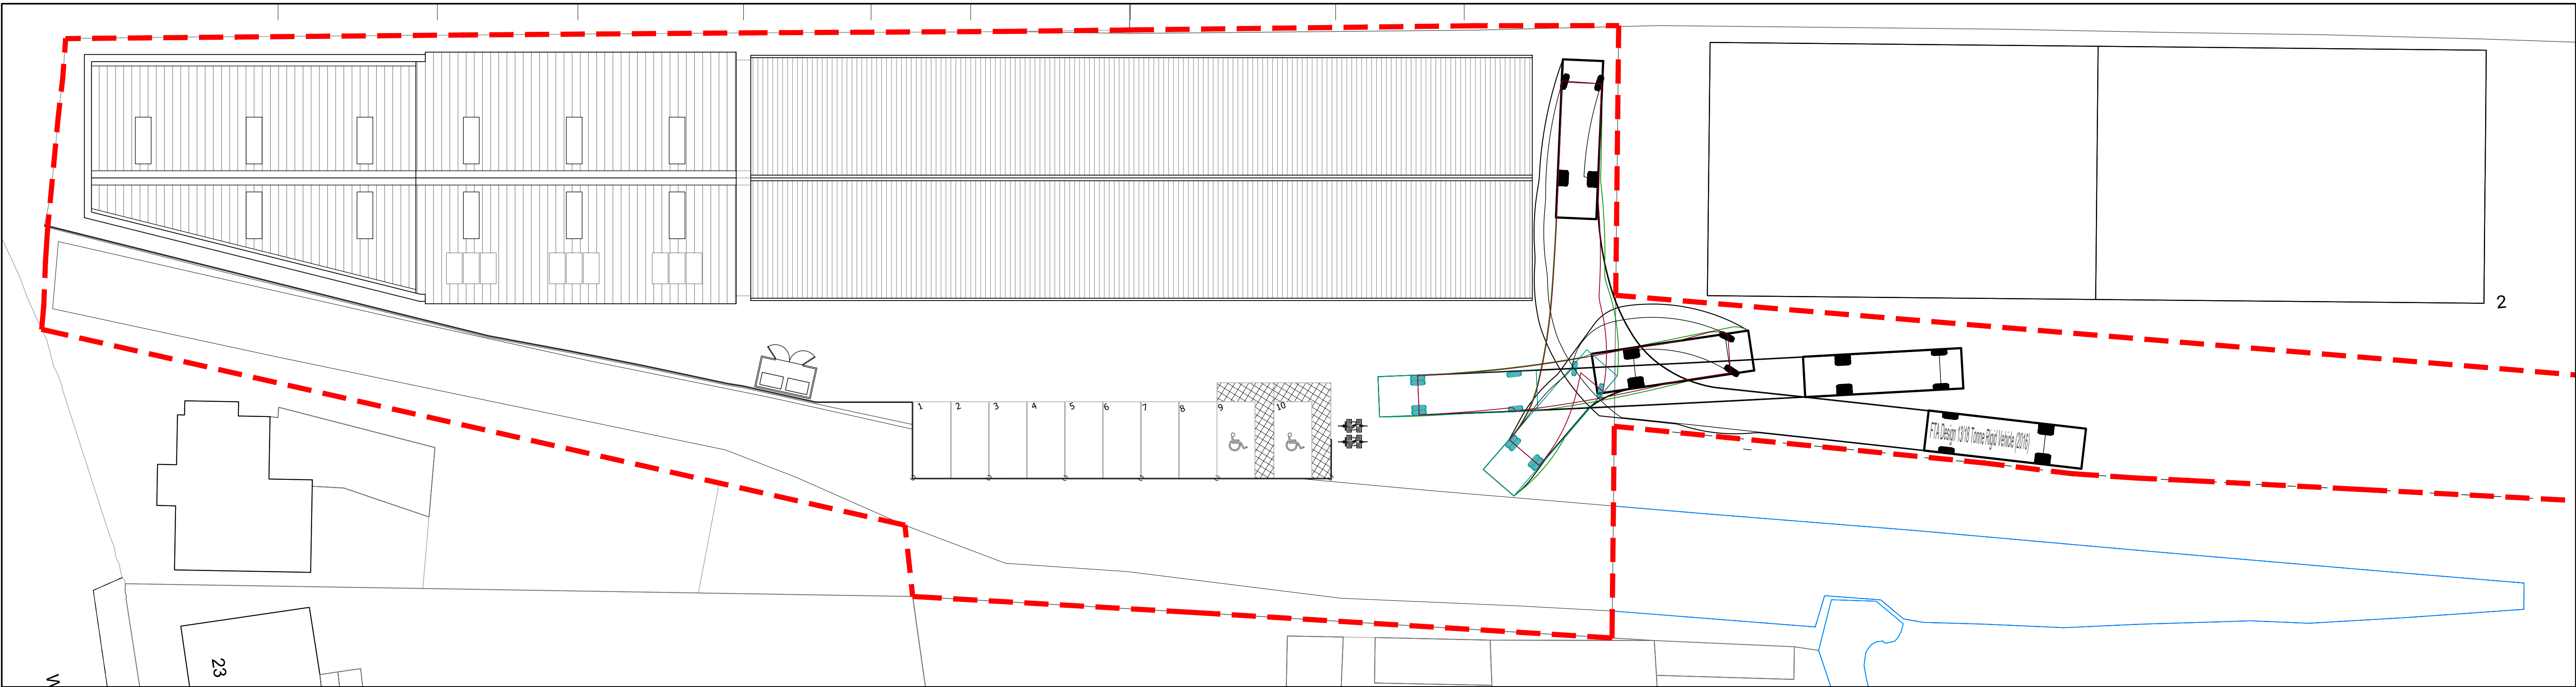

Proposed Tacking for FTA Design 13/18 Design Rigid Truck (2016)

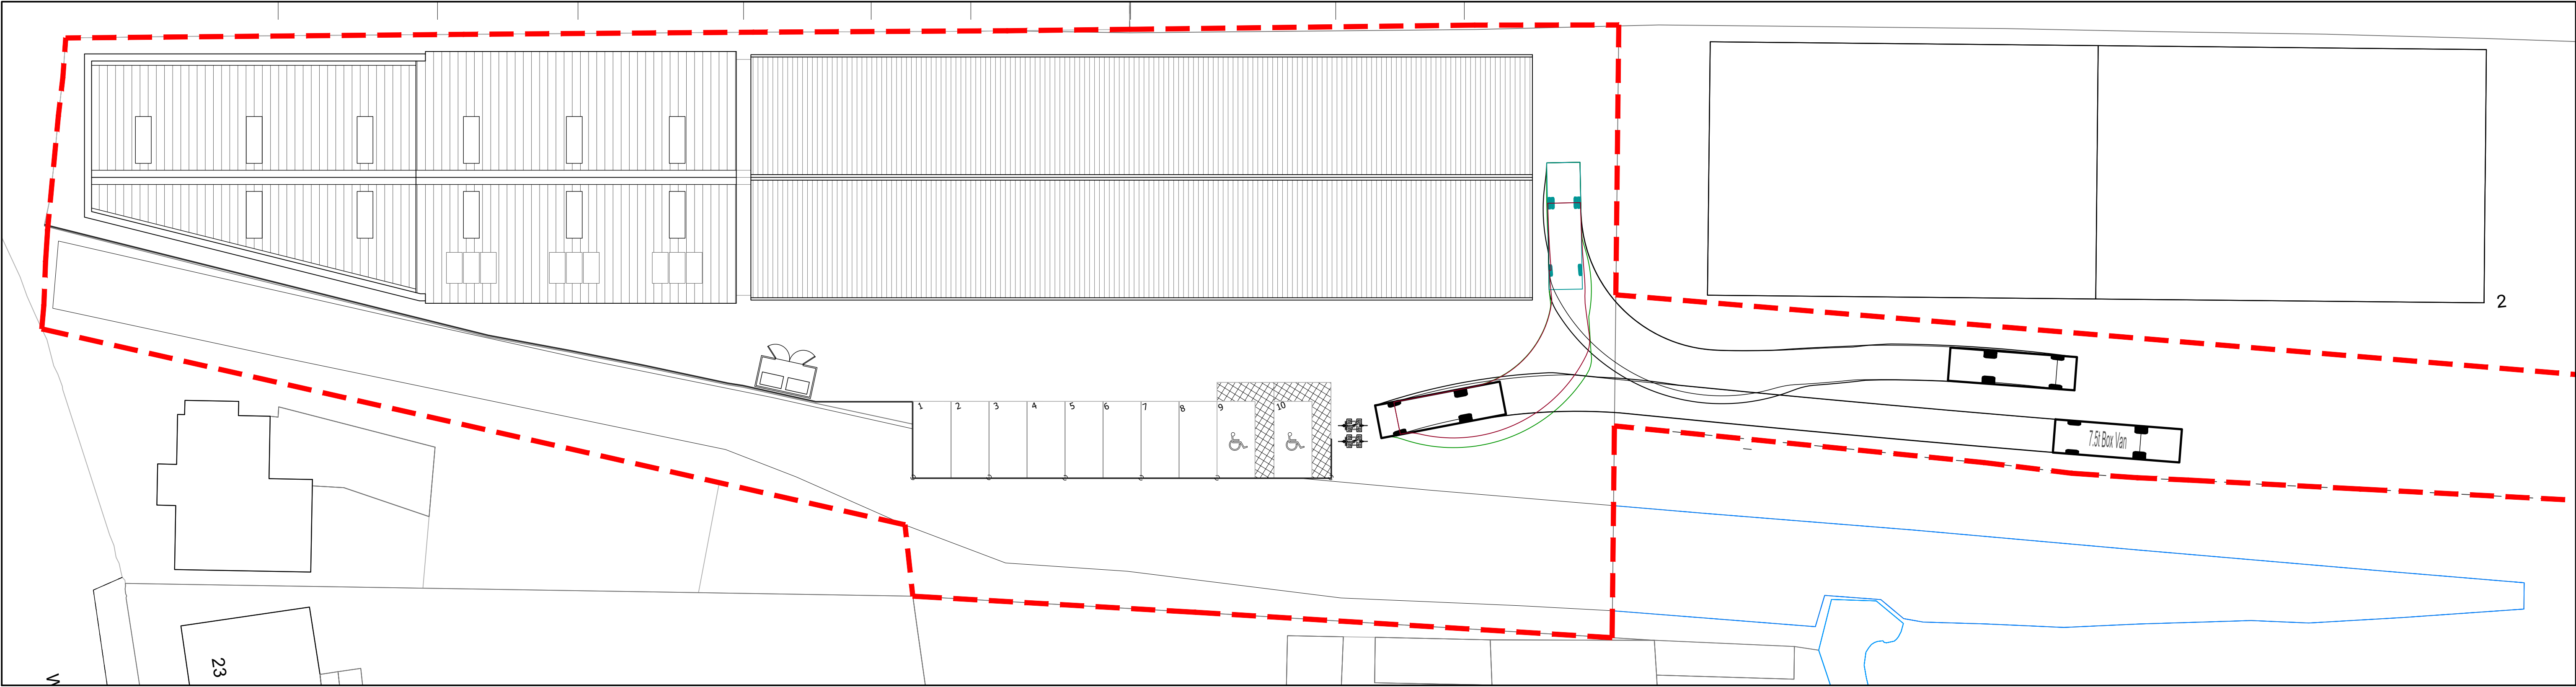

Proposed Tacking for 7.5t Box Van

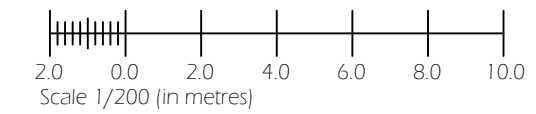

Notes Report any discrepancies to the author. Do not scale from this drawing. This drawing is copyrighted to Temple Ford Design LTD.	Revision Notes:		Date:		Project:		Client:		Temple Ford Design Ltd architects  T 023 8027 6393 E templeforddesign@gmail.com W templeforddesign.co.uk
	Rev:	Date:	Description:	Scale @ A1:	Drawing Title:	Project:	Dwg No:	Rev:	
				1:200	Proposed Vehicle Tracking	1727	D25		
				Status: Planning	Drawn: MS	Checked: MP			