
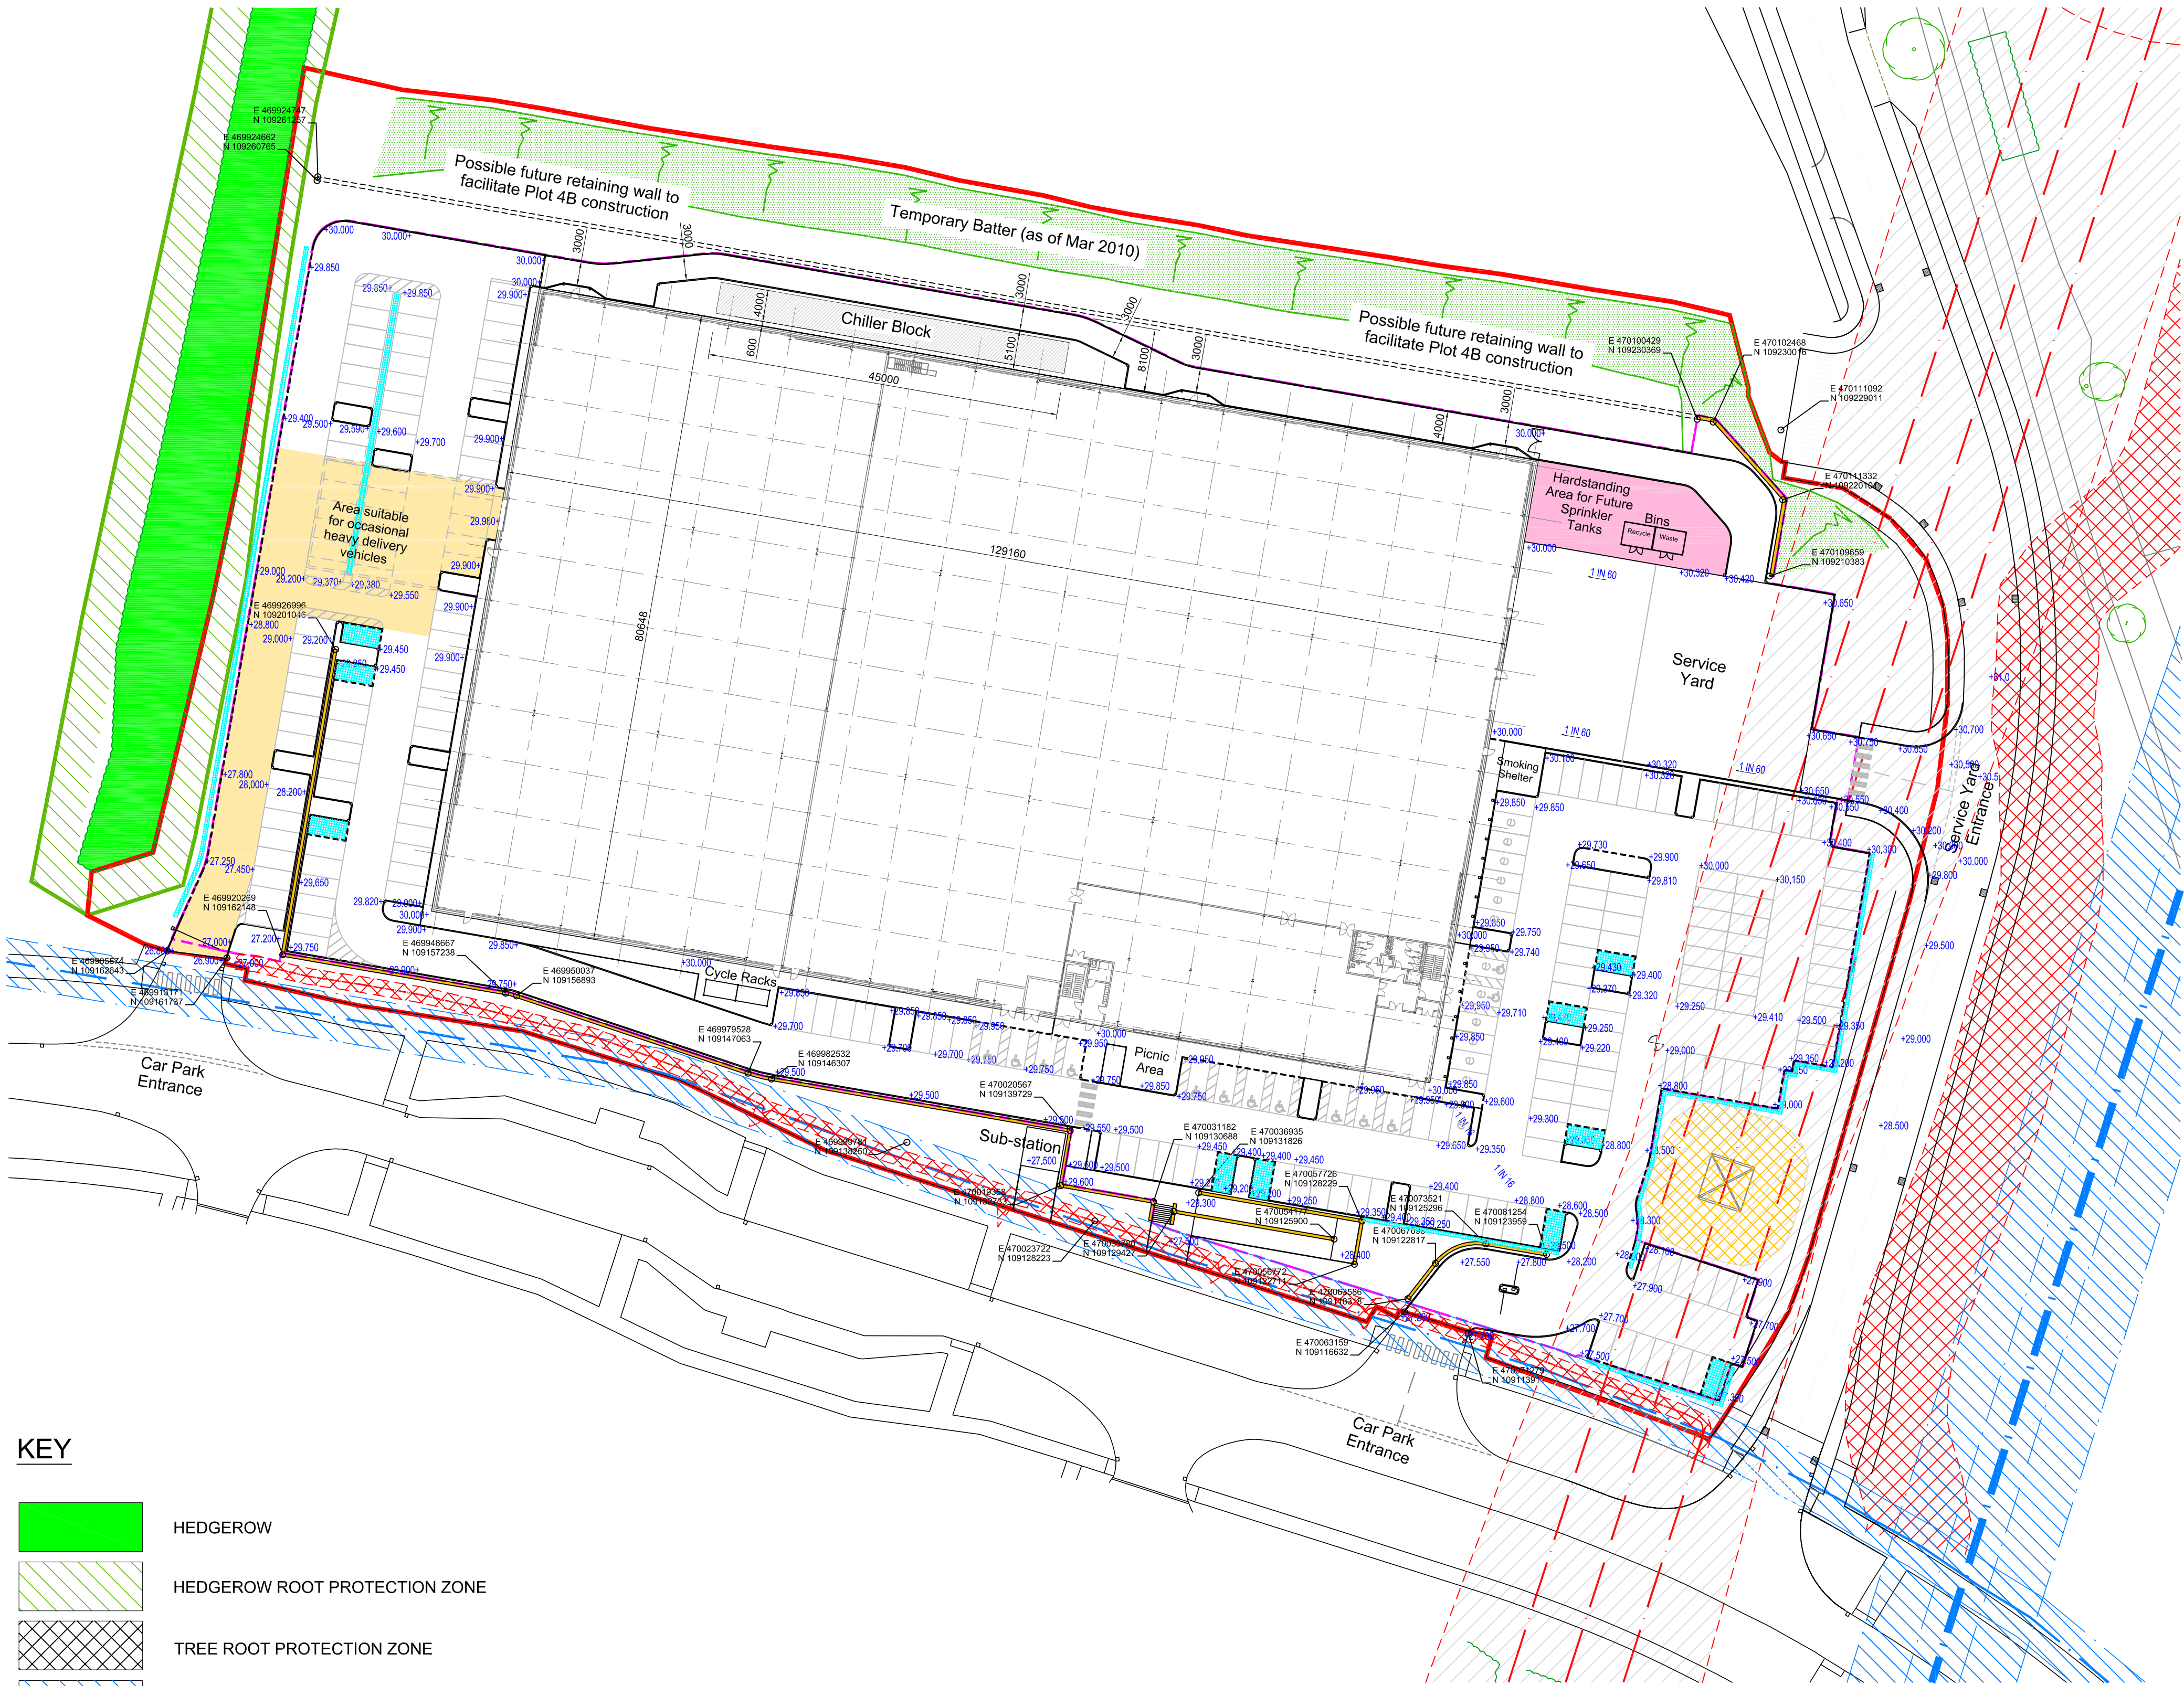
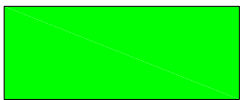
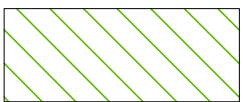
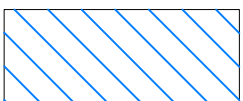
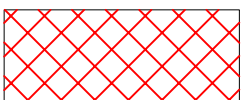


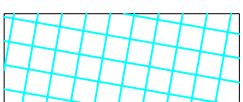

KEY

-  HEDGEROW
-  HEDGEROW ROOT PROTECTION ZONE
-  TREE ROOT PROTECTION ZONE
-  GAS MAIN EXCLUSION ZONE
-  UNDERGROUND CABLE EXCLUSION ZONE
-  OVERHEAD ELECTRICITY CABLE EXCLUSION ZONE
-  ELECTRICITY PYLON EXCLUSION ZONE
-  POROUS GRAVEL DRAINAGE
-  PLOT ZONES
-  OVERHEAD CABLES
-  UNDERGROUND GAS MAIN
-  PROPOSED RETAINING WALL

DO NOT SCALE FROM THIS DRAWING.

ALL DIMENSIONS TO BE CHECKED ON SITE.

FOR REFERENCED VIEWS REFER TO REFERENCE_VIEW_A0
SERIES OF DRAWINGS

Suitability Code (as defined in BS1192)

Work In Progress (WIP)

S0 - Work In Progress

Shared (Non- Contractual)

S1 - Suitable for Co-ordination
S3 - Suitable for Review & comment
S5 - Not Used
S7 - Suitable for AIM Authorisation

S2 - Suitable for Information
S4 - Suitable for Stage Approval
S6 - Suitable for PIM Authorisation

WIP to Published (Non-Contractual)

D1 - Suitable for Costing
D3 - Suitable for Contractor Design

D2 - Suitable for Tender
D4 - Suitable for manufacture/
procurement

Published Documentation (Contractual)

A1, A2, A3, Etc - Approved and accepted as stage complete
B1,B2,B3, Etc, - Partially signed off with minor comments from the Client

Published for AIM Acceptance

CR - As Construction Record Documentation

rev by chkd date description



BAM Design
An operating company of
BAM Construct UK Ltd
Architects
Interior Design
3D Visualisation
Feasibility Studies
Structural Engineering
Environmental Services
Building Information Modelling
Centium Business Park
Griffiths Way, St Albans
Hertfordshire, AL1 2RD
01727 894200
design@bam.co.uk
www.bam.co.uk

project
Dunsbury Park - Plot 4A , Unit 5

title
External Works
Setting Out & Levels

purpose of issue

For Planning

scale 1:500 @ A1 drawn NDS BAM job no. dpg status
date 27.03.20 checked 4330 Z4A S2
project code originator volume level type role number rev
DHf-BMD-Z4A-XX-DR-S-20570 P09