
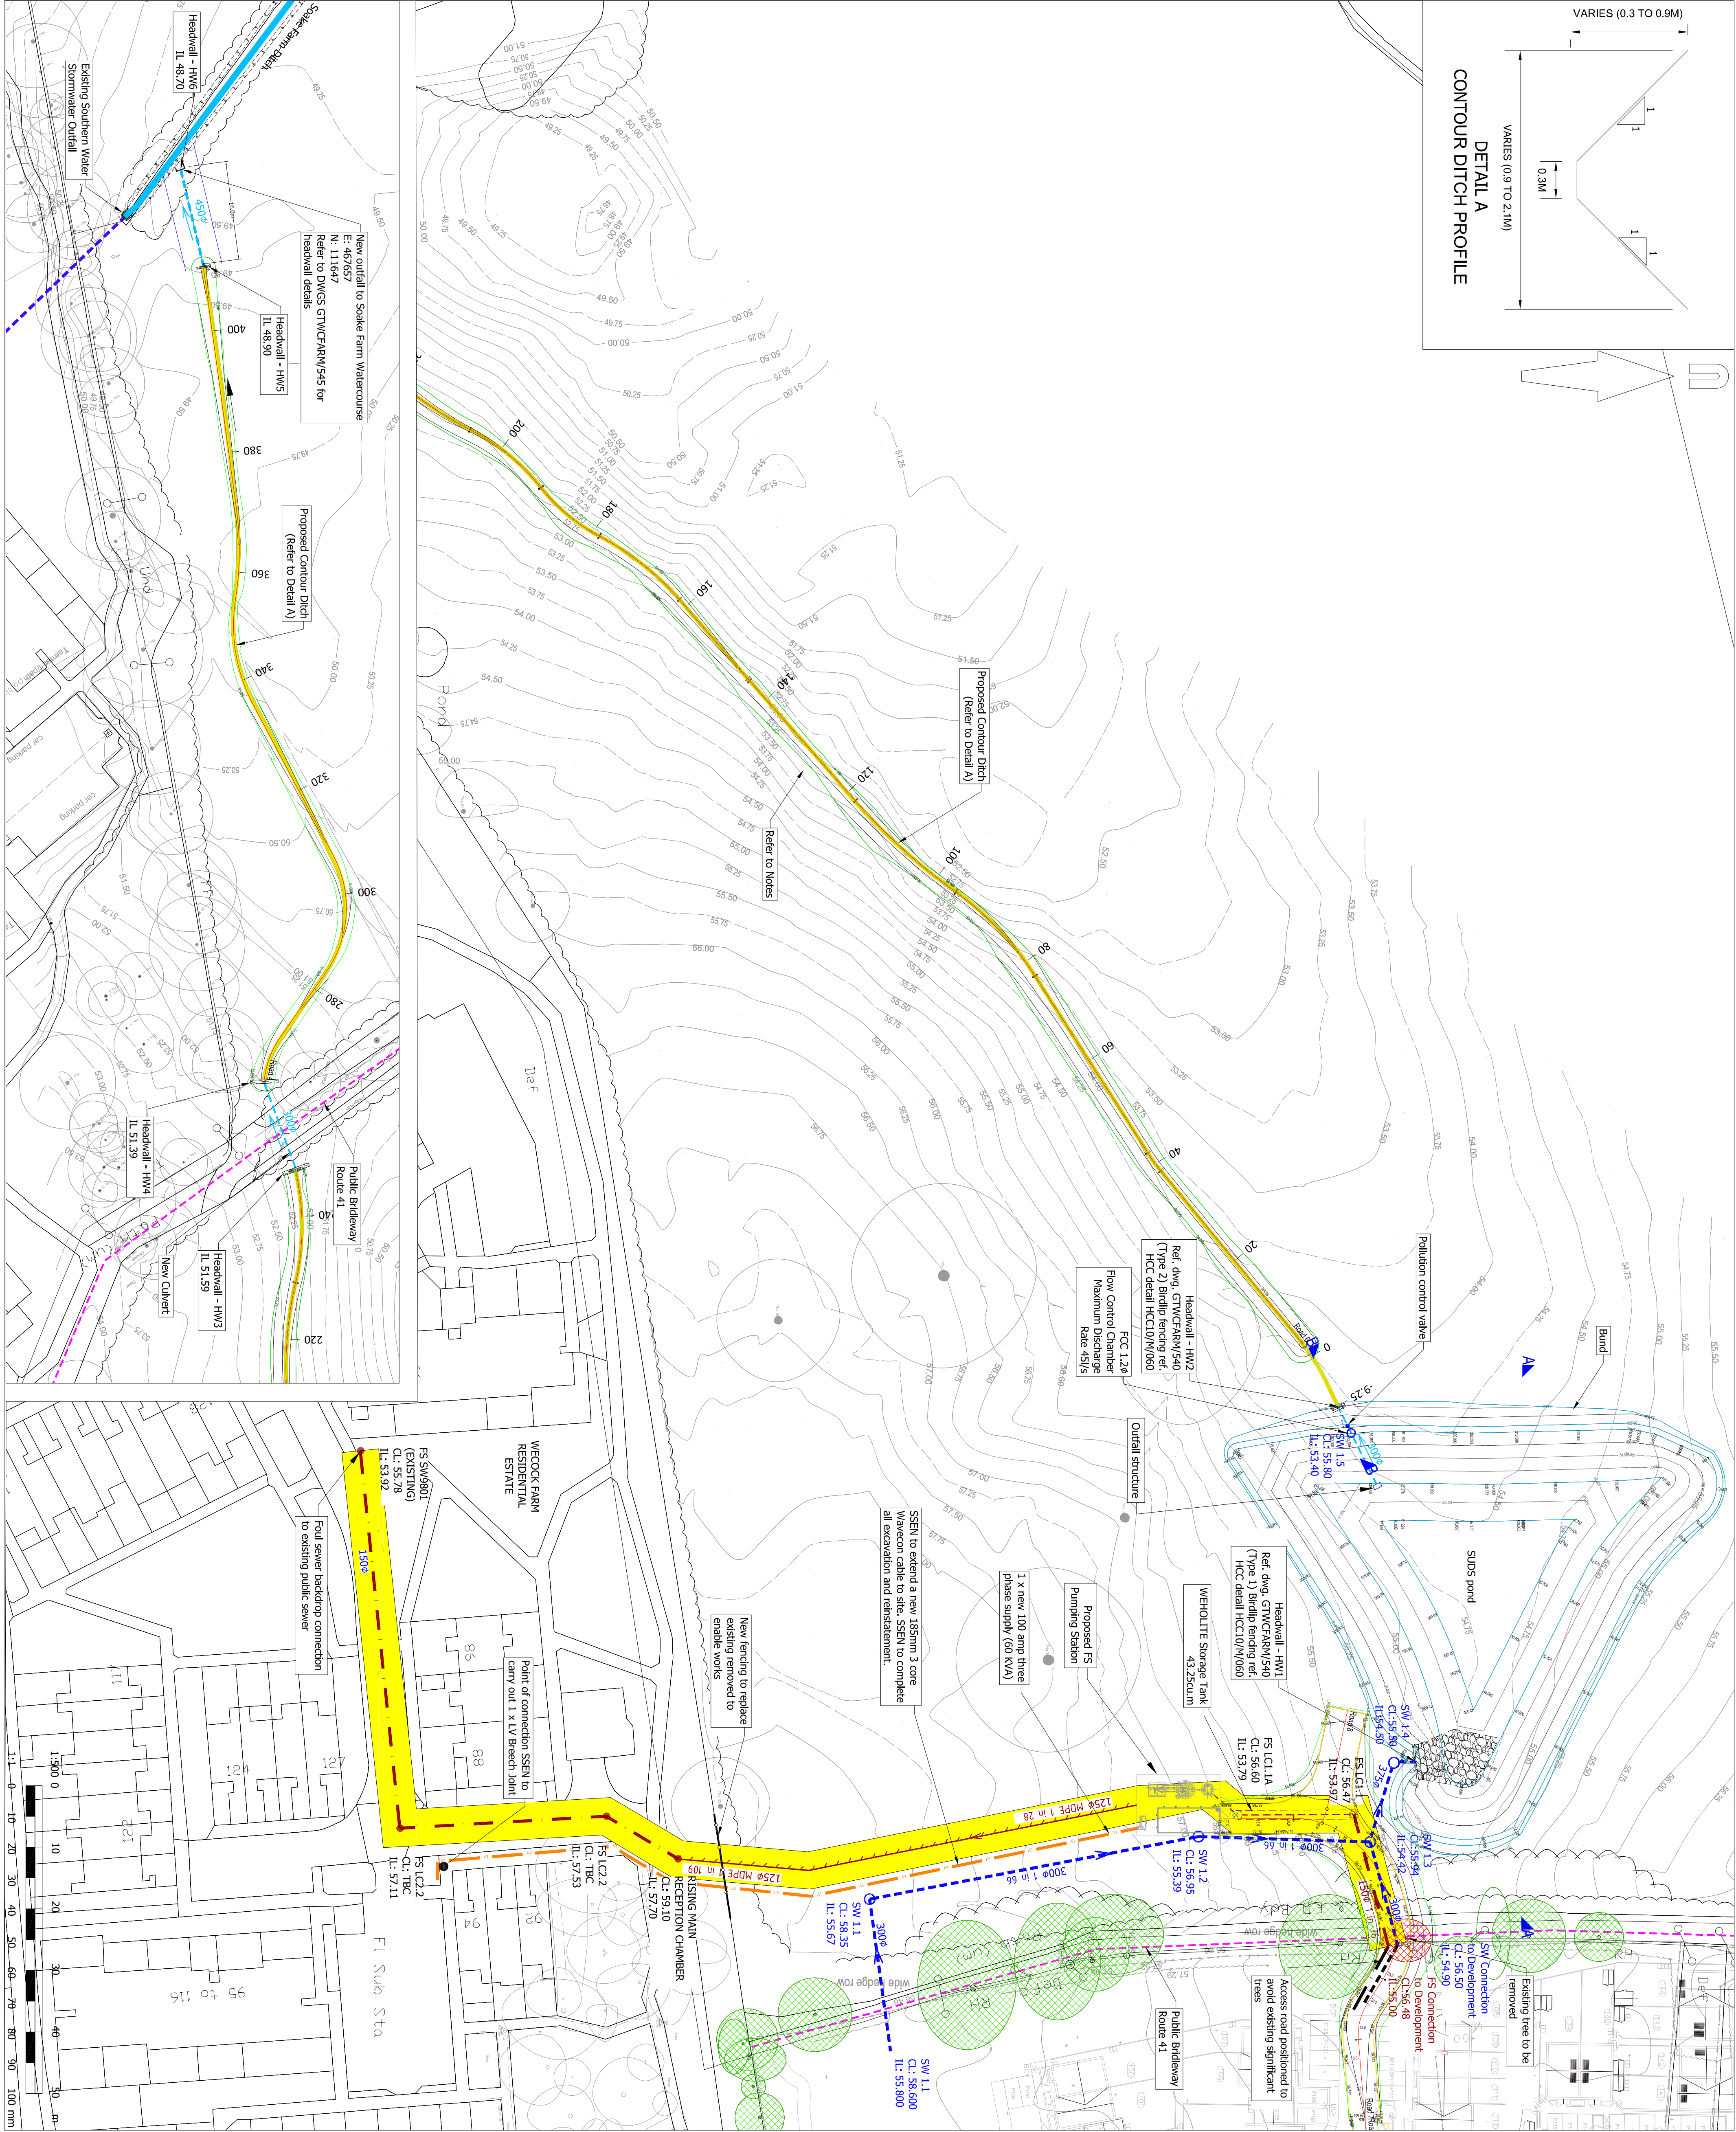


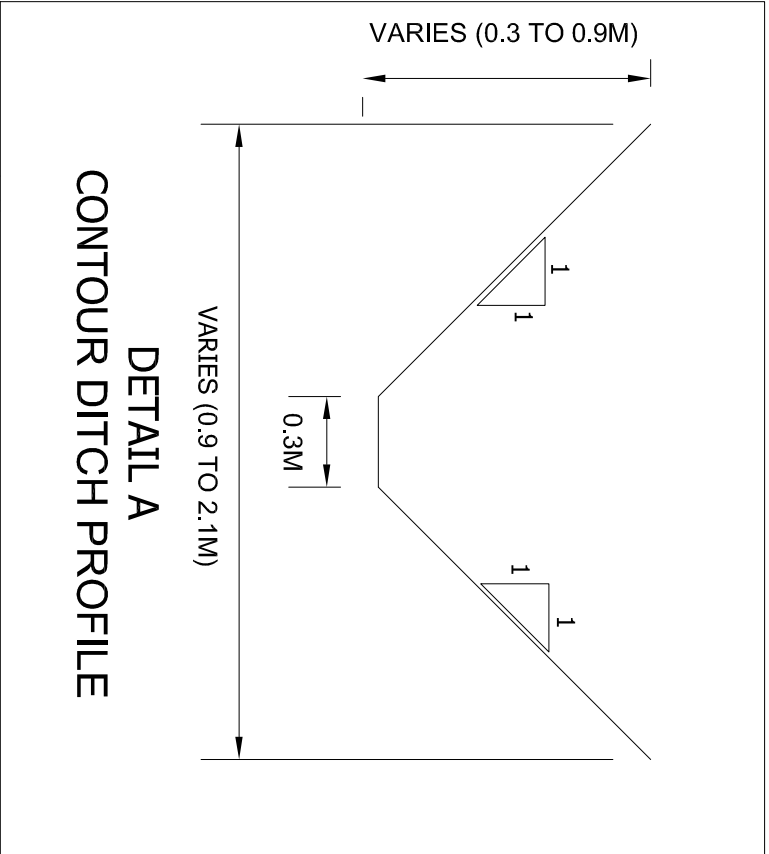



© Mayer Brown Limited Copyright. The drawings, information and data recorded in this document ("this information") is the property of Mayer Brown. This document and the information are solely for the use of the authorised recipient and this document may not be used, copied or reproduced in whole or part for any purpose other than which it was intended. Mayer Brown and its employees accept no responsibility for any loss, damage or delay and accepts no responsibilities to any third party who may use or rely upon this document or the information.

A1 ORIGINAL

© Crown copyright and database rights 2018 Ordnance Survey 0100031673


Notes:

1. Refer to Dwg. GTWCFARM/DR/13 for cross sections.
2. Refer to Dwg. GTWCFARM/DR/12 for ditch long section.
3. Refer to Dwg. GTWCFARM/SCHED/DR/02 for setting out details.
4. Refer to PDAS Report REF. PR10514 for pump station details.
5. Refer to PDAS Dwg REF. PR10514-006 for foul sewer storage tank details.
6. Alignment of LV and Foul Sewer subject to SSE and SW approval respectively.

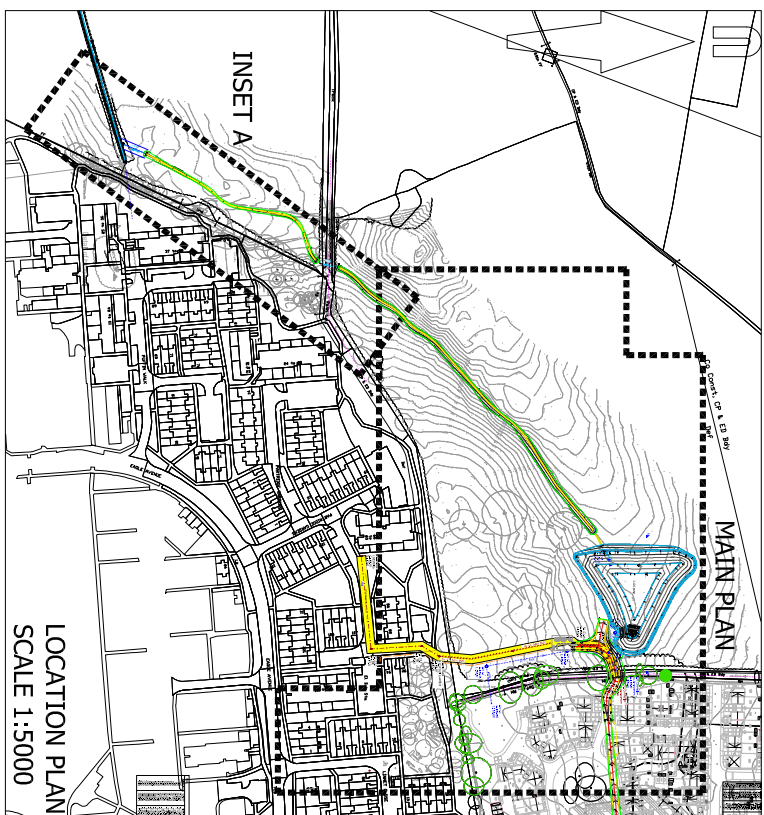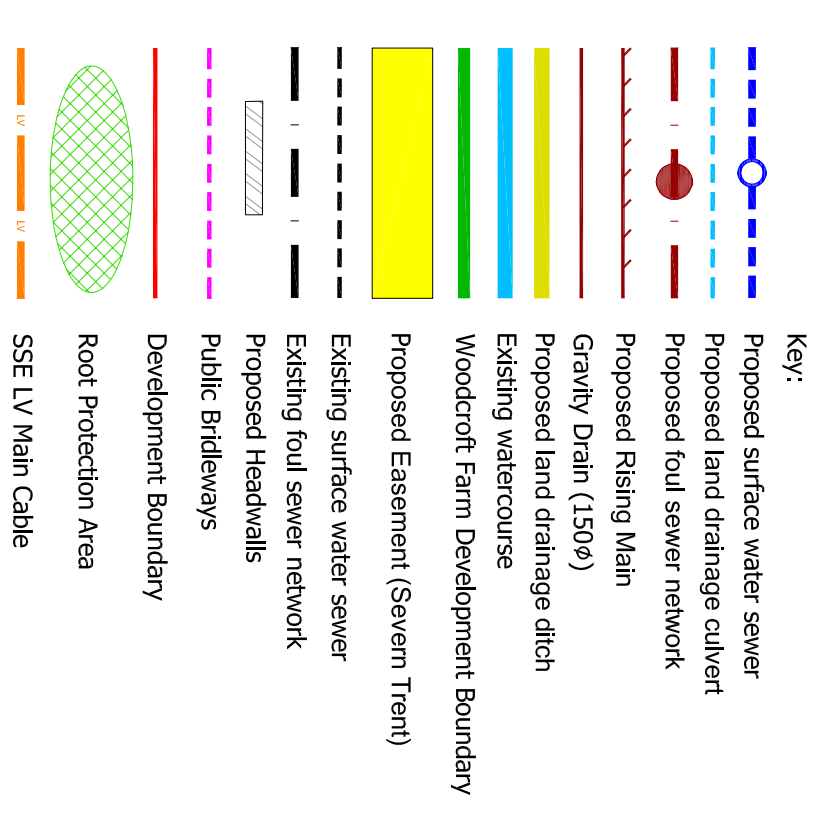

FOR TENDER

rev.	amendment	checked	date
F	Adjustments to access road and notes. Tender Issue (LS)	RHA	10/05/2019
E	Pump Station RM and LV revised.	RHA	12/03/2019
D	Pump Station RM and LV revised.	RHA	04/03/2019
C	SSEN supply added. (CDB)	RHA	15/01/2019
B	General Revisions.	RHA	11/12/2018
A	General Design Development	RHA	27/11/18

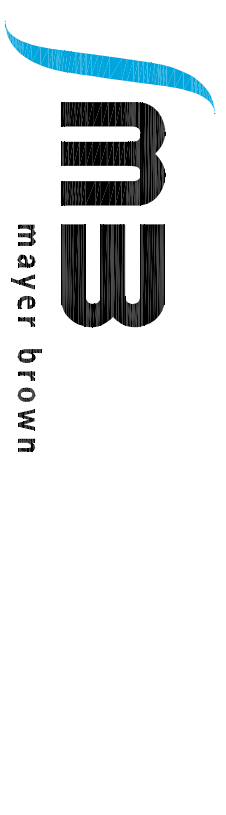

Mayer Brown Limited, Lion House
Ordnance Road, London, Surrey, GU26 7JG, UK
01483 433 433
www.mayerbrown.co.uk

graininger plc

WOODCROFT FARM

HAMPSHIRE

scale	AS SHOWN	drawn by	KDB	checked by	RHA
date	JUNE 2018	cdt file	DR_10.dwg		

OFF-SITE DRAINAGE
SURFACE AND FOUL WATER PROVISION
GENERAL LAYOUT

GTWCFARM/DR/10