


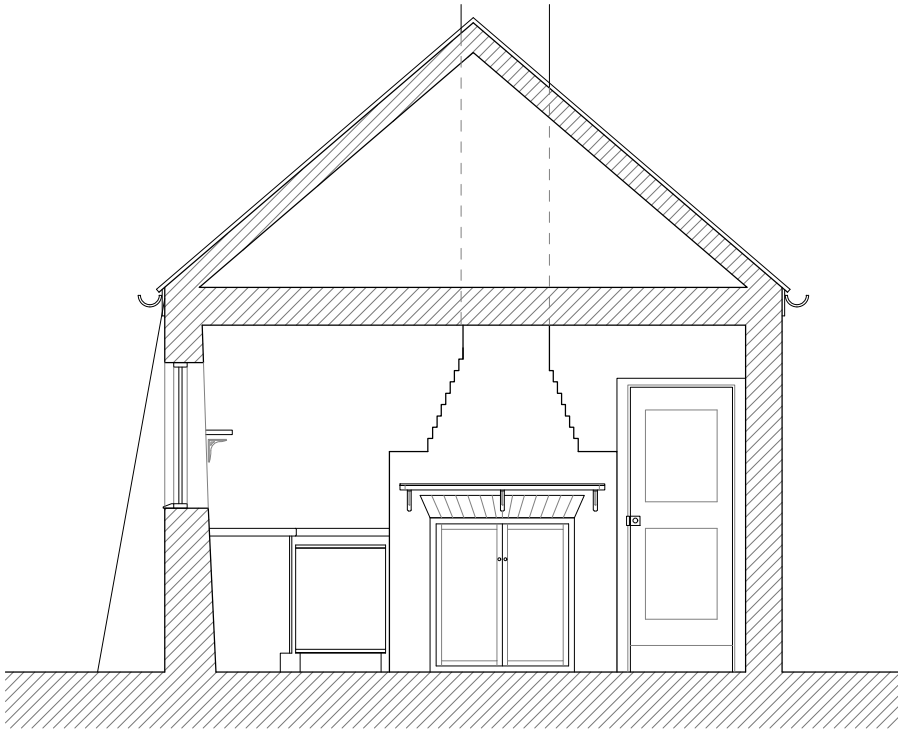


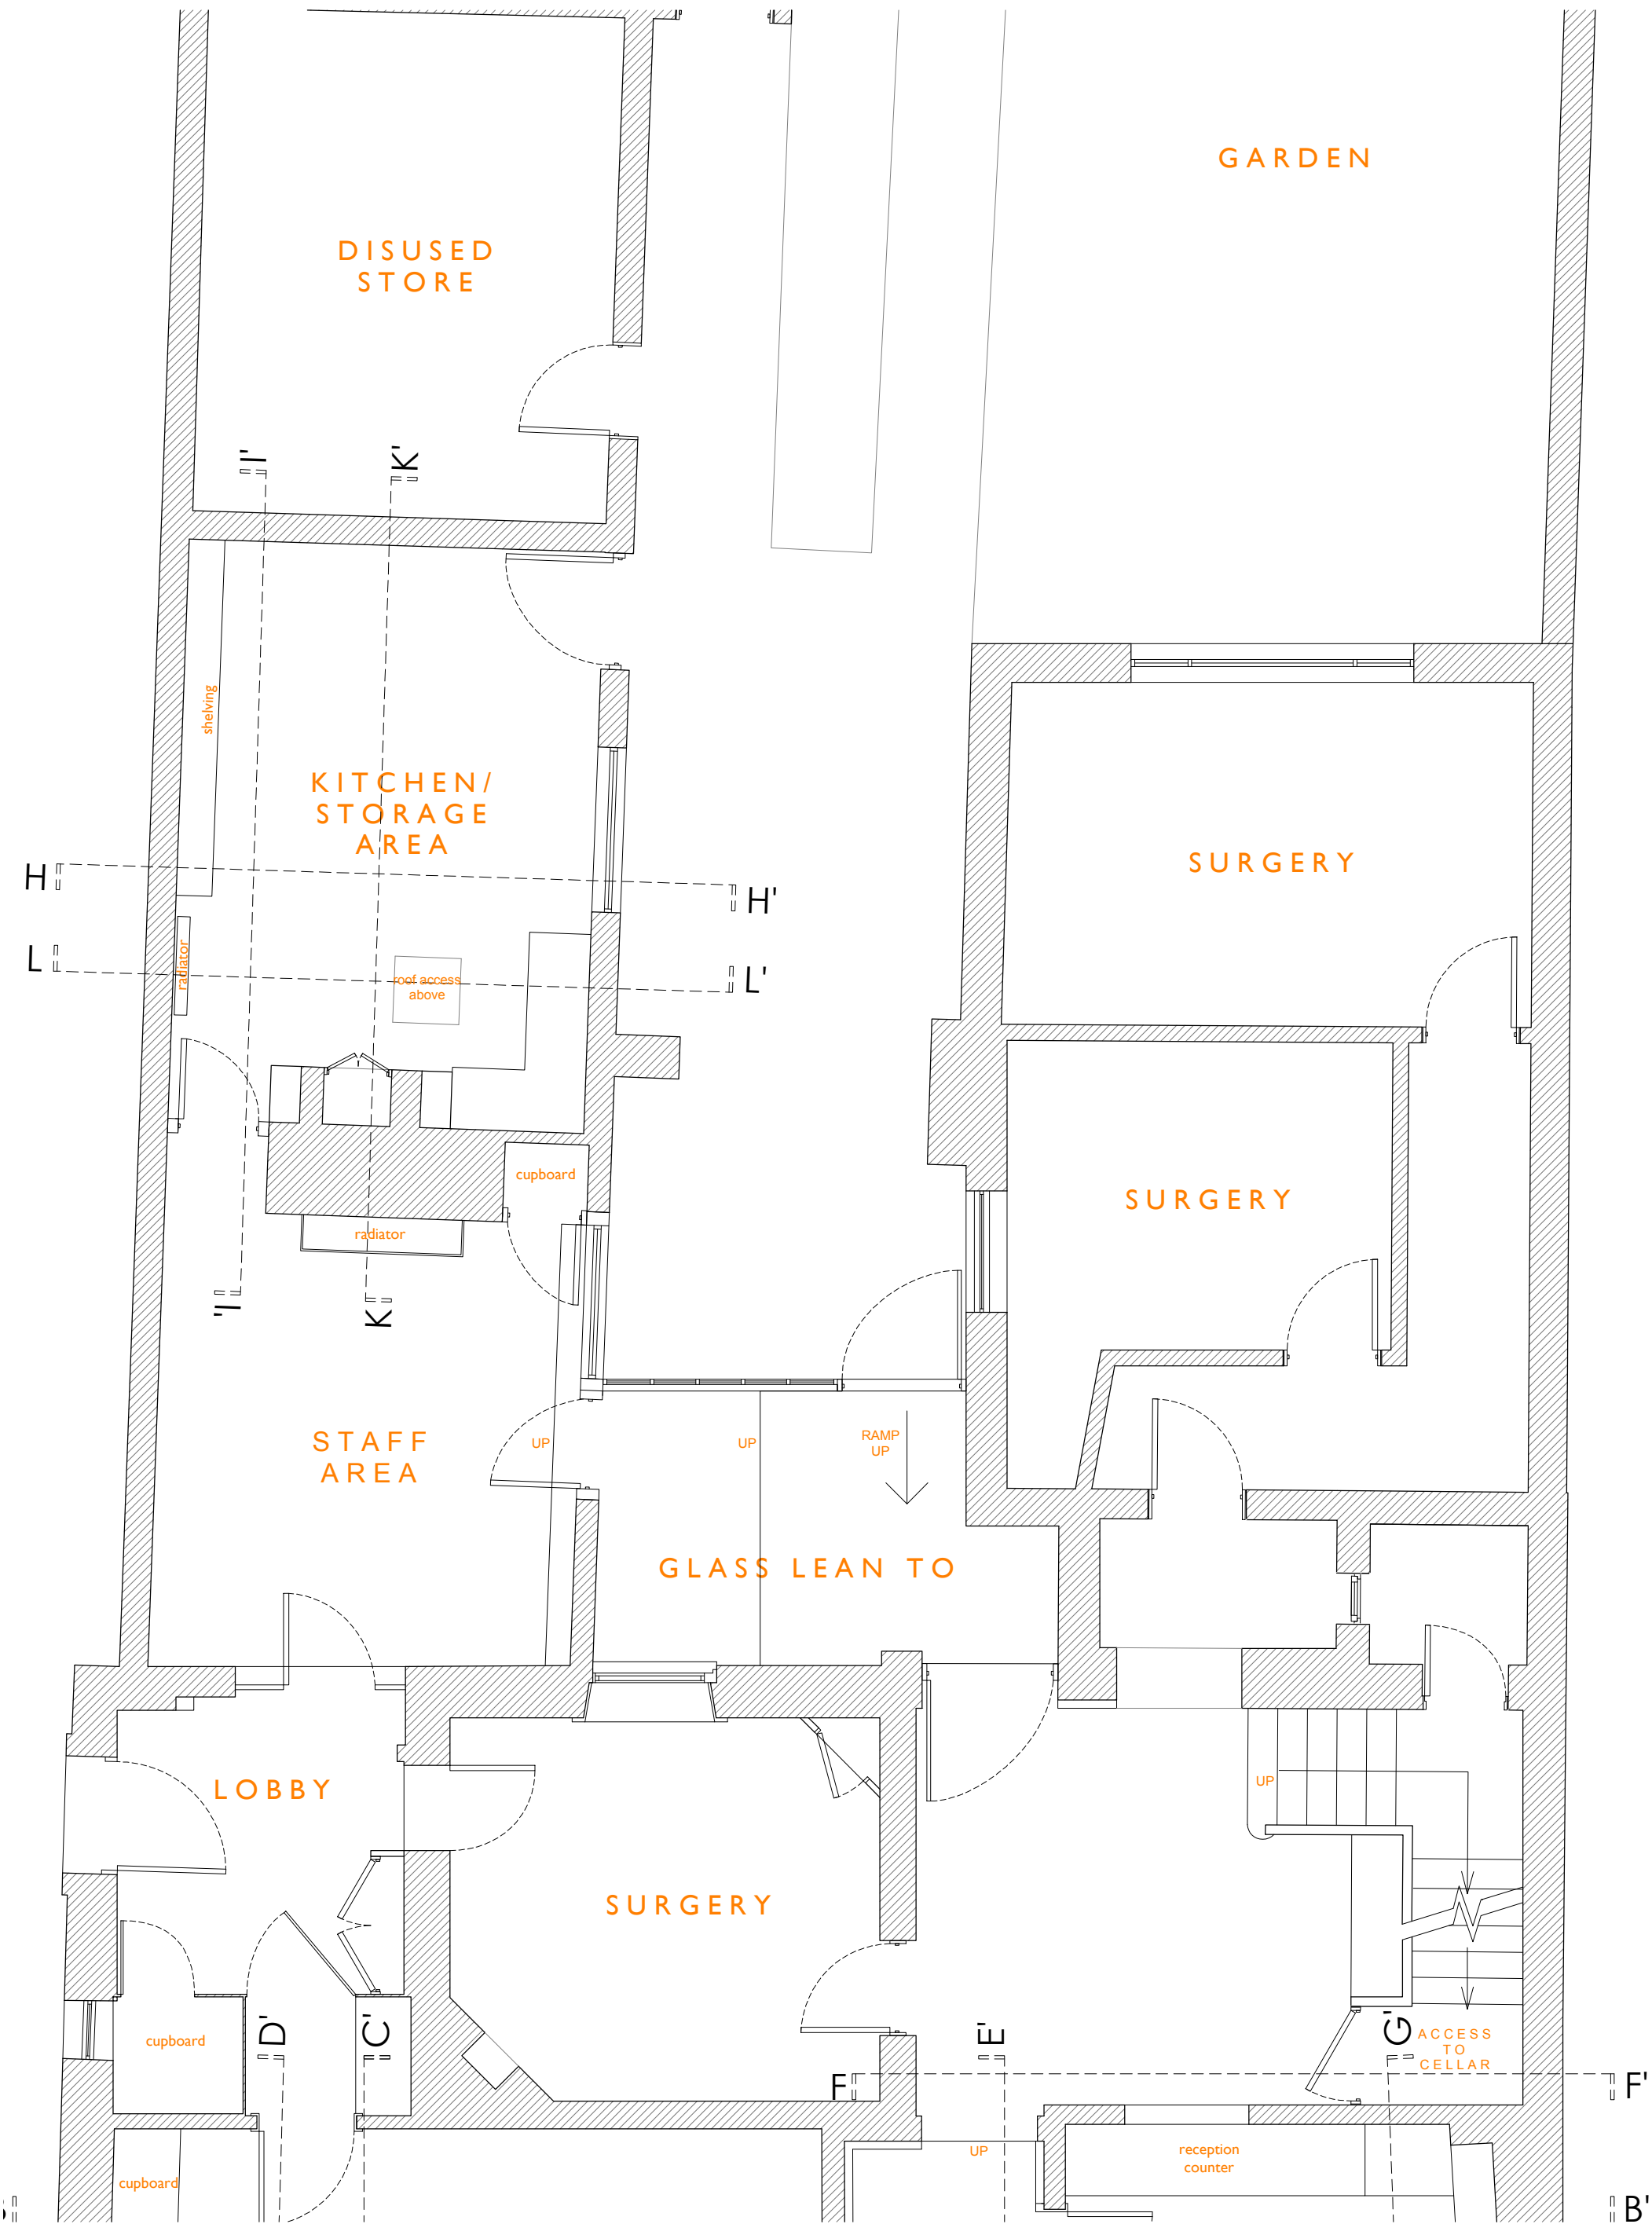


EXISTING SECTION H-H 1:50

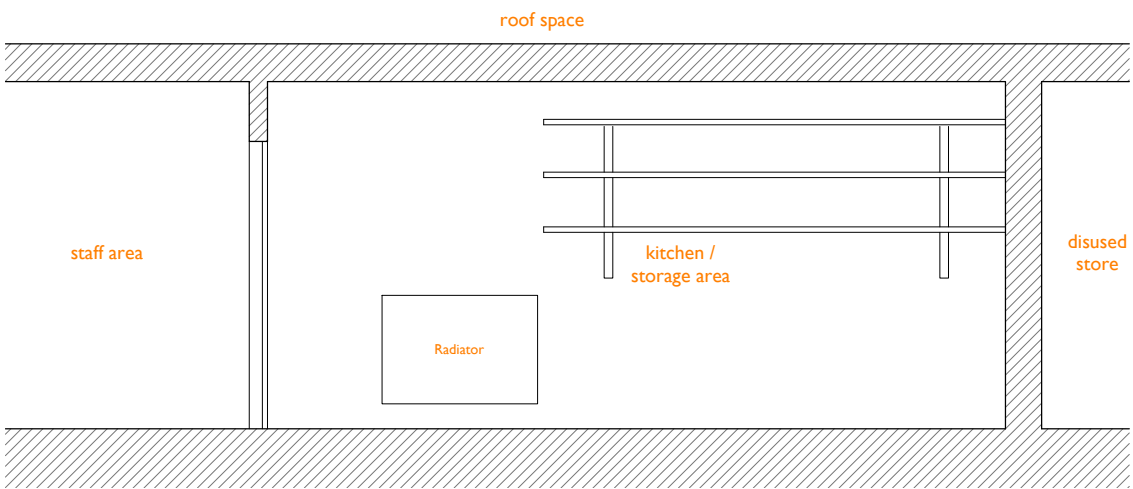

EXISTING SECTION I-I 1:50

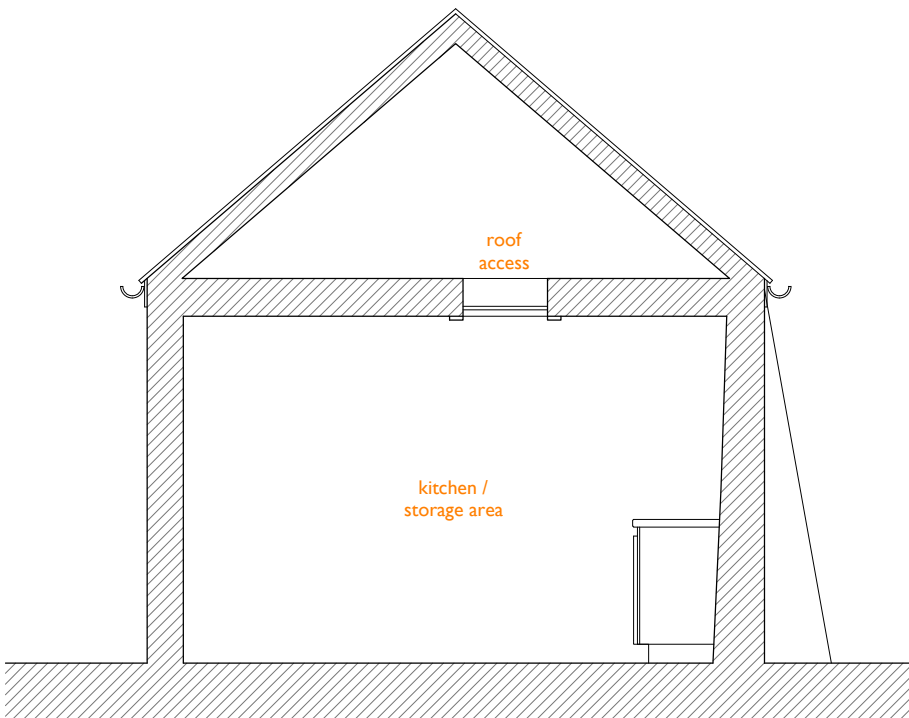

EXISTING SECTION J-J 1:50

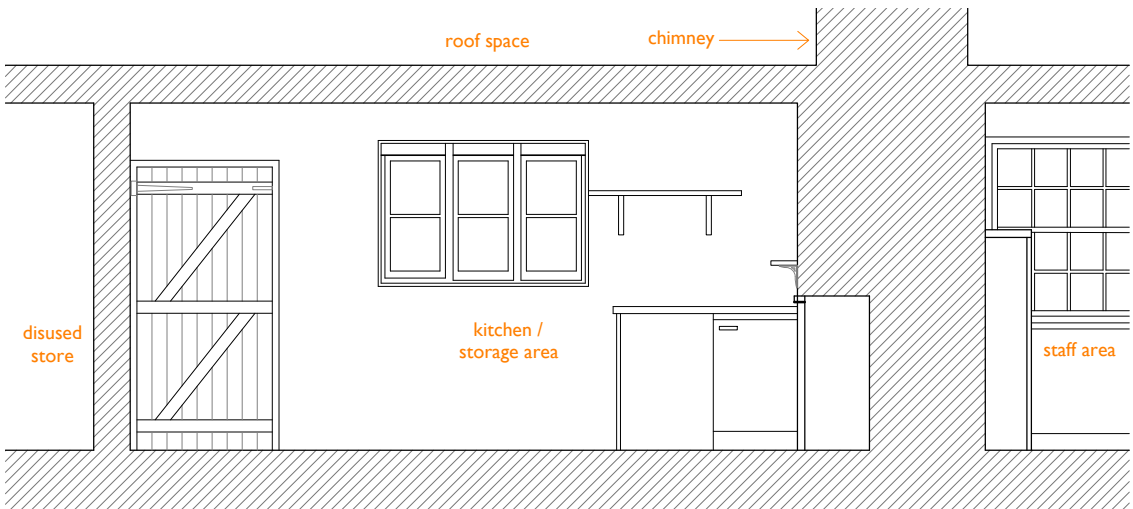

EXISTING SECTION K-K 1:50

Check all dimensions on site prior to commencement of work.
Do not scale from this drawing except for planning purposes.

This drawing is the © copyright of
JANE JONES-WARNER ASSOCIATES

This drawing has been produced for [Client Name] for the project [Project Name] and is submitted as part of the [Project Workstage] and is not intended for use by any other person or for any other purpose.

Notes -

JANE JONES-WARNER ASSOCIATES

Unit 78
Chichester Enterprise Centre
Terminus Road
Chichester
West Sussex
PO19 8TX

RIBA
Chartered Practice

T: 01243 767151
E: mail@janejoneswarner.com
W: www.janejoneswarner.com

Revisions

Rev	Description	Date	Drawn

Project: **Magnolia House, Havant**

Drawing Title: **Surveyed Plans and Elevations (2)**

Scale: **1:50 @ A2** Issue Date: **18/12/2019**

Drawing No: **692/PL 101** Revision: **-** Drawn By: **MJ**