



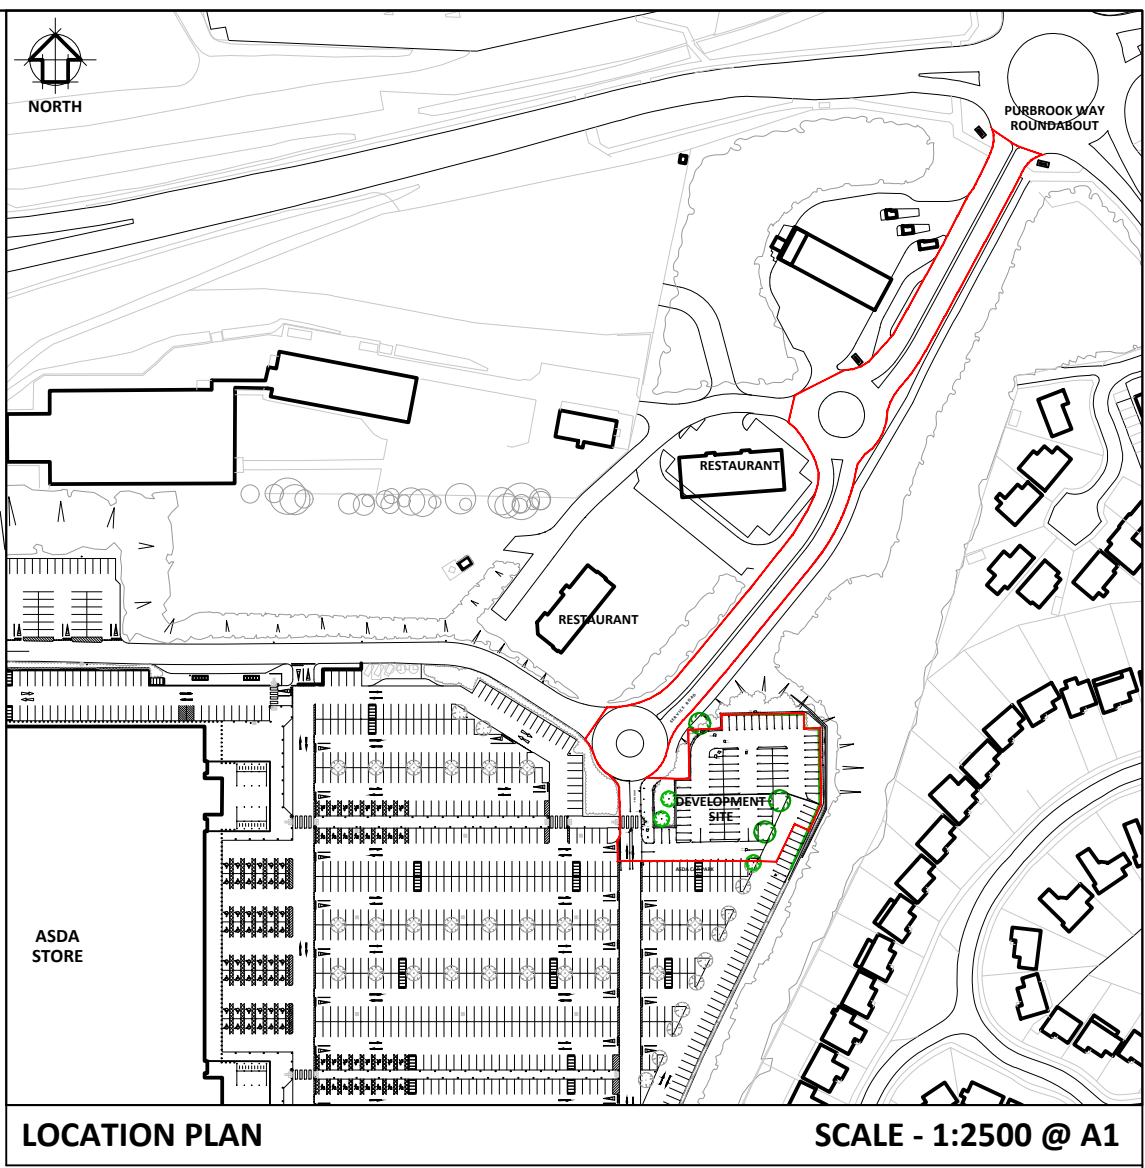

SCHEDULE OF AREAS	
Application Boundary (Red Line)	0.61 H / 1.51 A
Parking within red line	74 Spaces

- GENERAL NOTES**
1. This plan has been prepared for the submission and approval under Town and Country Planning only.
 2. Fuel installation to be fully compliant with all relevant current Licensing and Environmental Standard and Regulations.
- Any advertisement shown is subject to a separate application.

A	09.04.20	Red line extended to public highway.	JS
Rev	Date	Comments	
STATUS		PLANNING	
PROPOSAL		Drive Thru' Coffee Shop	
SITE LOCATION		ASDA HAVANT Larchwood Ave, Havant Hampshire, PO9 3QW	
TITLE		EXISTING LAYOUT	

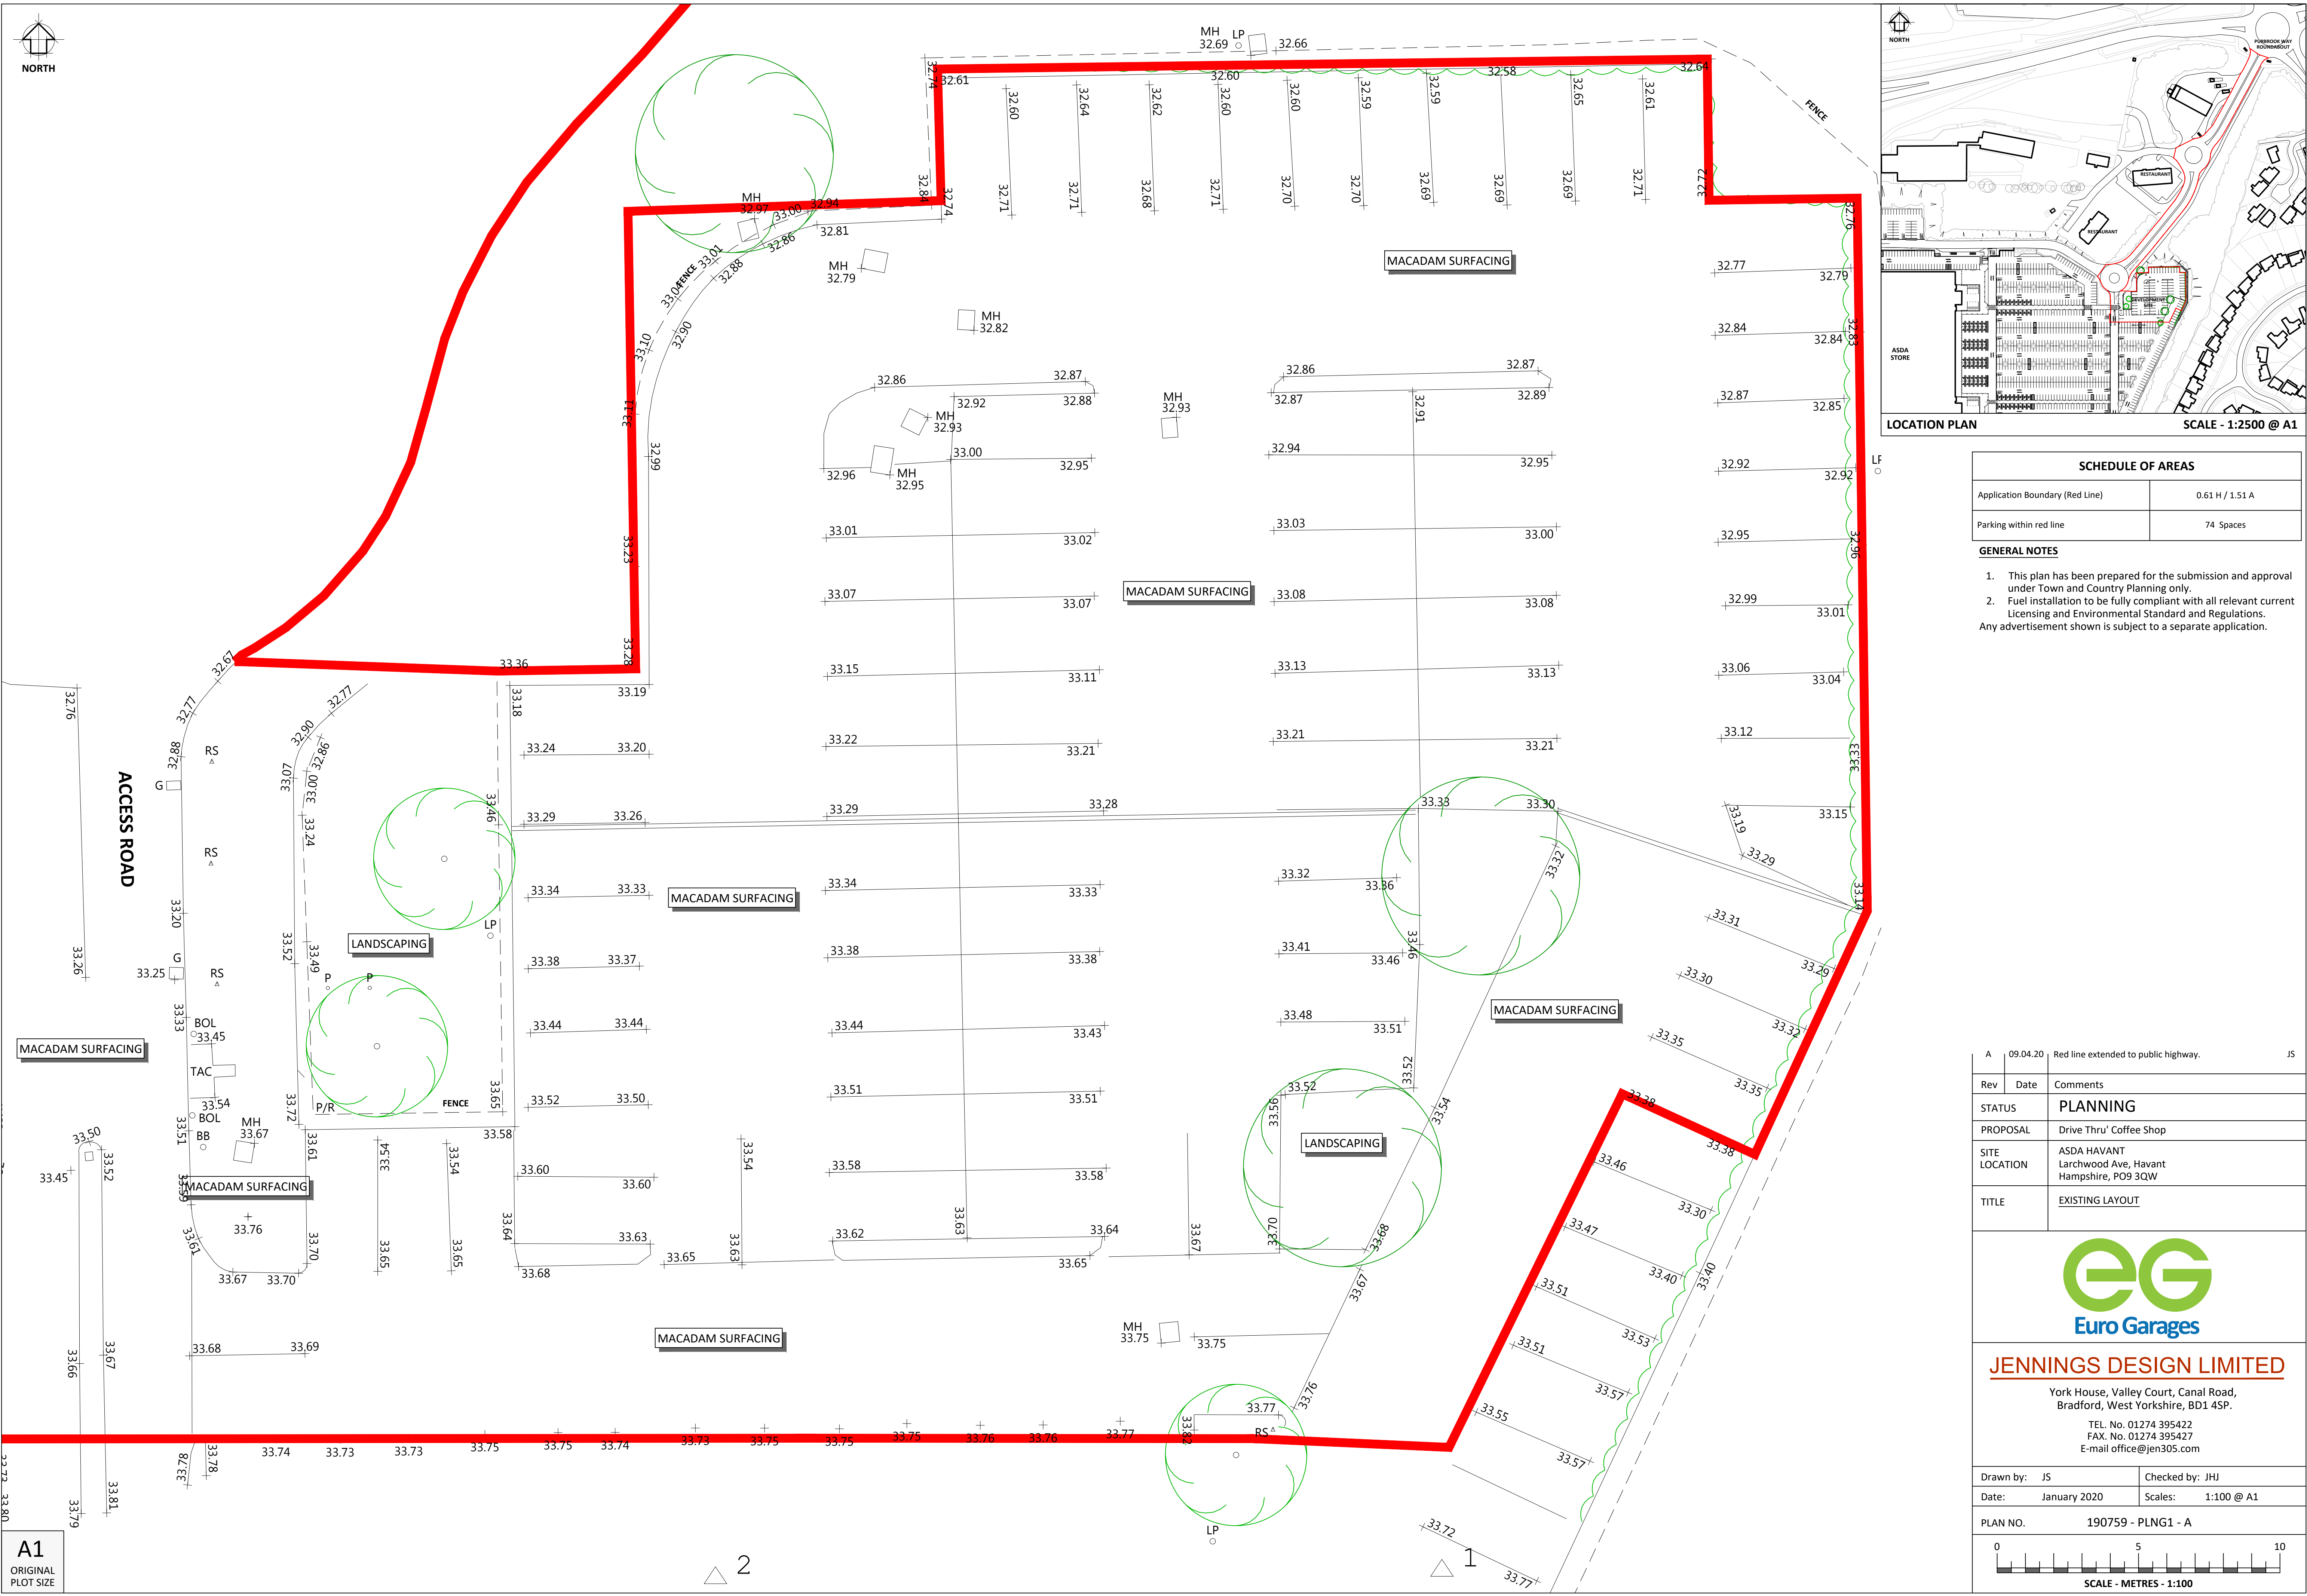

JENNINGS DESIGN LIMITED

York House, Valley Court, Canal Road,
Bradford, West Yorkshire, BD1 4SP.
TEL. No. 01274 395422
FAX. No. 01274 395427
E-mail office@jen305.com

Drawn by: JS	Checked by: JHJ
Date: January 2020	Scales: 1:100 @ A1

PLAN NO. 190759 - PLNG1 - A

SCALE - METRES - 1:100

A1
ORIGINAL
PLOT SIZE