



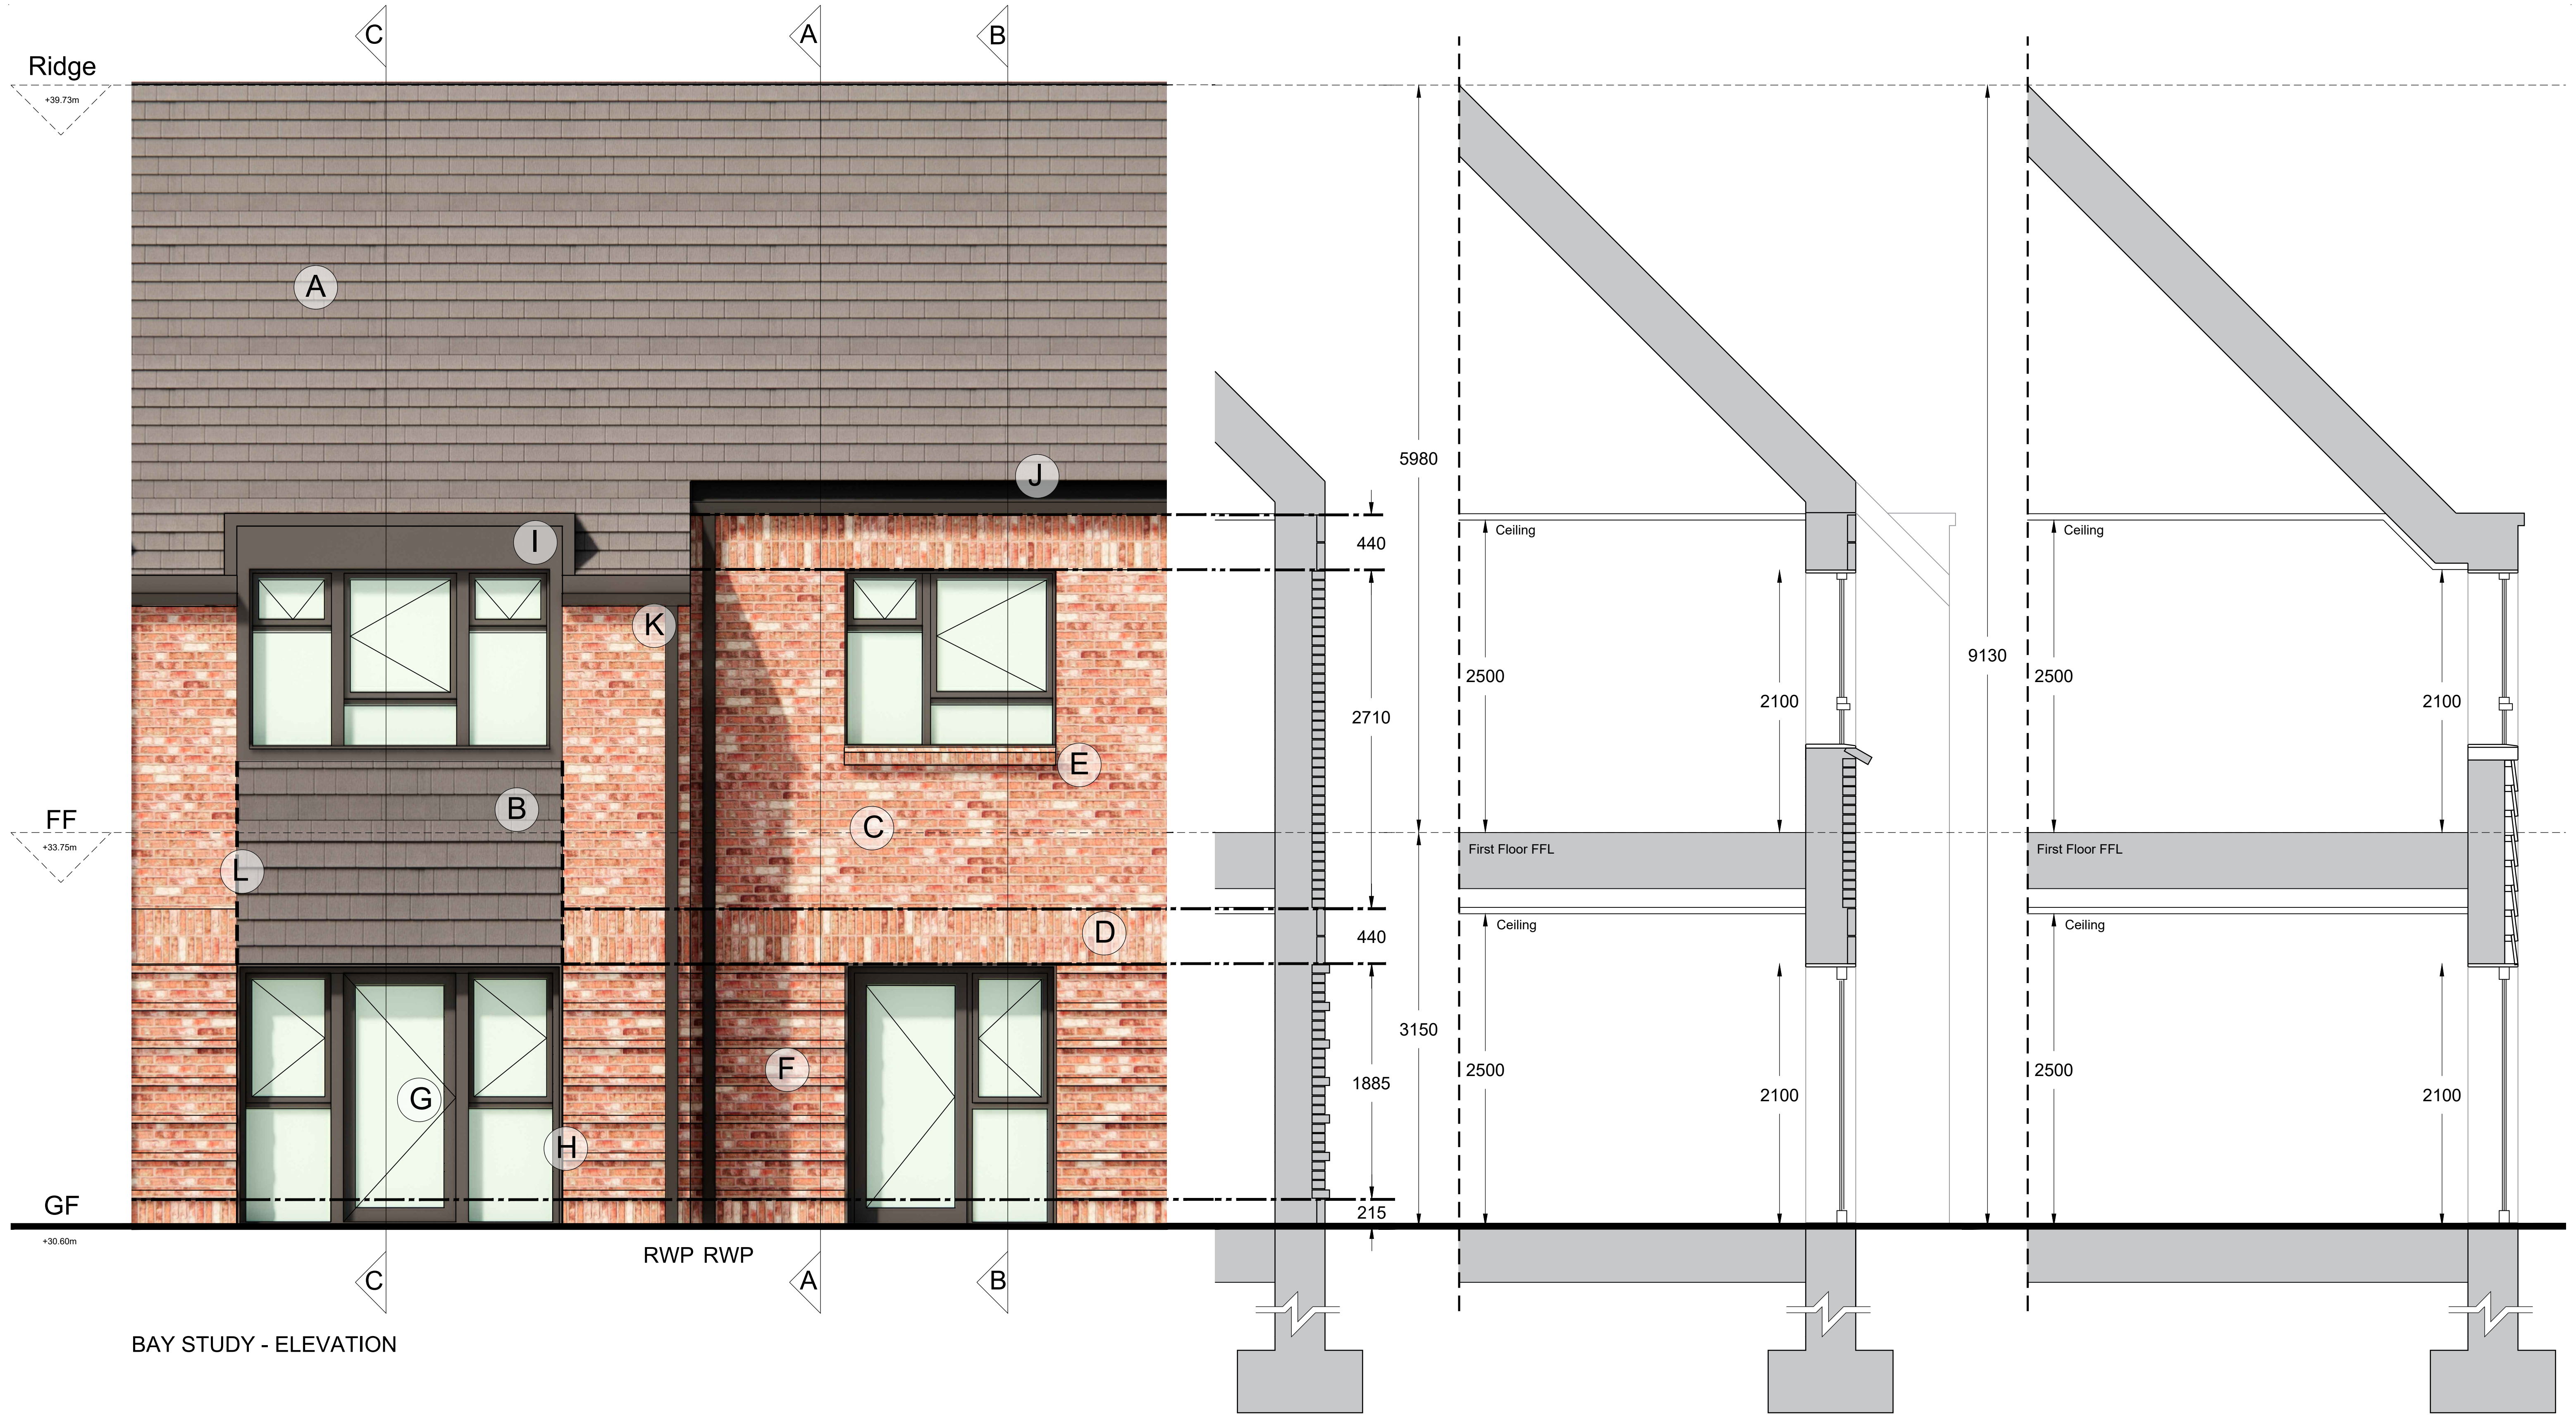

MATERIAL LEGEND

(A) Roof Tile: Plain Tile - Colour Grey	(D) Vertical Feature Band: Stacked - Multi Red Brick	(G) Windows & Doors: Upvc - Colour: Grey	(J) Soffit / Fascia Board: pvc - Colour: Grey
(B) Vertical Tile Hanging: Colour: Grey	(E) Cant Brick Sill - Multi Red Brick	(H) Surround/Reveal: Powder Coated Aluminium Colour Grey	(K) Gutters + Rain Water Pipes: pvc - Colour: Black
(C) Facade Material: Multi Red Brick	(F) Horizontal Feature Band: Protruding - Multi Red Brick	(I) Dormer Flashing: Powder Coated Aluminium Colour Grey	(L) Flashing: Powder Coated Aluminium Colour: Grey

Revision		
A	16-07-2020	LG ISSUED - Draft Planning
B	23-07-2020	LG Ceiling height amended, further dimensions added.
C	20-08-2020	GH Planning Issue

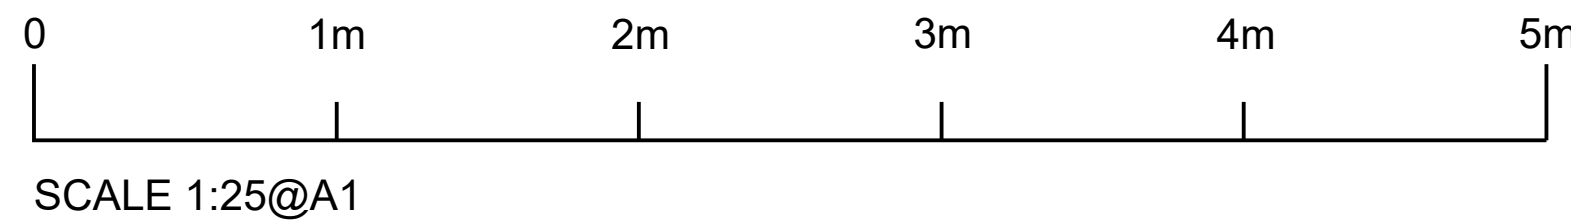

project name:	HELMSLEY HOUSE, BARTONS ROAD, HAVANT			date:	AUG 2020
drawing reference:	64 BED RESIDENTIAL CARE HOME			sheet:	
	BAY STUDY			scale:	1:25@A1
job number:	M9437	drawing number:	APL018	revision:	C
status:	PLANNING			drawn:	LRG
cad ref:	M9437_APL018_C_Bay Study_Bartons Road_1-25@A1.dwg			checked:	JW

Use figured dimensions only. All levels and dimensions to be checked on site. This drawing is to be read in conjunction with all other relevant drawings and specifications.

Hunters is a trading name of Hunter & Partners Limited. © Hunter & Partners Limited. All rights reserved.

www.hunters.co.uk

Space One Beadon Road
London W6 0EA
T 020 8237 8200
F 020 8741 2814
mail@hunters.co.uk

hunters