
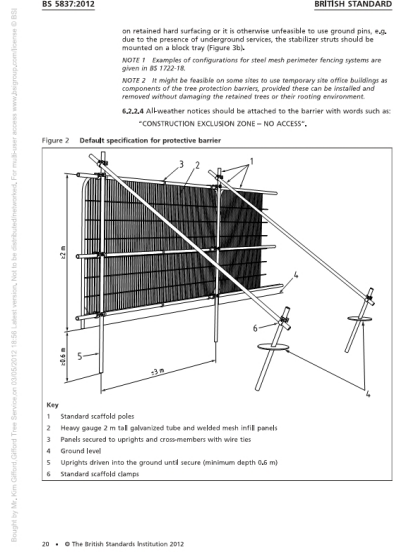


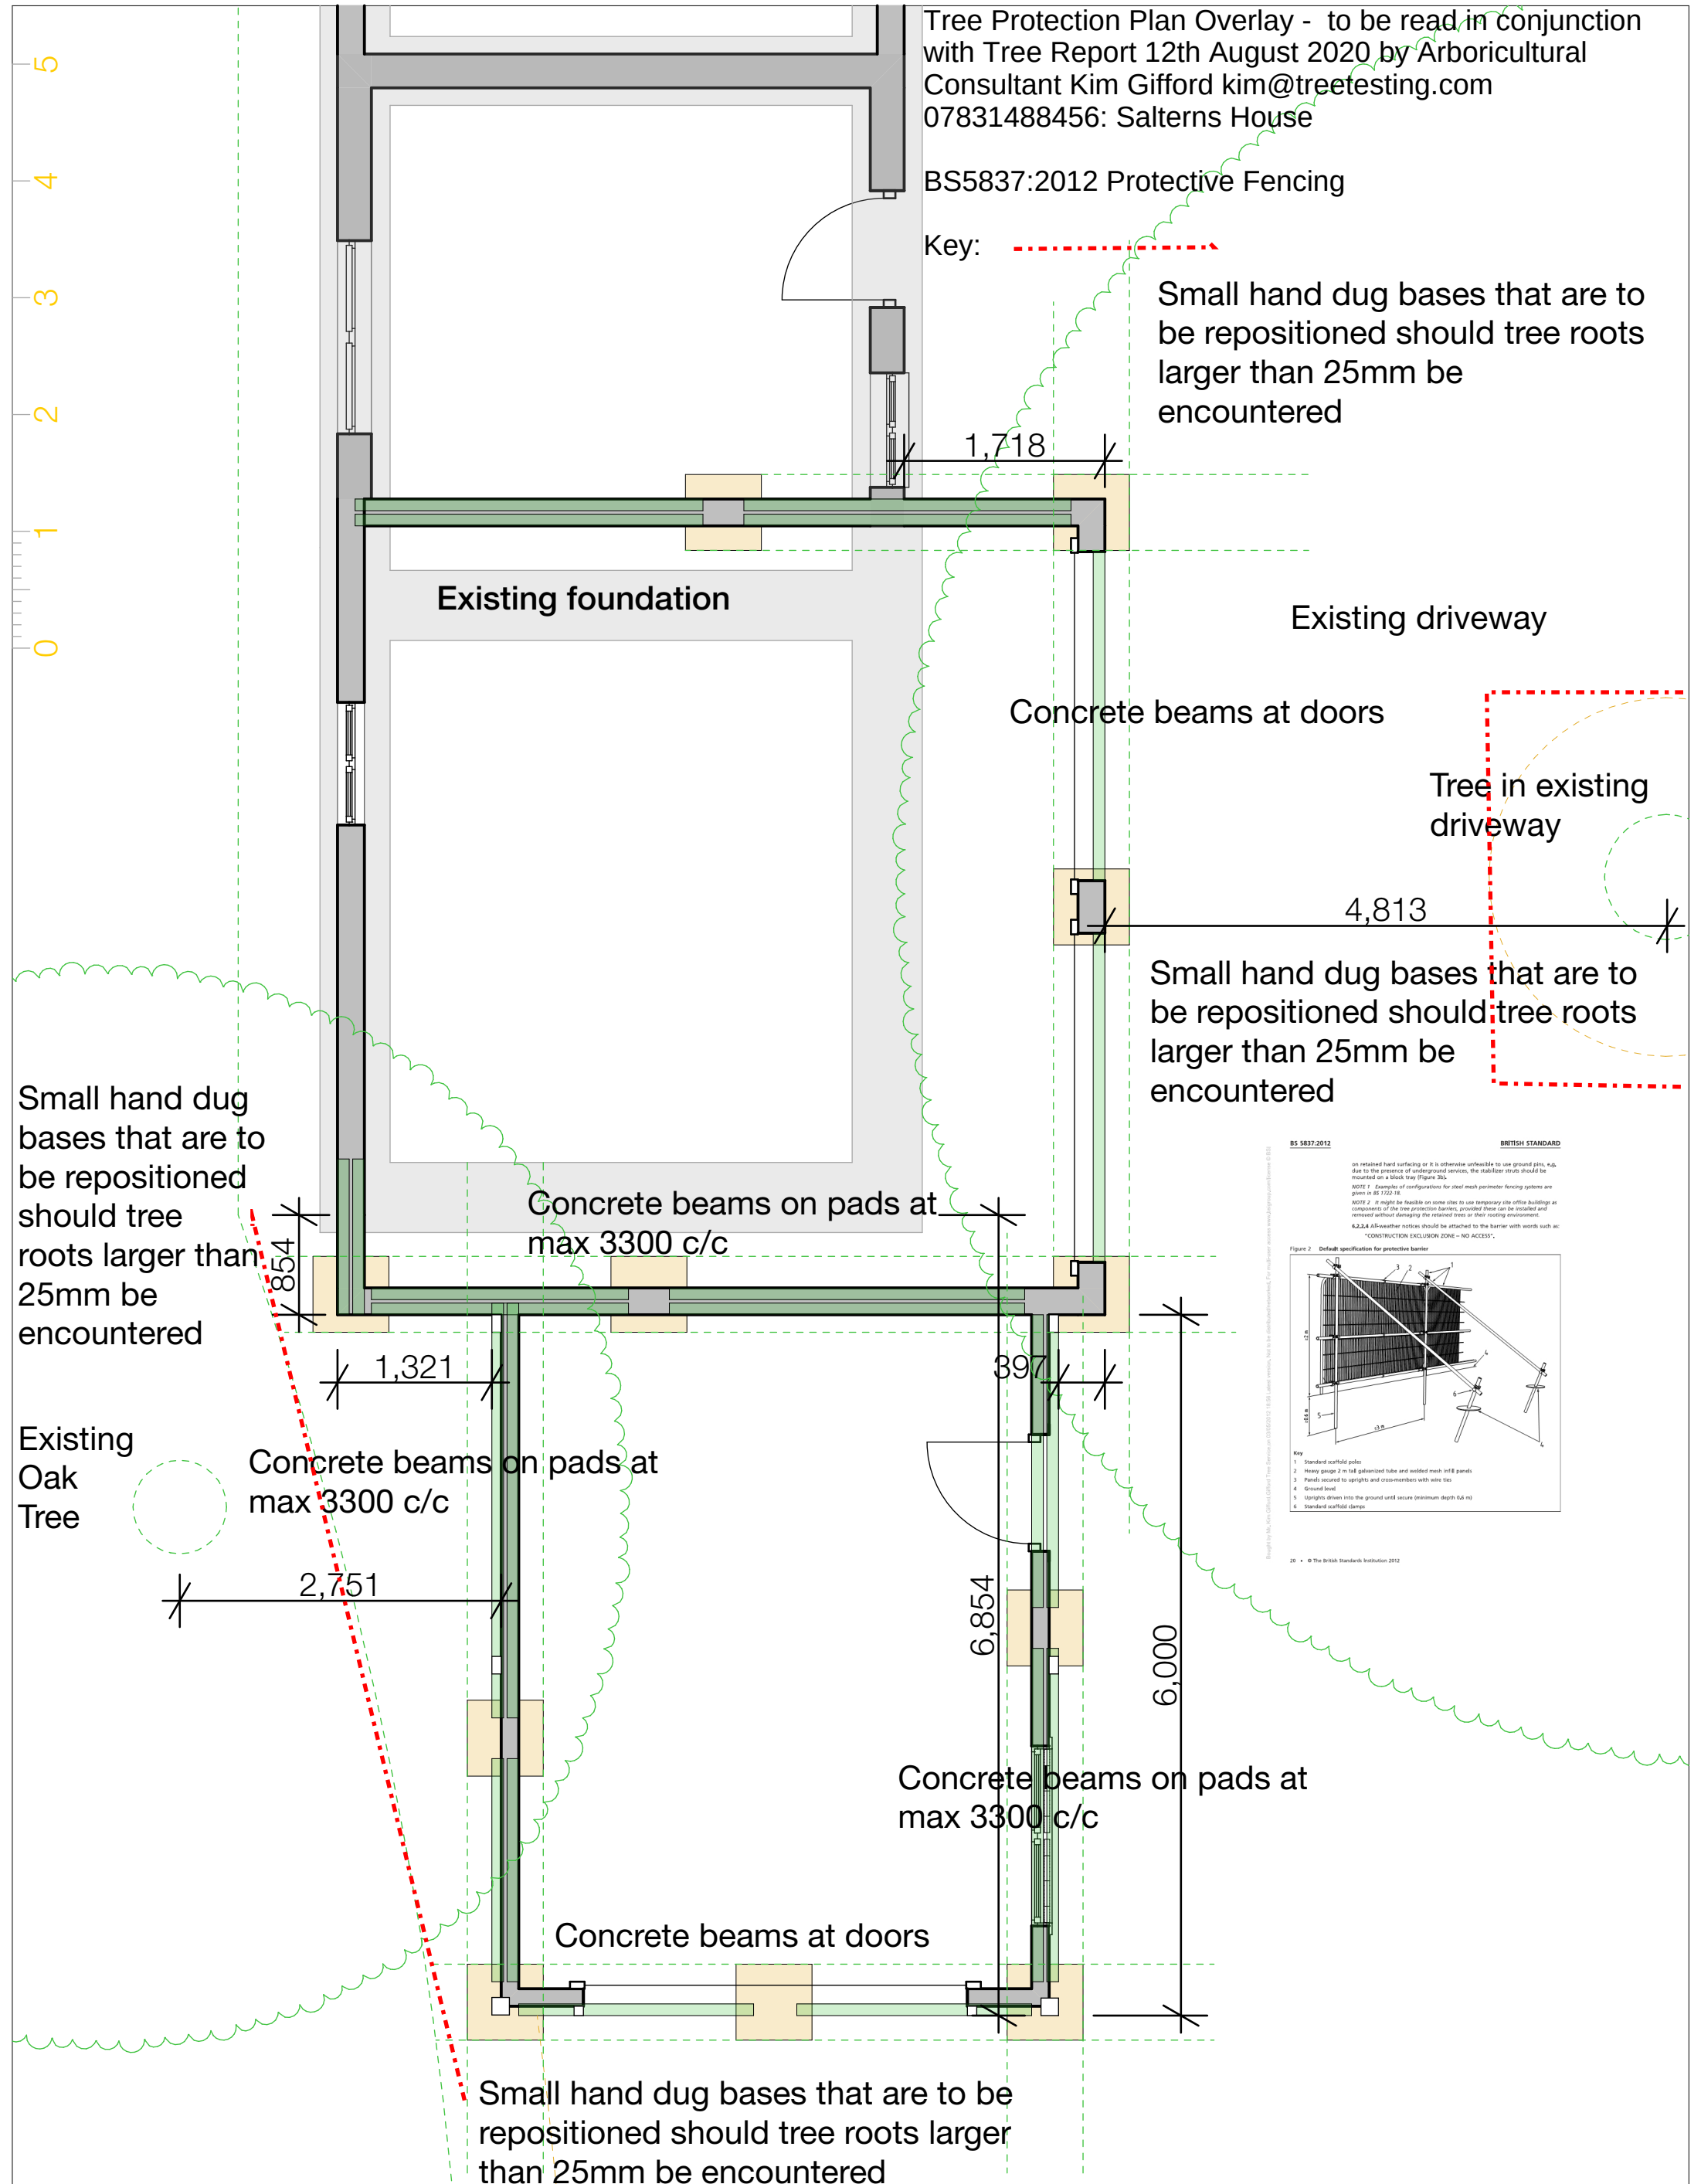

 Downland Design Ltd.	Issue date:	Proposed Garage Alterations	Proposed Plans	Drawing Number		
	Date printed	Salterns House Hayling PO11 9PL	Proposed GF Structure A3 50	project	number	rev
	11/08/2020	For Mr Chris Molloy	Scale @ A3 1:50	1928 - 02.12		