

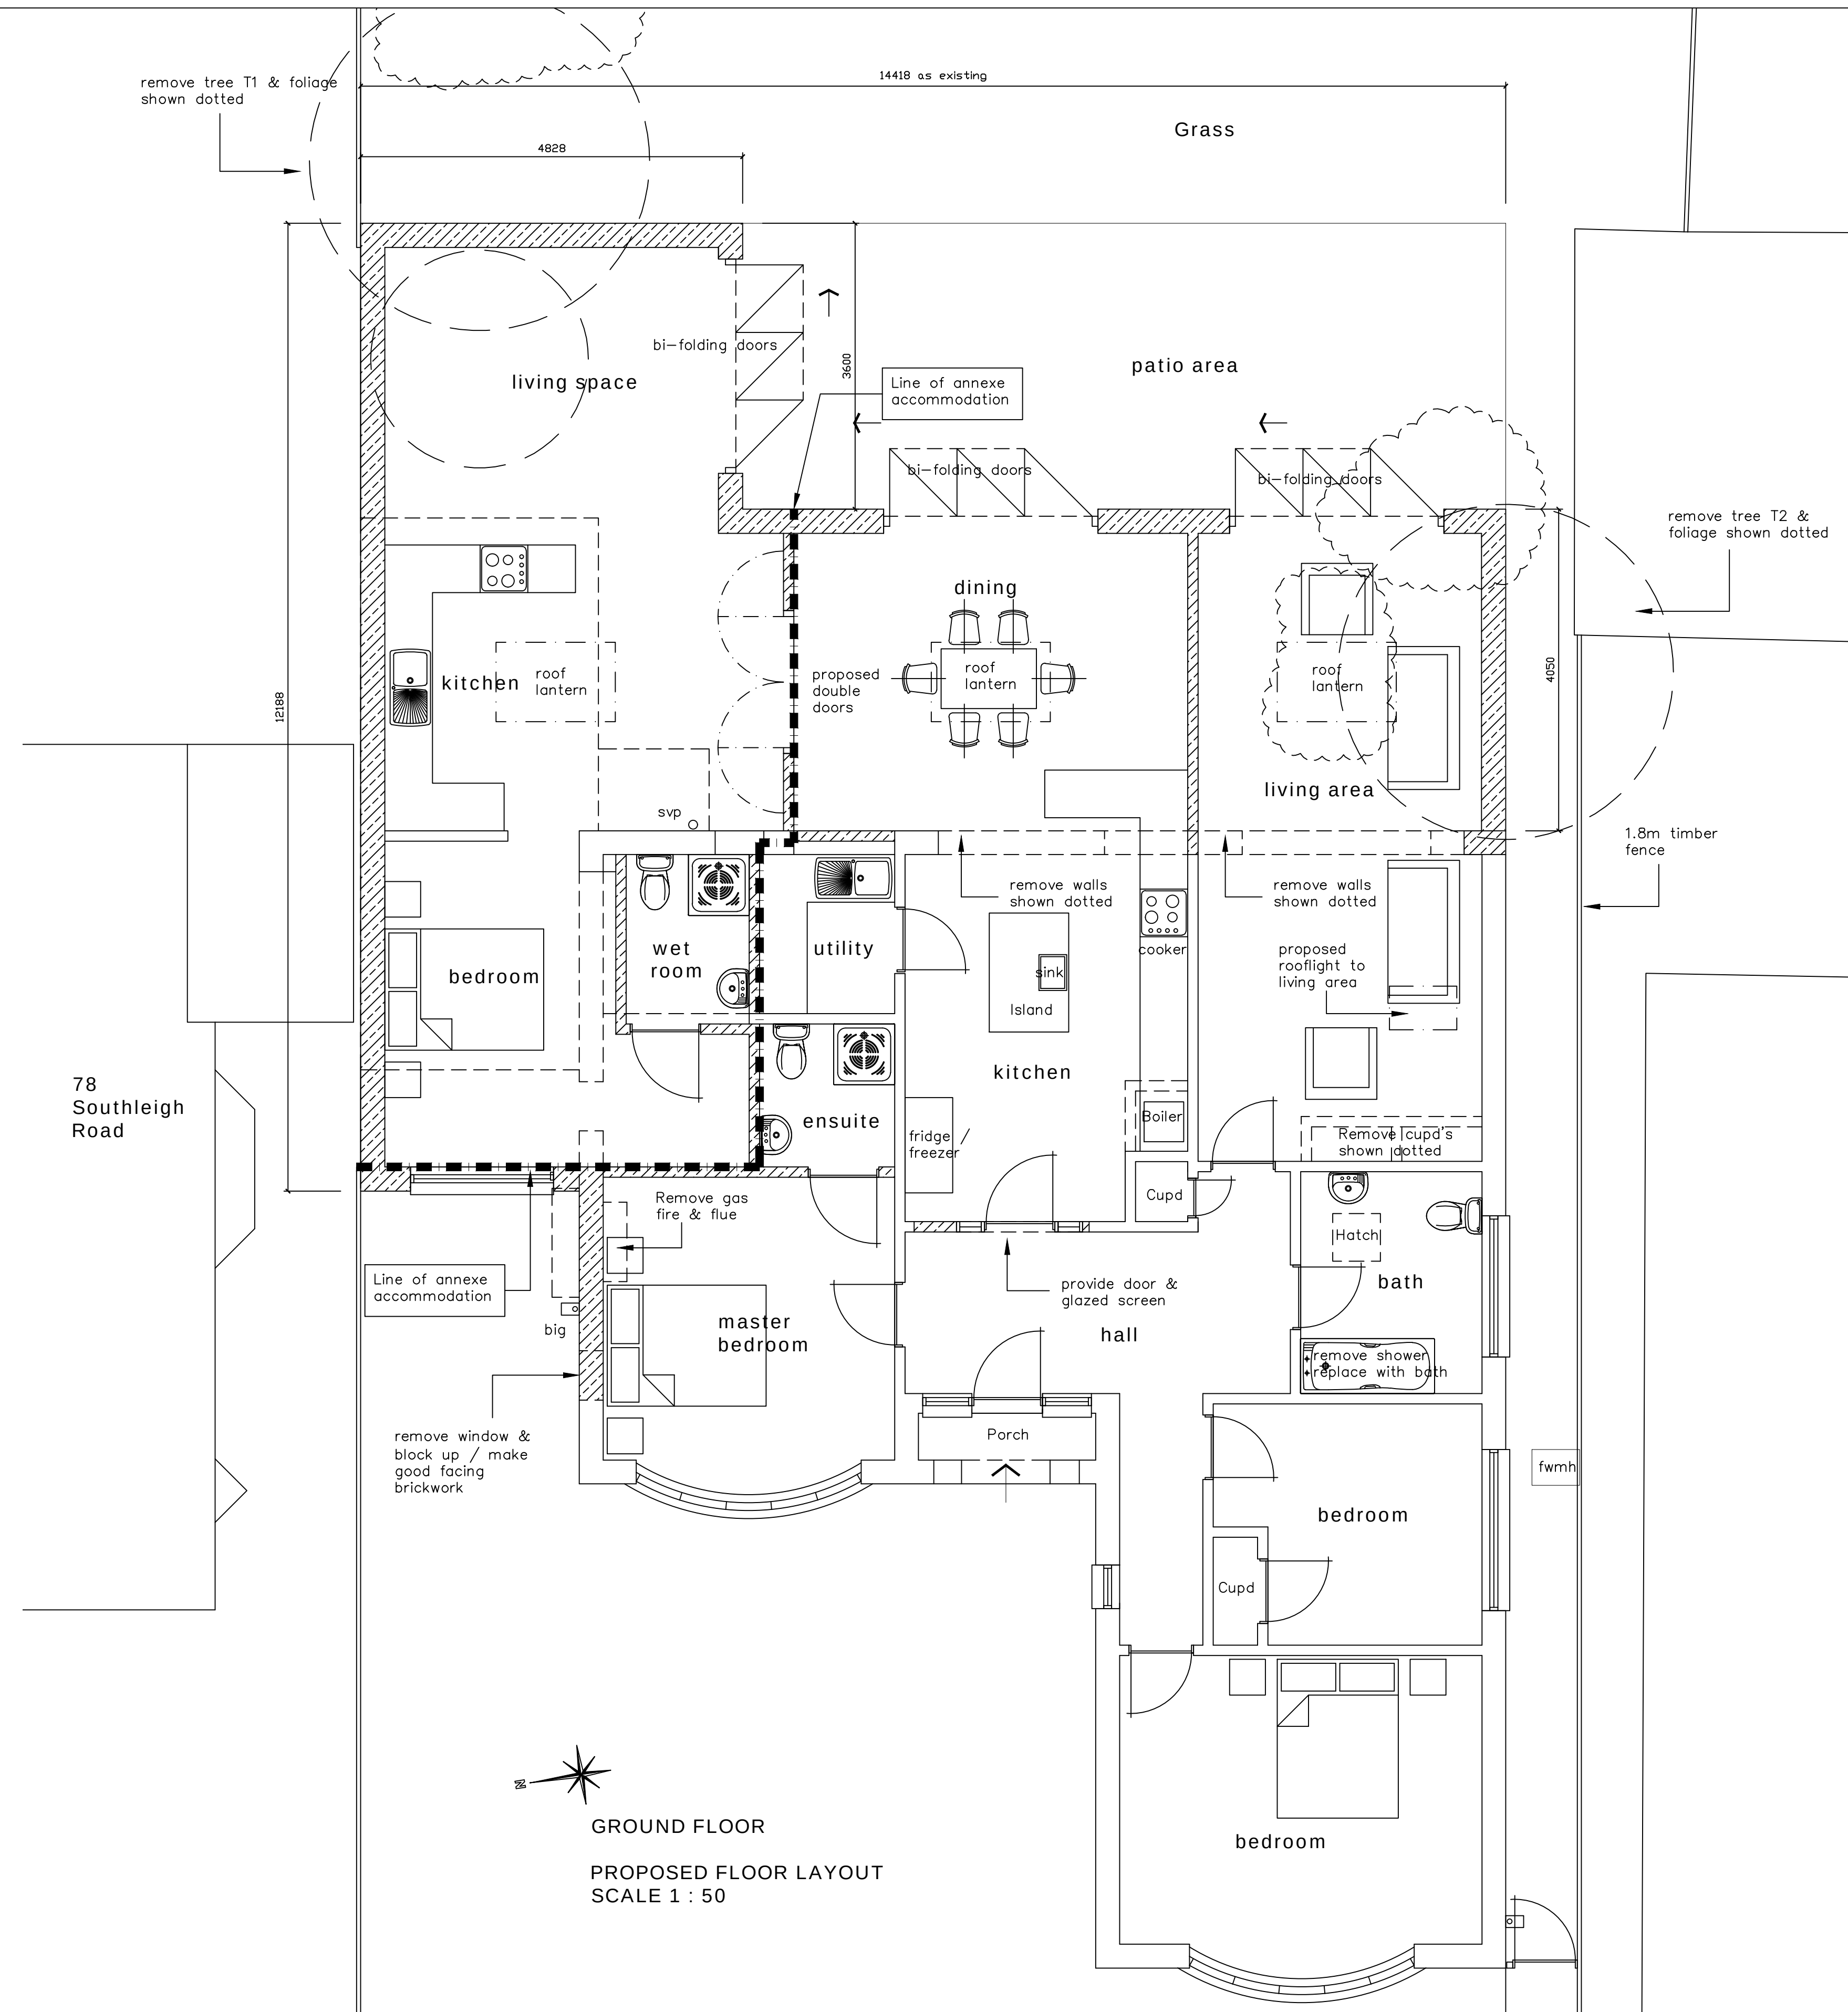


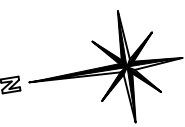

GROUND FLOOR

PROPOSED FLOOR LAYOUT  
SCALE 1 : 50

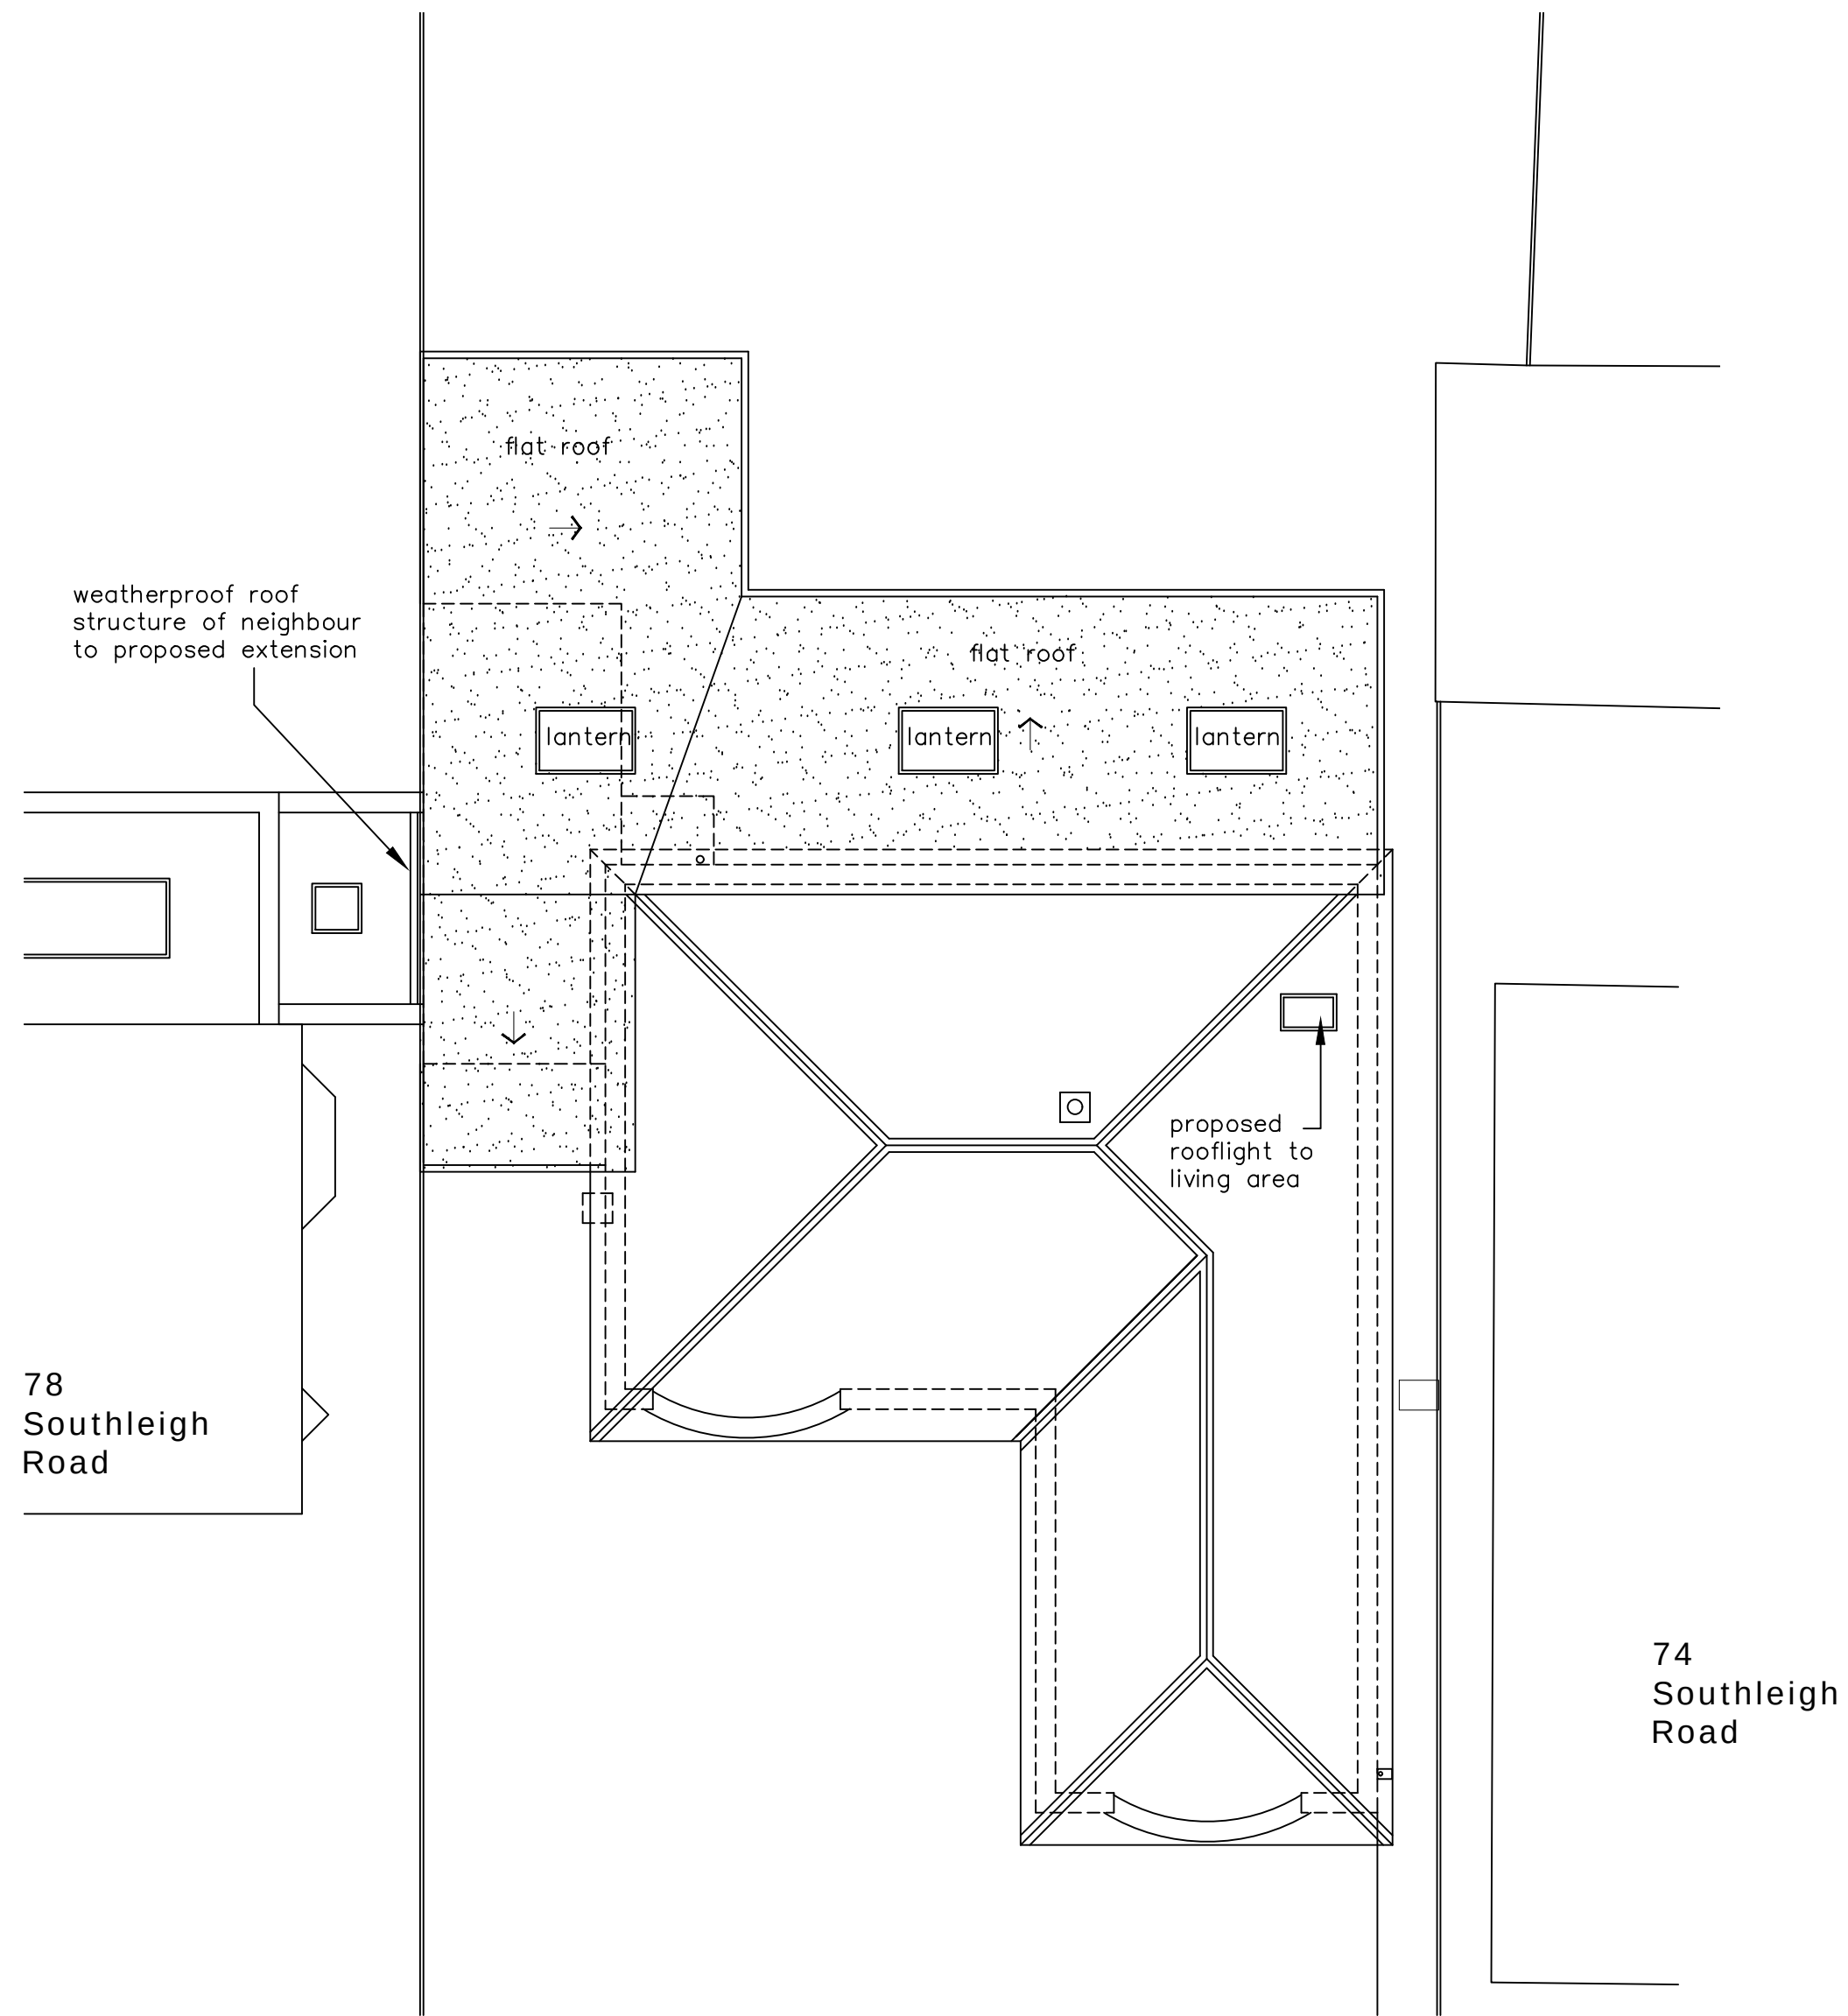


ROOF LAYOUT  
SCALE 1:100

| KEY: |                                               |
|------|-----------------------------------------------|
|      | Blockwork                                     |
|      | External brickwork                            |
|      | Timber/metal framed stud walling              |
|      | Mains Powered Extract Fan                     |
|      | Mains Powered interconnecting smoke detectors |
|      | SVP Soil & vent pipe                          |
|      | SS Stub stack                                 |
|      | RWP Rain water pipe                           |
|      | Spot levels                                   |

NOTES:  
The design and construction of this project shall be in accordance with the current Building Regulations & NHBC Standards. These notes & drawings have been prepared solely for the purpose of Planning & Building Regulation approval.  
  
Do not scale from this drawing unless for Planning purposes. All dimensions to be checked on-site and any alterations to be approved by the Architect and/or client prior to any work commencing.  
  
**Ordnance Survey Licence No: 100047591**  
  
This drawing to be copyright and to be read in conjunction with all other drawings

AMENDMENTS:

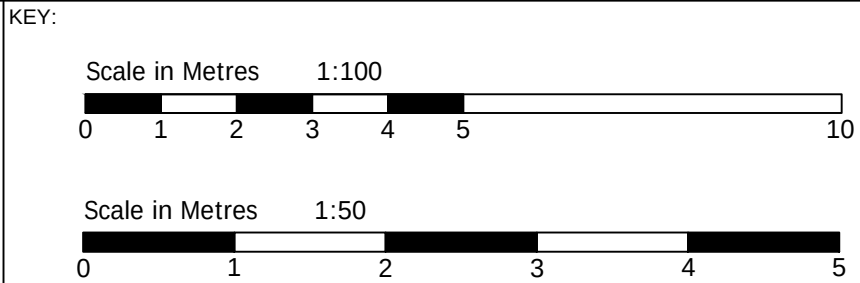

CLIENT NAME & ADDRESS  
  
Mr S Kneller  
104 Bedhampton Road  
Havant  
PO9 3EZ

PROJECT ADDRESS  
  
76 Southleigh Road  
Havant  
PO9 2QL

DRAWING DETAILS  
  
PLANNING DRAWING  
  
Proposed Floor & Roof Layout

|                    |              |                  |
|--------------------|--------------|------------------|
| PROJECT No<br>936  | DWG No<br>3  | REV No           |
| SCALE<br>1:50 @ A1 | DRAWN<br>BWH | DATE<br>12/05/20 |



**B H ARCHITECTURE Ltd**  
Heath Cottage  
Newlands Lane  
Purbrook  
Waterlooville  
Hants  
PO7 5SQ  
Tel: 023 9223 2322  
Mob: 07747 771808  
E-mail: bernard@bernardharding.com