


KEY

- A Approximate
- AB Air Brick
- AC Arch Crown Height
- Agg Aggregate
- AS Arch Spring Height
- Asph Asphalt
- B Bollard
- BB Bellina Beacon
- BH Borehole
- Bpov Brick Pavers
- BIG Back Inlet Gully
- BRW Brick Wall
- BS Bench Seat
- C Ceiling Height
- CAup Ceiling Slope Up
- CF False Ceiling Height
- CH Ceiling Hatch
- CL Cover Level
- Cob Cobbles
- Cone Concrete
- Cpav Crazy Paving
- Cpd Cupboard
- CPO Concrete Post
- CPS Concrete Paving Slabs
- CWT Cold Water Tank
- D Depth (metres)
- DC Drainage Channel
- DH Door Head Height
- DPC Damp Proof Course
- EL Eaves Level
- EP Electric Pole
- ER Earth Road
- FB Fixed Bollard
- FIL Finished Floor Level
- FH Fire Hydrant
- FL Flood Light
- FP Flag Pole
- FPO Fence Post
- FRL Flat Roof Level
- FWIC Foul Water Inspection Cover
- G Gully
- GM Gas Meter
- GP Gas Pipe
- GPO Gate Post
- H Height (metres)
- HB Hinged Bollard
- HWC Hot Water Cylinder
- HC Inspection Cover
- I Invert Depth
- IL Invert Level
- JB Junction Box
- KIG Kirt Inlet Gully
- L Level
- LB Litter Bin
- LP Lamp Post
- LTB Lightning Bollard
- MH Manhole
- MK Marker Post
- MPO Metal Post
- NP Name Plate
- OH Overhead Cable
- OHB Overhead Building
- OHE Overhead Electric Cable
- OHT Overhead Telecom Cable
- PB Post Box
- PM Paving Meter
- PO Post
- PWL Parapet Wall Level
- RB Removable Bollard
- RE Roadside Eye
- RG Road Gully
- RL Ridge Level
- RPO Reflective Post
- RS Road Sign
- RWP Rainwater Pipe
- SL Soft Level
- SSL Structural Slab Level
- STN Survey Station
- SVP Soil Vent Pipe
- SWIC Surface Water Inspection Cover
- TCA Telephone Call Box
- TFL Top Fence Level
- TL Traffic Light
- TLCB Traffic Light Control Box
- Tmac Tarmac
- TP Telegraph Pole
- Tpav Tactile Paving
- TPO Timber Post
- TWL Top Wall Level
- U Unknown
- UB Underside of Beam Height
- UBox Underside of Beam Height
- UD Underside of Ducting Height
- UP Underside of Pipe Height
- US Underside
- UTL Unable to Lift
- VP Vent Pipe
- WAC Window Arch Crown Height
- WAS Window Arch Spring Height
- WH Window Head Height
- WL Water Level
- WM Water Meter
- WP Water Pipe
- WS Window Sill Height
- WSV Water Stop Valve

1 EXISTING TOPOGRAPHIC SURVEY
Scale: 1:200

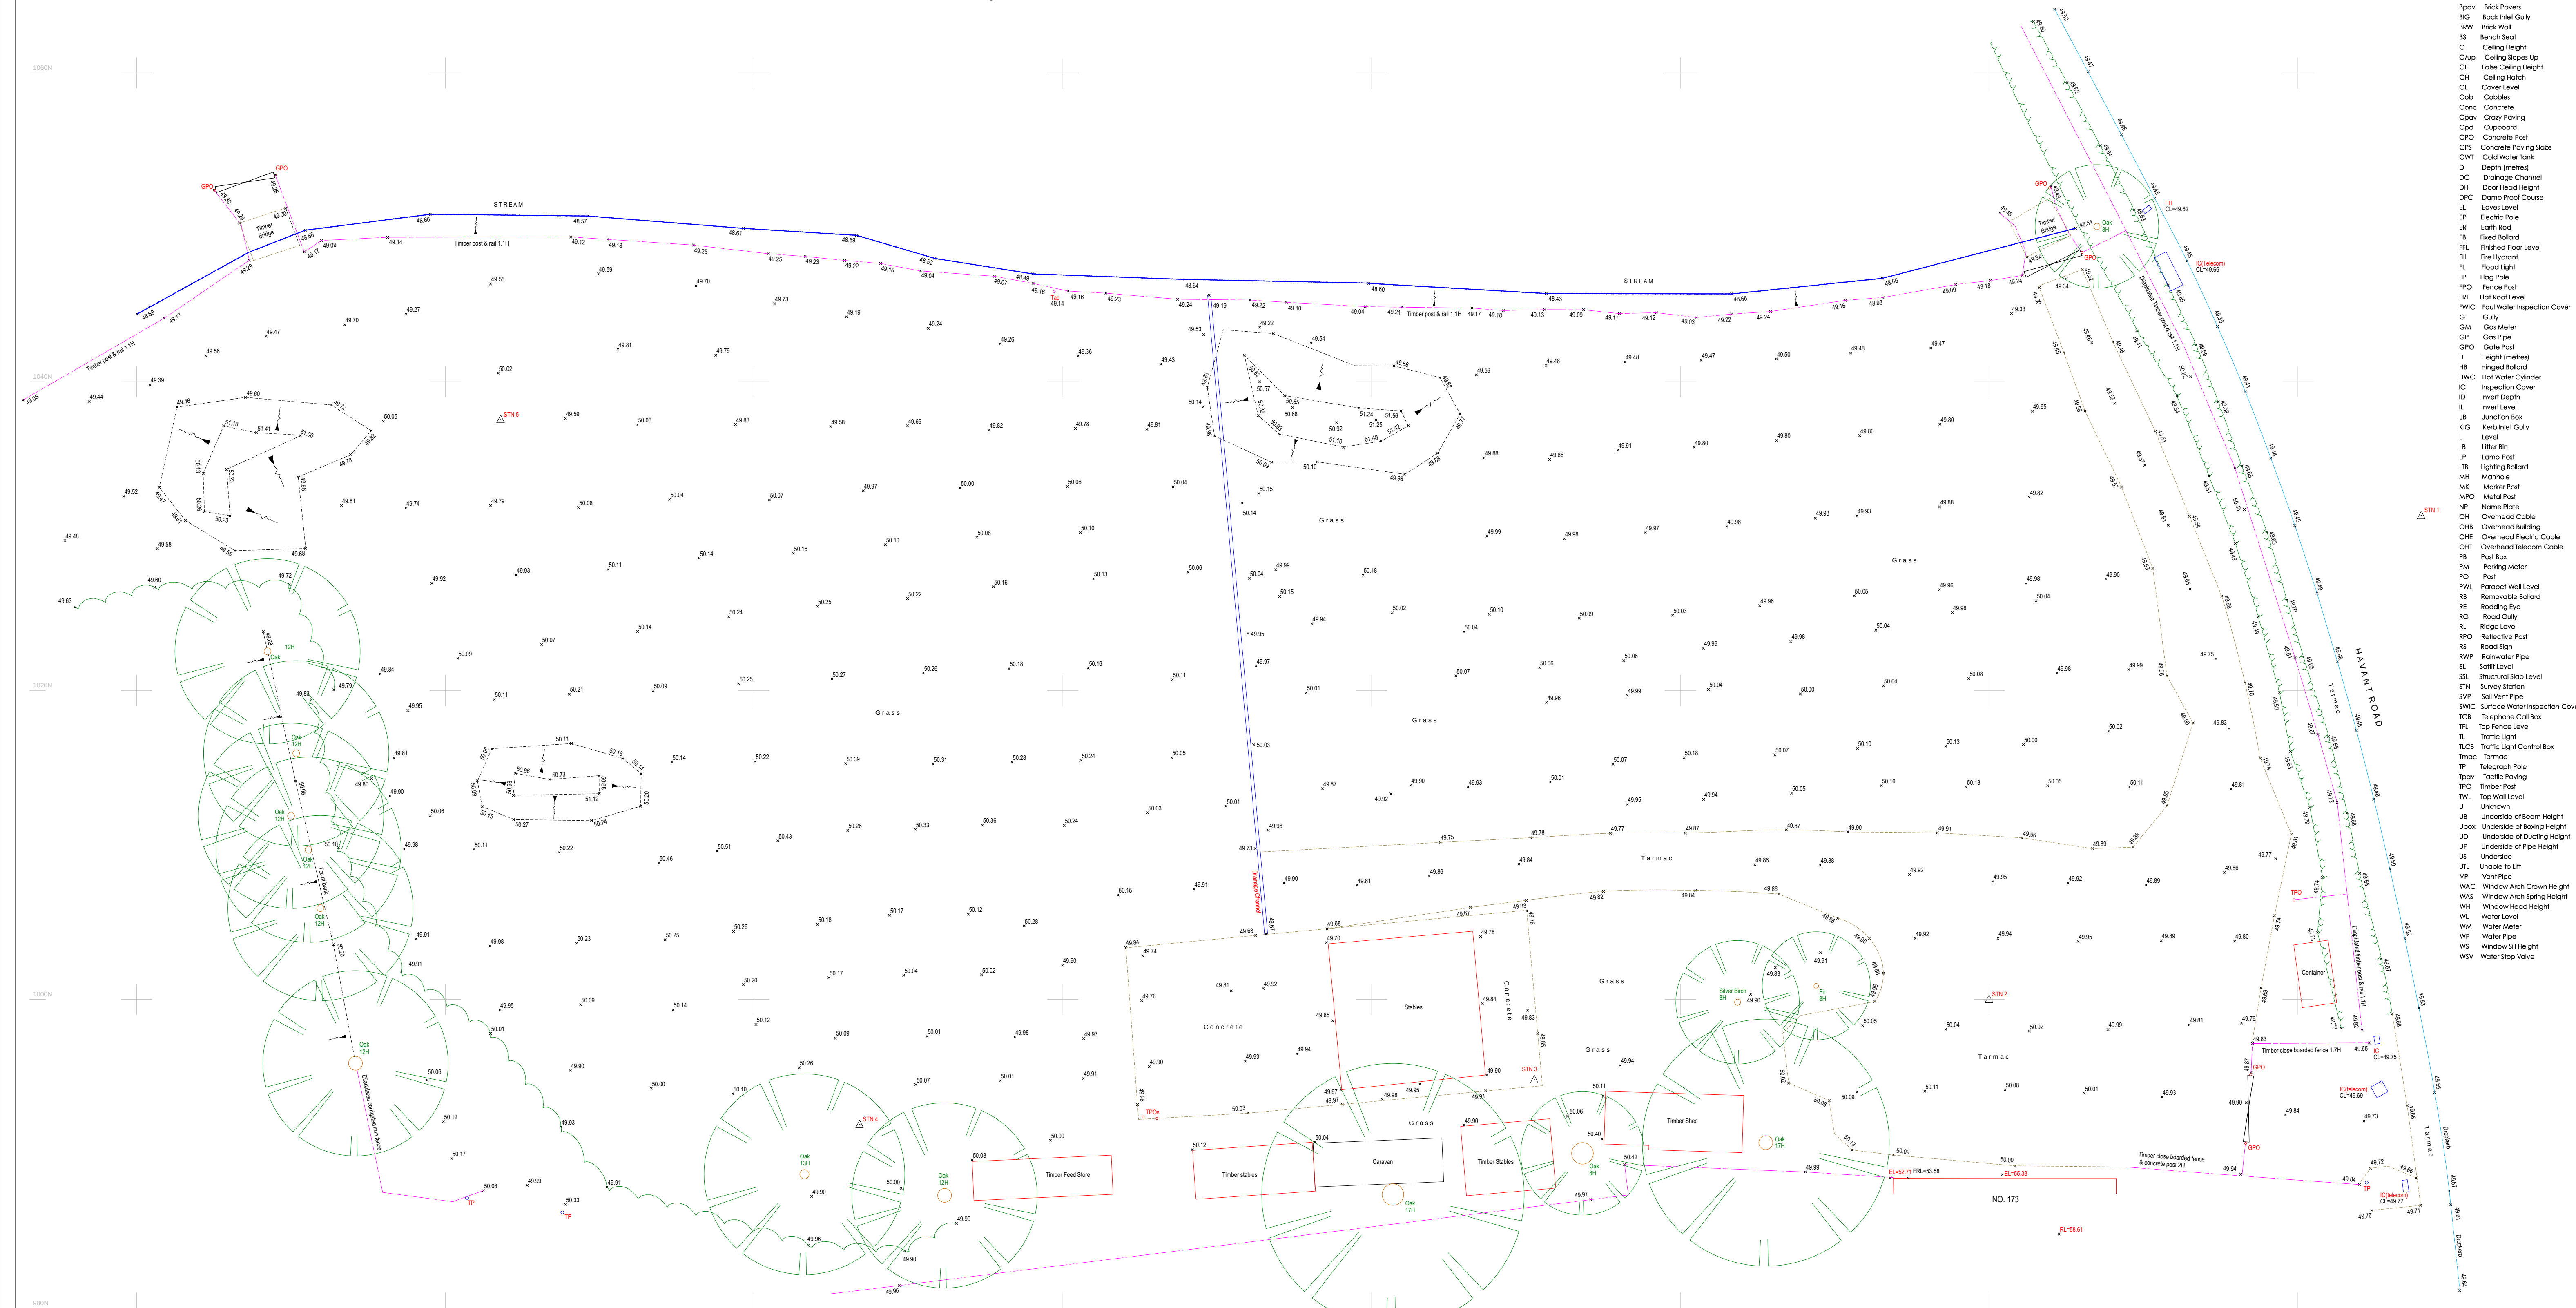

SURVEY STATIONS			
Name	Easting	Northing	Height
23TN	600.000	1000.000	50.000
15TN	514.372	960.512	49.792
35TN	509.348	1028.434	49.926
45TN	527.463	1068.298	50.021
55TN	578.685	1067.181	49.657

REVISION	COMMENT	DATE
1	MR MURRAY	
Project: 173 HAVANT ROAD, HATLING ISLAND, HAMPSHIRE PO11 0LF		
Title: EXISTING TOPOGRAPHIC SURVEY		
Drawing Number: SD16461-E10	Revision: A	Checked: DW
Scale: 1:200	Sheet Size: A1	Date: SEPT 2016
SURVEYCLOUD LTD		
10 Church Road, Havant, Hampshire, PO9 1JH		
Phone: 07700 000000, Email: info@surveycloud.co.uk, Website: www.surveycloud.co.uk		