



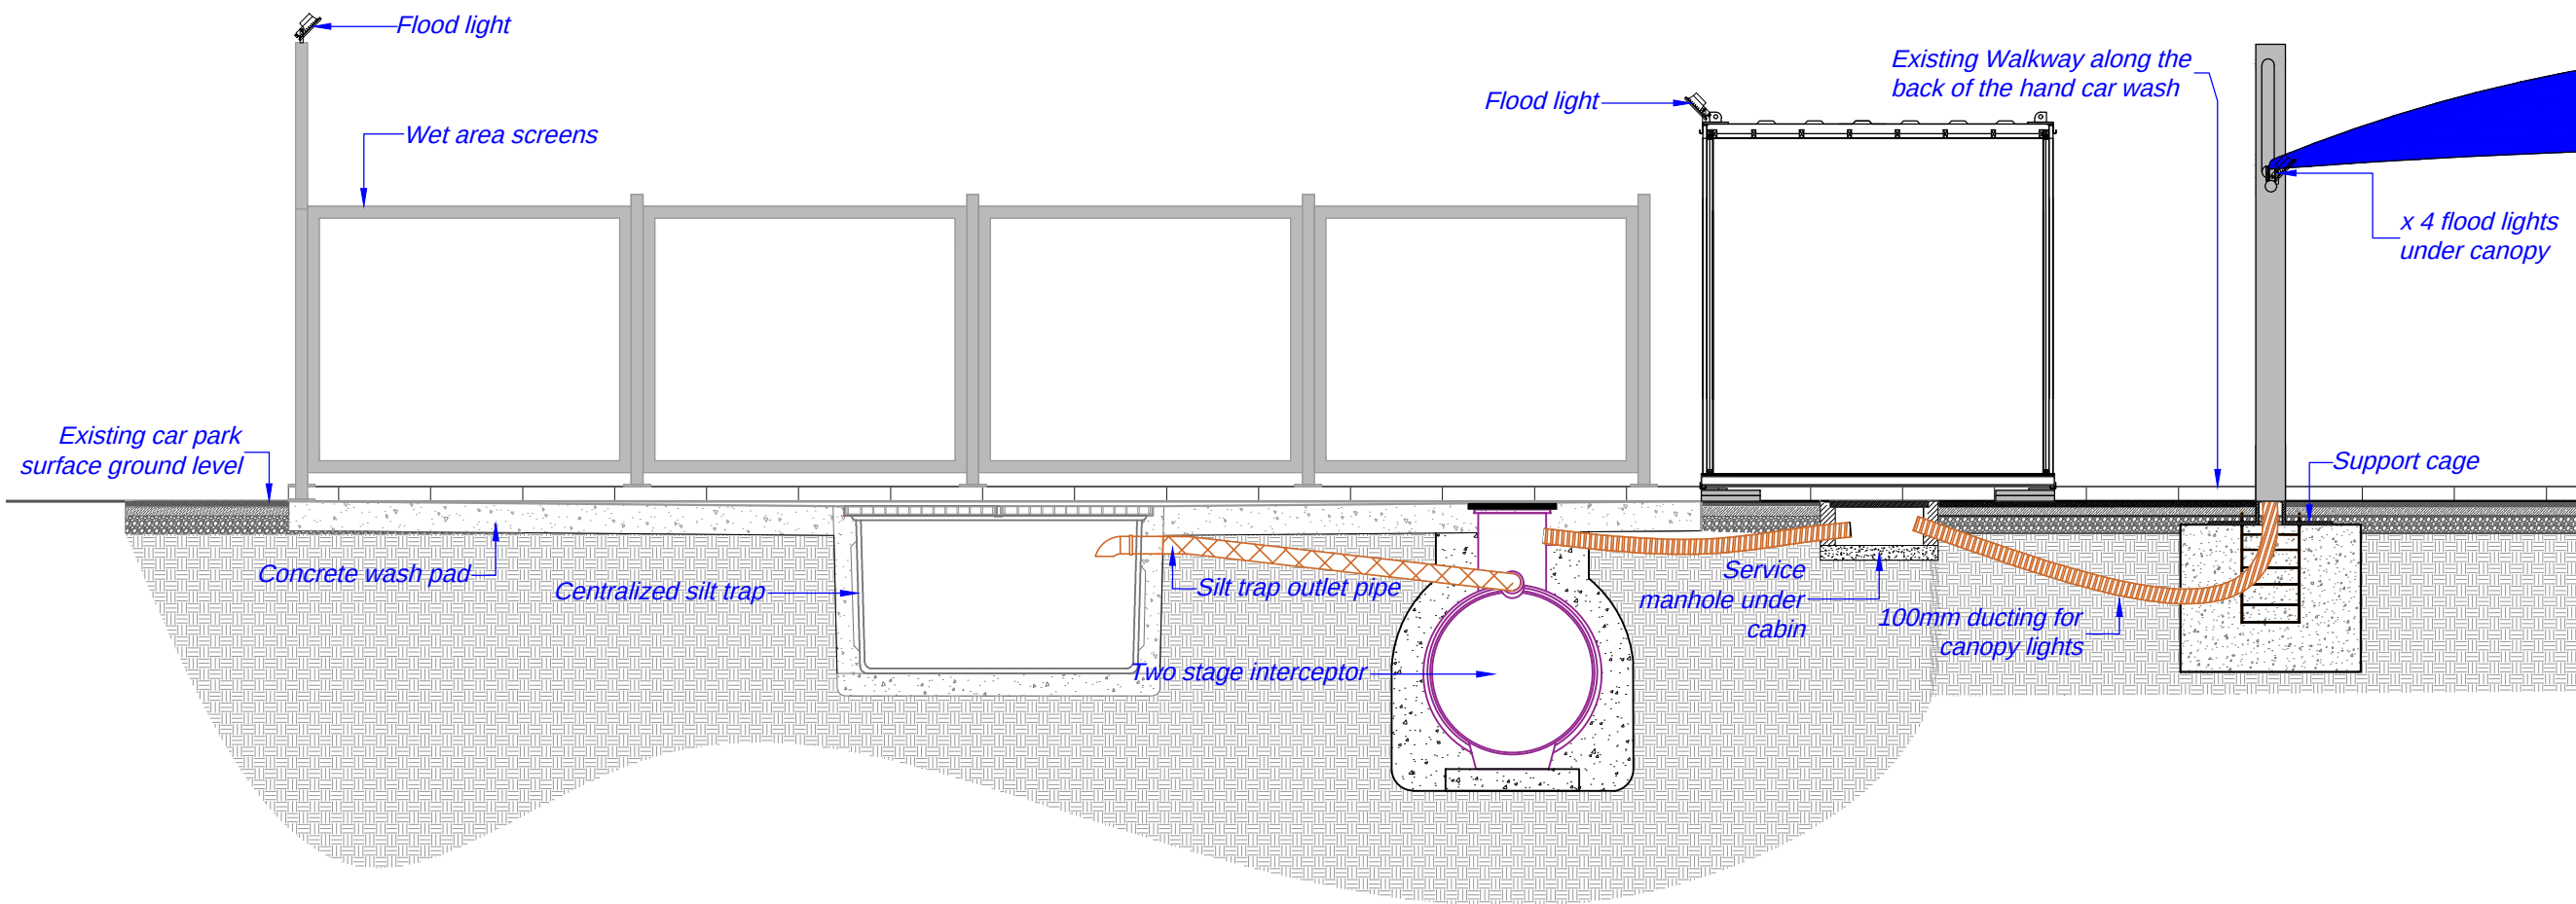

SECTION A3-02

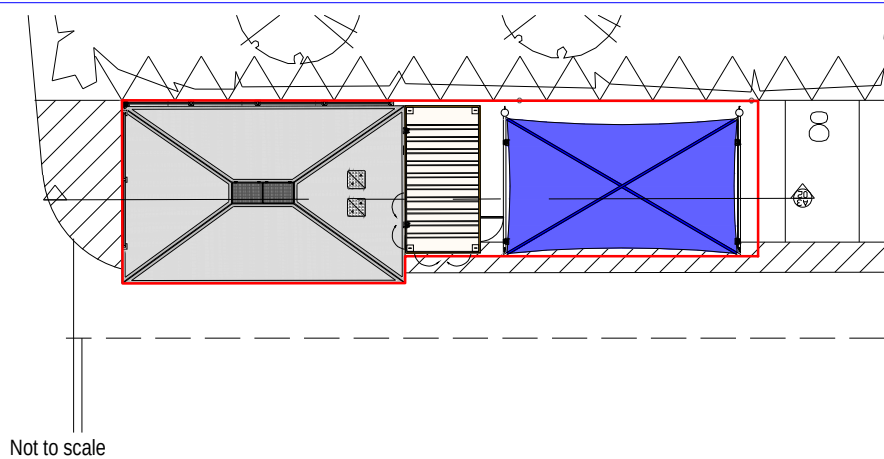

Notes

Drainage

The hand car wash drainage system will consist of a silt trap and 2 chamber interceptor

The silt trap will be positioned centrally in the concrete wash pad. The concrete wash pad shall have a slight gradient to direct car wash effluent towards to silt trap.

Silt trap will collect solids from the washing process, once done the less contaminated water will flow into the two chamber interceptor.

Further filtering of effluent occurs in the interceptor. Once done the uncontaminated water will be pumped to the nearest Tesco foul manhole

All waters that discharge from the cabin will be directed to the wash pad. To flow through the hand car wash drainage system.

Rev	Amendment	Date	By

Status
PLANNING
Waves Consultancy Ltd
Bridge Studios
318-326 Wandsworth Bridge Road
SW6 2TZ
020 8877 3884
www.wavescarwash.co.uk



Project
Tesco Stores Ltd
SOLENT ROAD
HAVANT
HAMPSHIRE
PO9 1TR
England

Drawing Title
Hand Car Wash Sections

Scale
1:50 @ A3

Drawn By
AP

Date
30/01/2020

Drawing Number
PO9 1TR-PL-006