



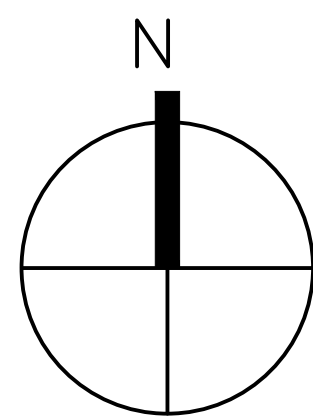

- KEY:
- 3BH3 HOUSE TYPE REFERENCE
 - 139 PLOT NUMBER
 - P122 ASSIGNED PARKING SPACE NUMBERS
 - UNASSIGNED/VISITOR PARKING
 - EXISTING TREE CANOPY
 - INDICATIVE NEW TREE
 - INDICATIVE NEW PLANTING
 - 1200mm METAL RAILINGS - TO PATIOS
 - 600mm TIMBER KNEE RAIL
 - 1800mm HIGH TIMBER FENCE
 - 1800mm HIGH BRICK WALL
 - 600mm HIGH BRICK WALL + 1200mm RAILINGS
 - BRICK RETAINING WALL WITH PIERS
 - BOLLARDS - FOLDING FOR EMERGENCY / SERVICE ACCESS
 - DOOR LOCATION
 - GARDEN GATE
 - GARDEN SHED / CYCLE STORE
 - REFUSE & RECYCLING BINS
 - BIN COLLECTION POINTS
 - SITE BOUNDARY
 - NEW APPLICATION BOUNDARY
 - RESIDENTIAL PHASE 1B SITE BOUNDARY

© The drawings of this site, which are subject to the provisions of the Copyright, Designs and Patents Act 1988, are the property of Carlton Design Partnership Ltd. No part of this drawing may be reproduced in any form or by any means, electronic or mechanical, including photocopying, recording, or by any information storage and retrieval system, without the prior written permission of Carlton Design Partnership Ltd. The drawings are for the use of the client only and are not to be used for any other purpose. The drawings are not to be used for any other purpose. The drawings are not to be used for any other purpose.			
Rev	Date	Drawn	Checked
6	03.04.20	CB	
AMENDED APPLICATION BOUNDARY ADDED			

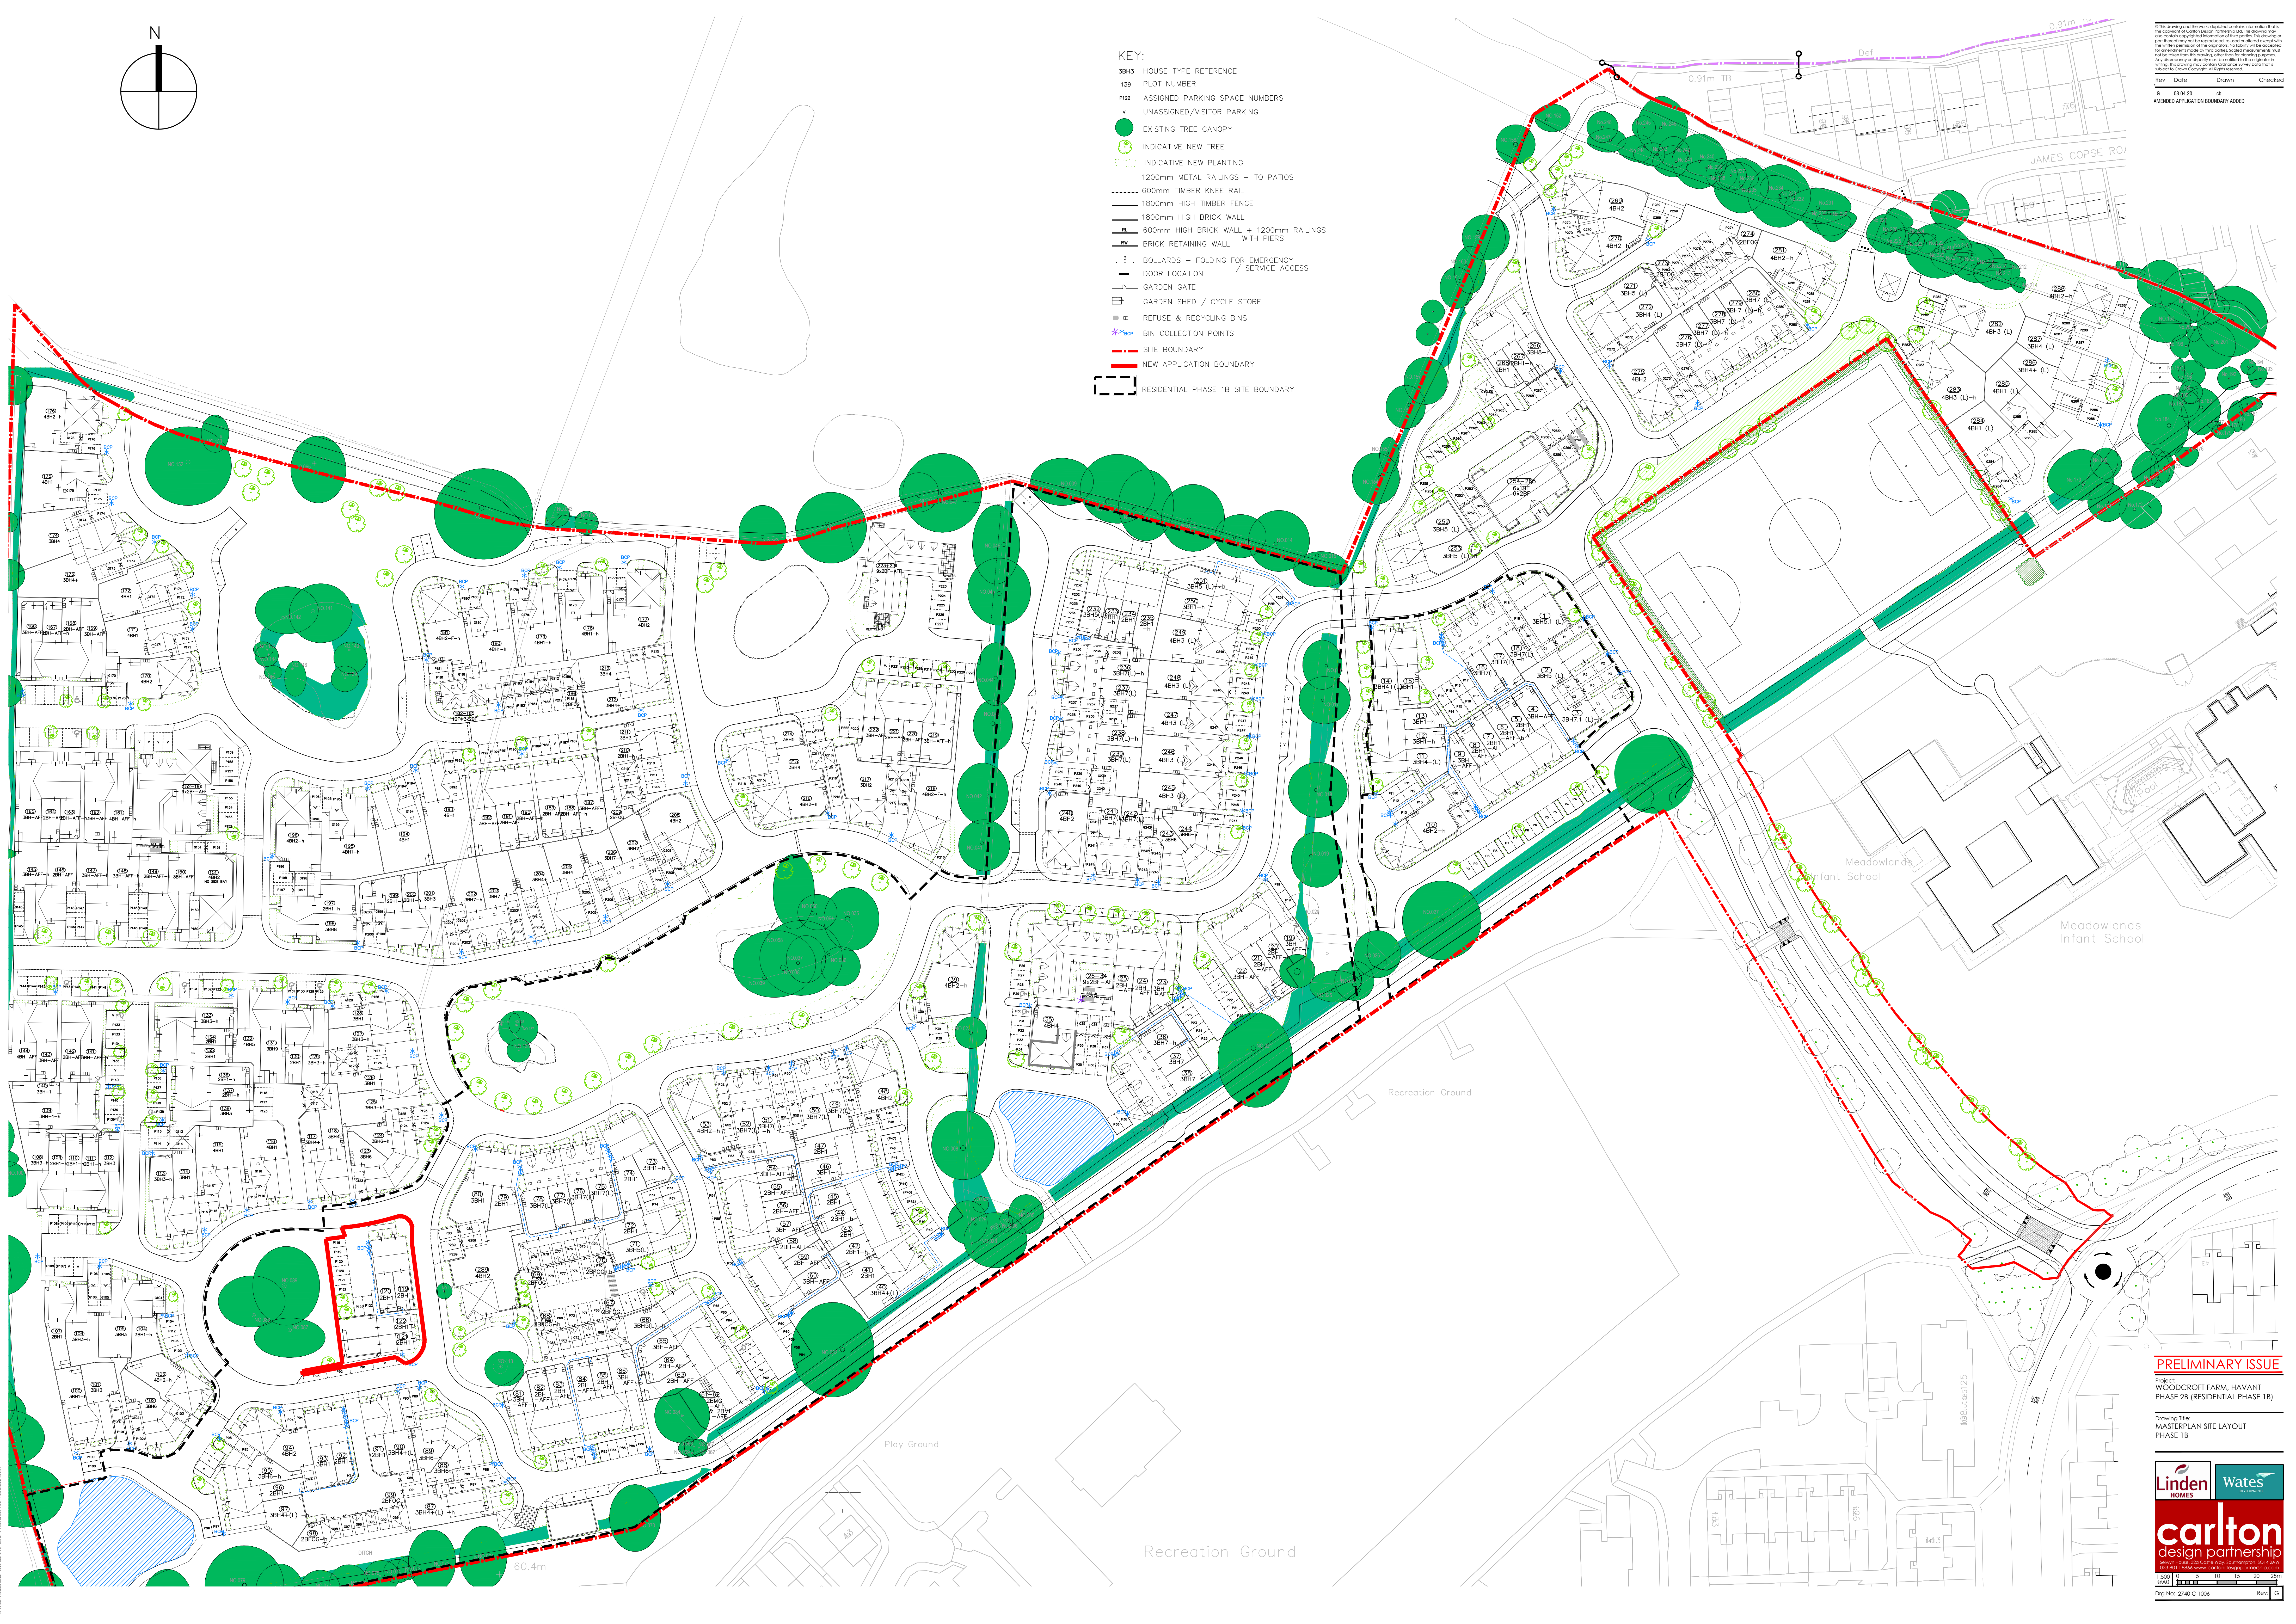

PRELIMINARY ISSUE
Project:
WOODCROFT FARM, HAVANT
PHASE 2B (RESIDENTIAL PHASE 1B)

Drawing title:
MASTERPLAN SITE LAYOUT
PHASE 1B