




NOTES :

ALL ELEVATIONS RELATIVE TO O.S. DATUM FROM GPS SURVEY AND ORIENTED TO OS NATIONAL GRID. WHILE ALL POSSIBLE EFFORT HAS BEEN MADE TO PREPARE SERVICES, THE DRAWING IS NOT TO BE USED FOR CONSTRUCTION WITHOUT THE TIME OF SURVEY. TO DETAIL COVERED BY THE DRAWING AT THE TIME OF SURVEY. TO DETAIL COVERED BY THE DRAWING AT THE TIME OF SURVEY.


ALL LEVELS AND DIMENSIONS SHOULD BE CHECKED ON SITE PRIOR TO THE COMMENCEMENT OF WORKS. COMPANION P. 175005 01/10/14

ROOFLINE DETAIL IS INDICATIVE ONLY

GPS, LEVELS AND GRID ARE OBTAINED USING INDUSTRY STANDARD GPS SURVEYING AND CORRECTED USING THE TIME OF GPS SURVEY. ALL GPS DETAIL IS THEREFORE RELATIVE TO THE TIME AND DATE OF SURVEY.

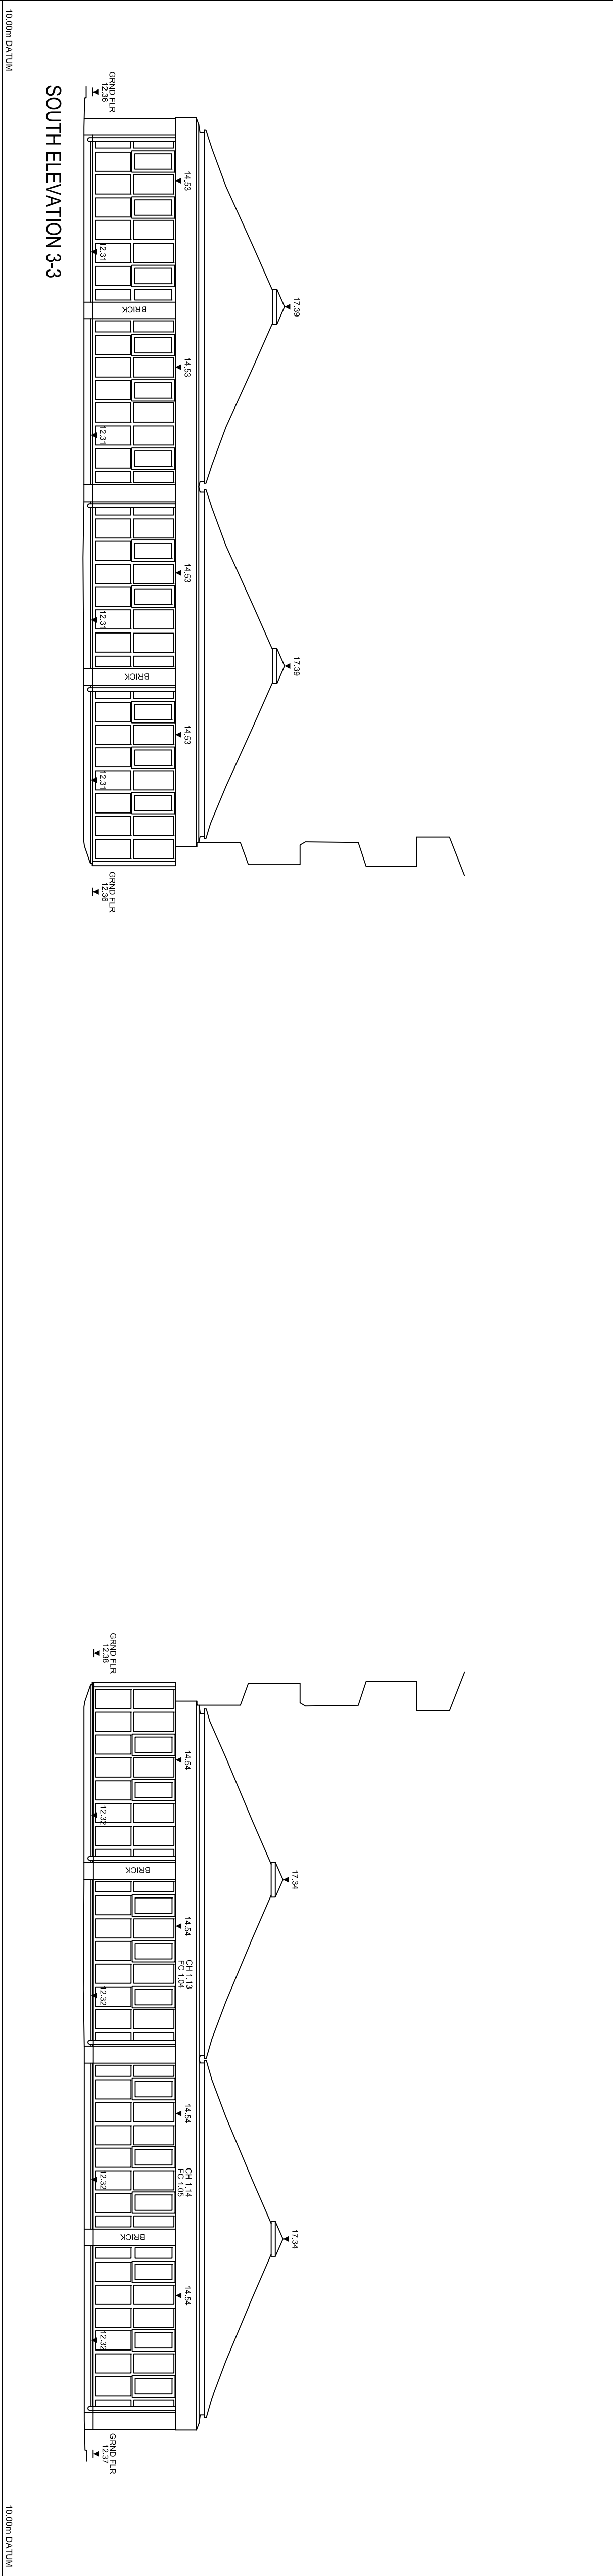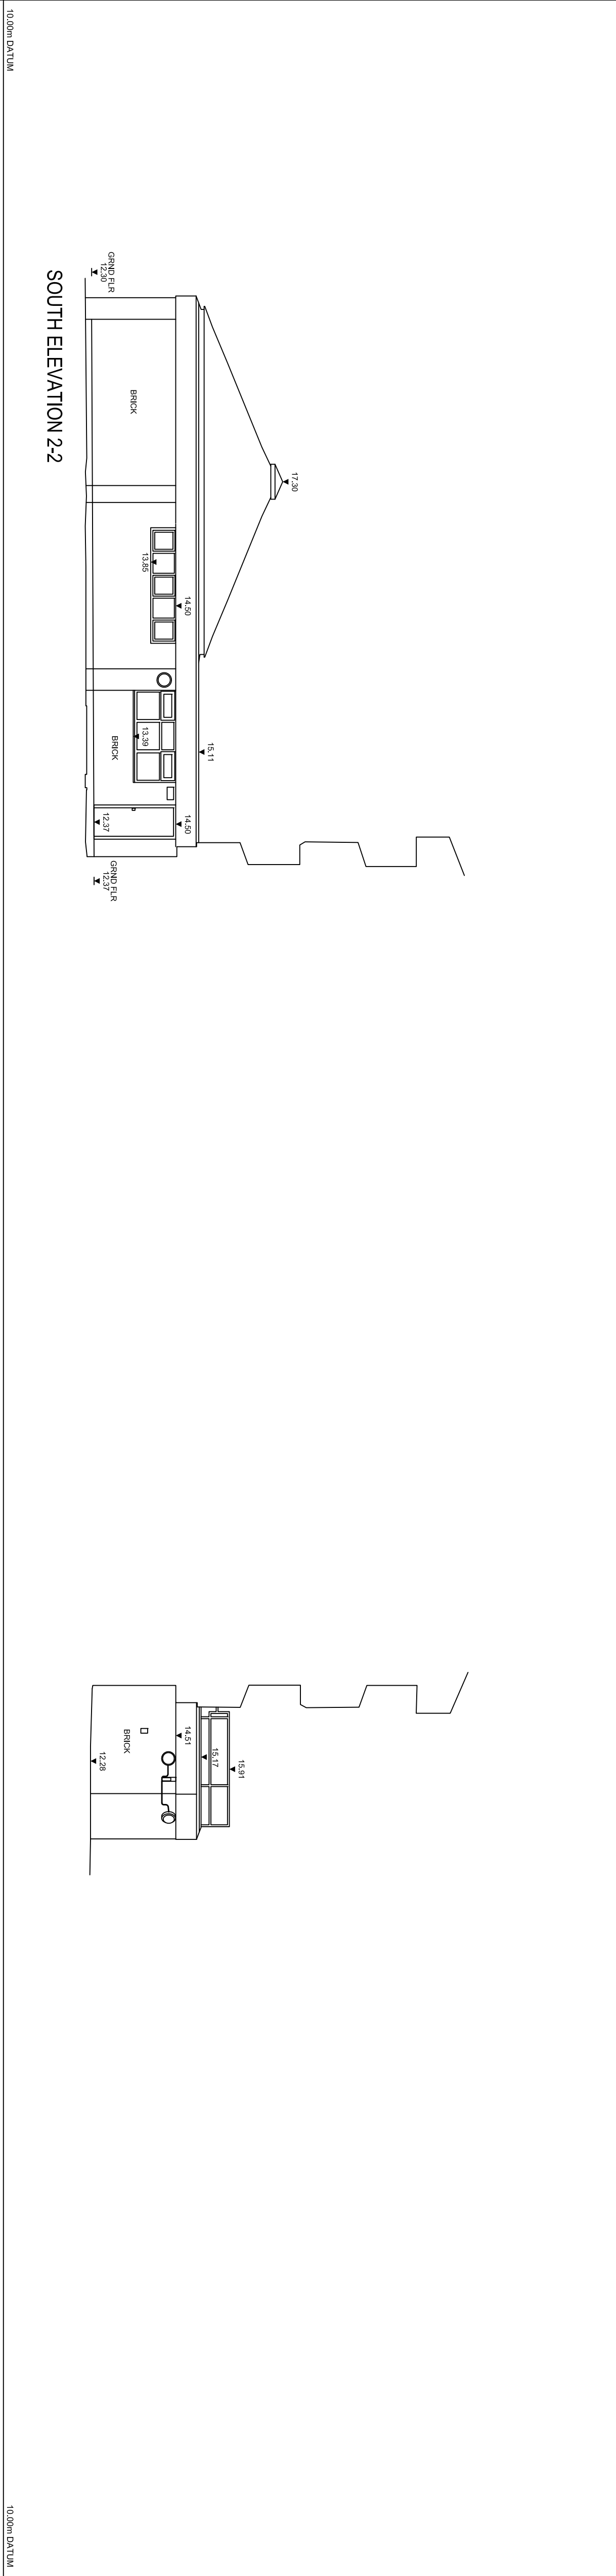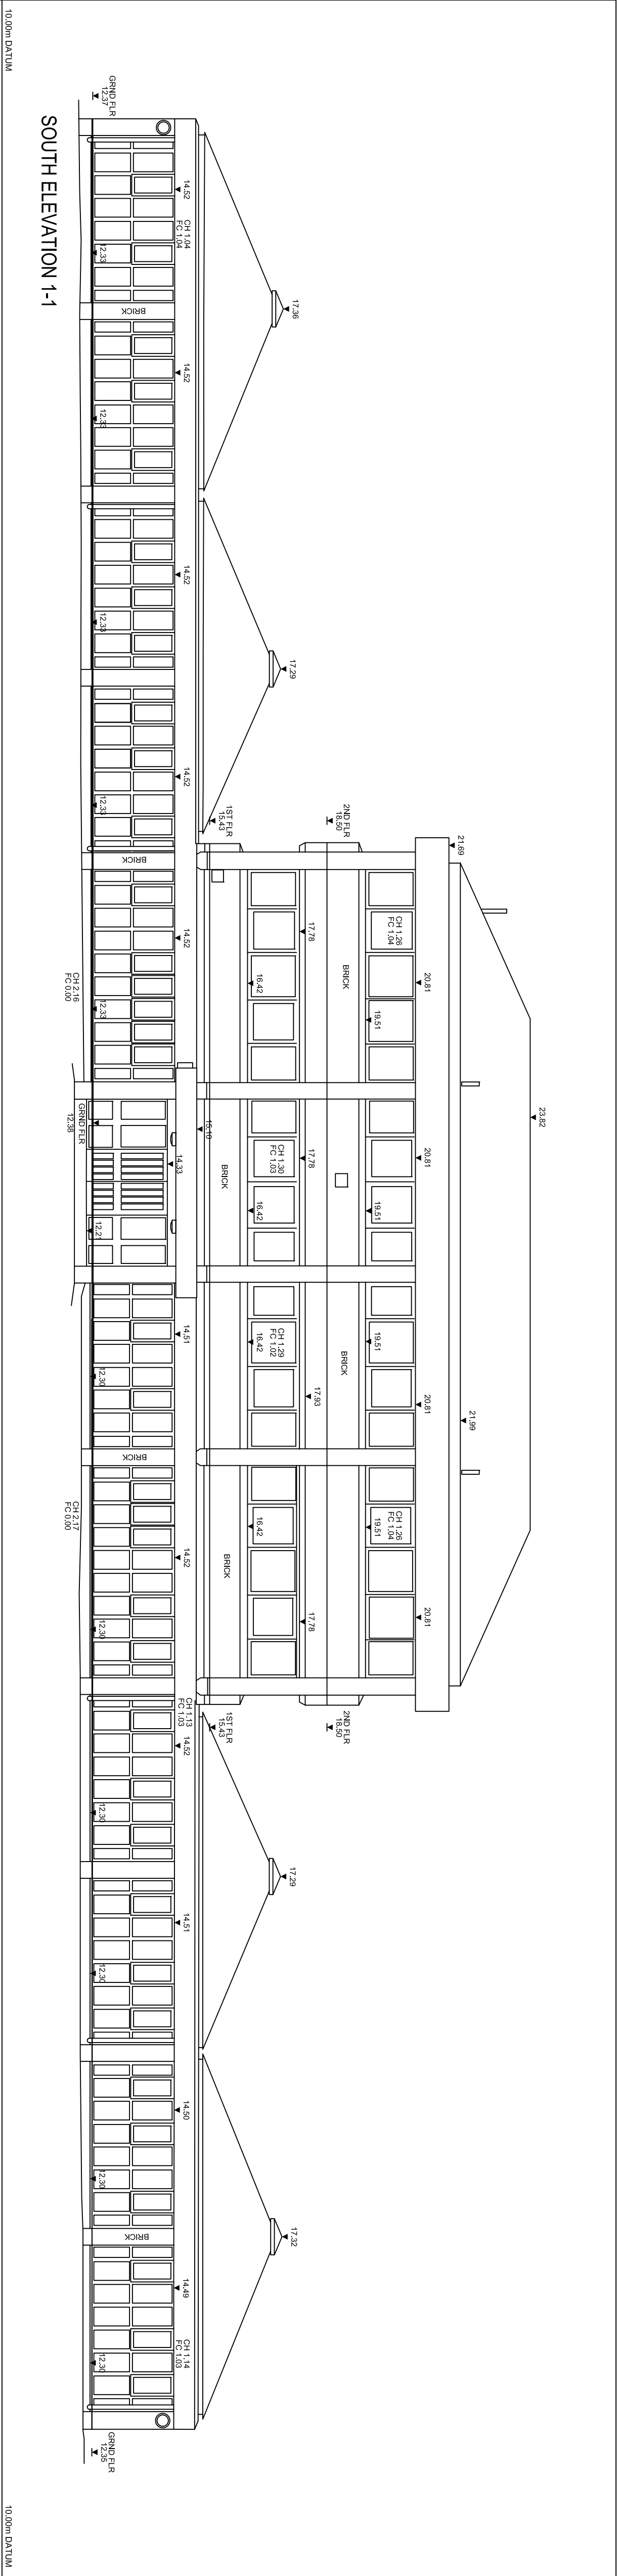

SCALE BAR

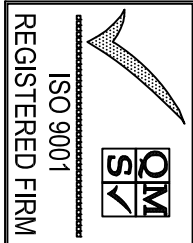

Shaw Colegate
LAND & BUILDING SURVEYORS
4 SOUTH LANE, SOUTHBOURNE, EMSWORTH, PO10 8PP
Tel : (01243) 371472 Email : mail@shawcolegate.com
Web : www.shawcolegate.com

Title : HAVANT HEALTH CENTRE
ELEVATIONS REV_A

Job No. : 11619_ELEVS_1

Original Scale : 1:100

Sheet Size : A1

Surveyed By : PJW Date : NOV 2019

Drawn By : PJW Date : DEC 2019

Client : BAQUS