
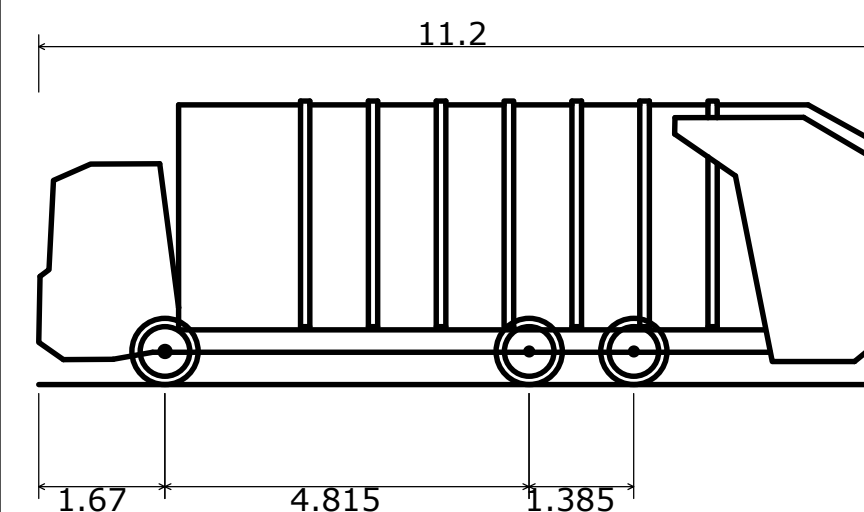
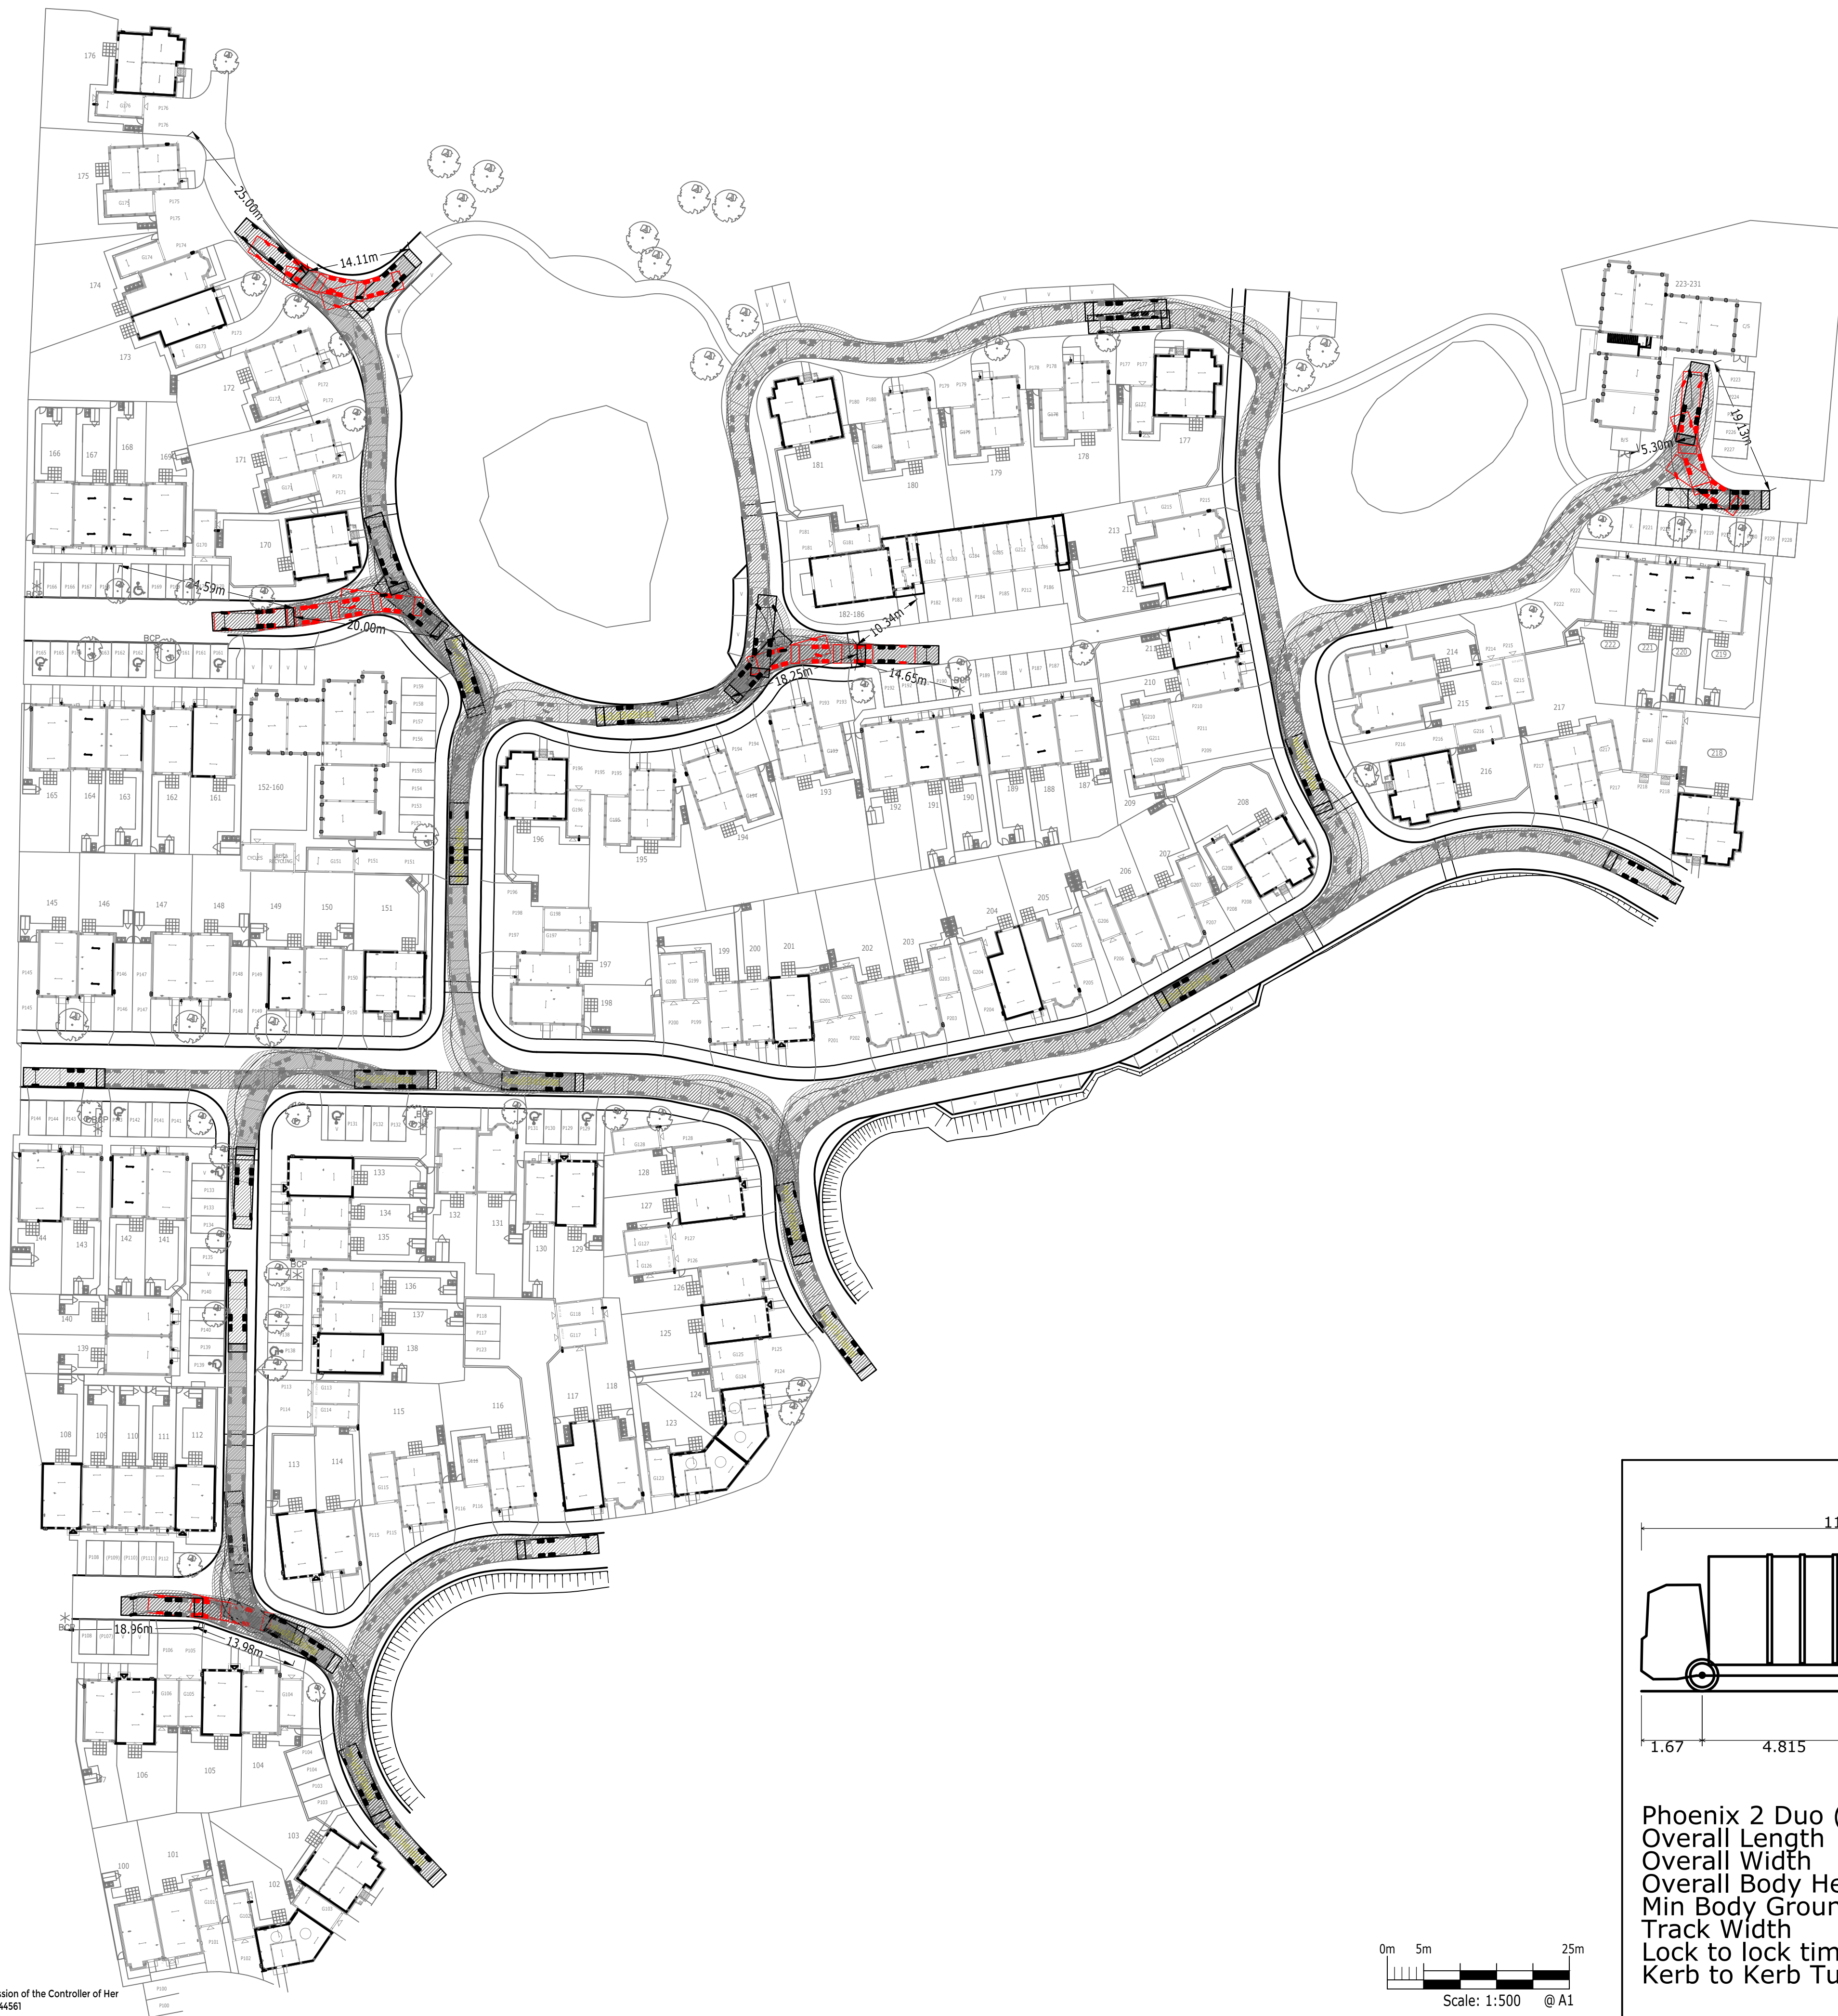


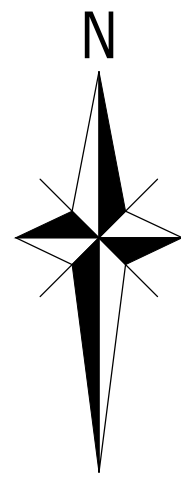

Phoenix 2 Duo (P2-15W with Elite 6x4 chassis)
Overall Length 11.200m
Overall Width 2.530m
Overall Body Height 3.751m
Min Body Ground Clearance 0.304m
Track Width 2.500m
Lock to lock time 4.00s
Kerb to Kerb Turning Radius 9.500m

FOR INFORMATION ONLY

T1	TENDER ISSUE	DAM	DW3D	DM	27.07.20
Rev	Description	Drm	Chk	App	Date
ARDENT CONSULTING ENGINEERS					
Third Floor The Hallmark Building 52-56 Leadenhall Street London EC3M 5JE Tel: 020 7680 4088 Web: www.ardent-ce.co.uk E-mail: enquiries@ardent-ce.co.uk					
worksafe consultant www.smesitd.com SSIP BUREAU VERITAS					
Client LINDEN HOMES					
Project Title: WOODCROFT LANE, LOVEDEAN, PHASE 2					
Drawing Title: HIGHWAYS SWEPT PATH LAYOUT - REFUSE					
A1 Scale	Date	Designed by			
1:500	JUNE 2020	DAM			
Drawn by	Checked by	Approved by			
DAM	DP				
Drawing Number	192931-016				Rev T1