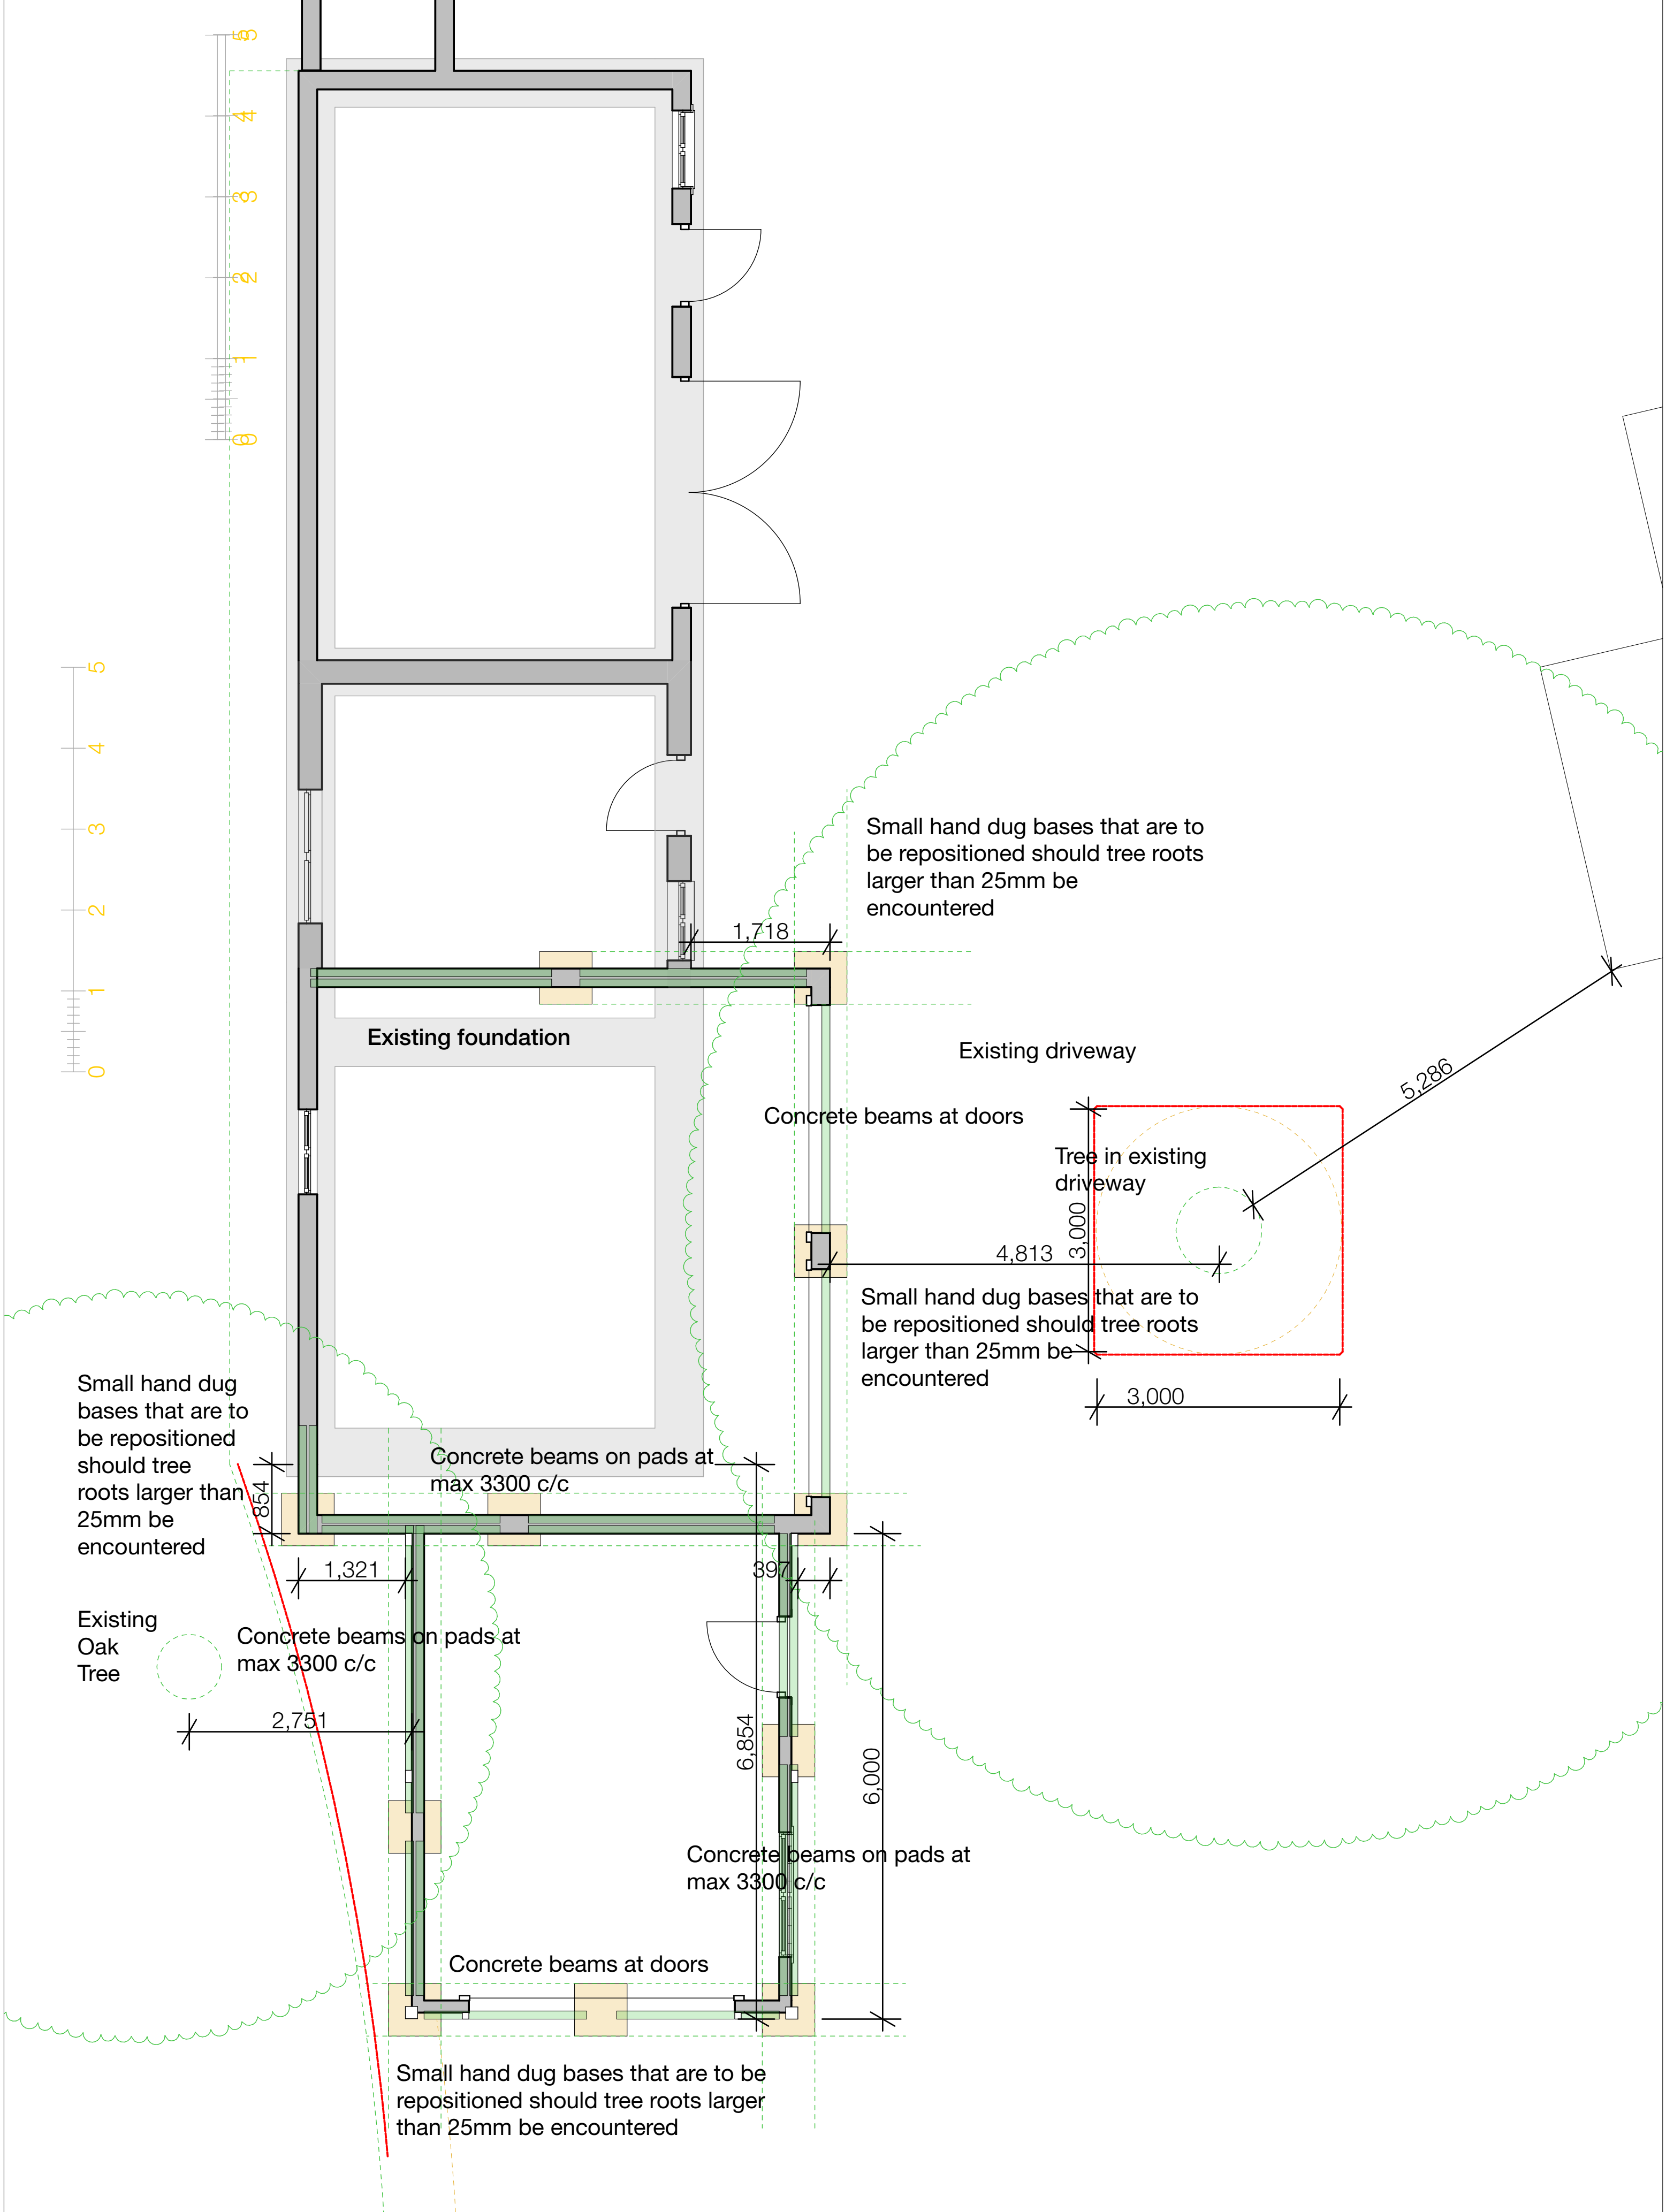


**Downland
Design Ltd.**

Issue Date

Date printed

12/08/2020

For:

Mr Chris Molloy

Proposed Garage Alterations

Salterns House
Hayling
PO11 9PL

Proposed Plans

Scale @ A2
1:50

Drawing:

Proposed GF Structure
A2 50

Drawing Number

project	number	rev
1928 - 02.10		