


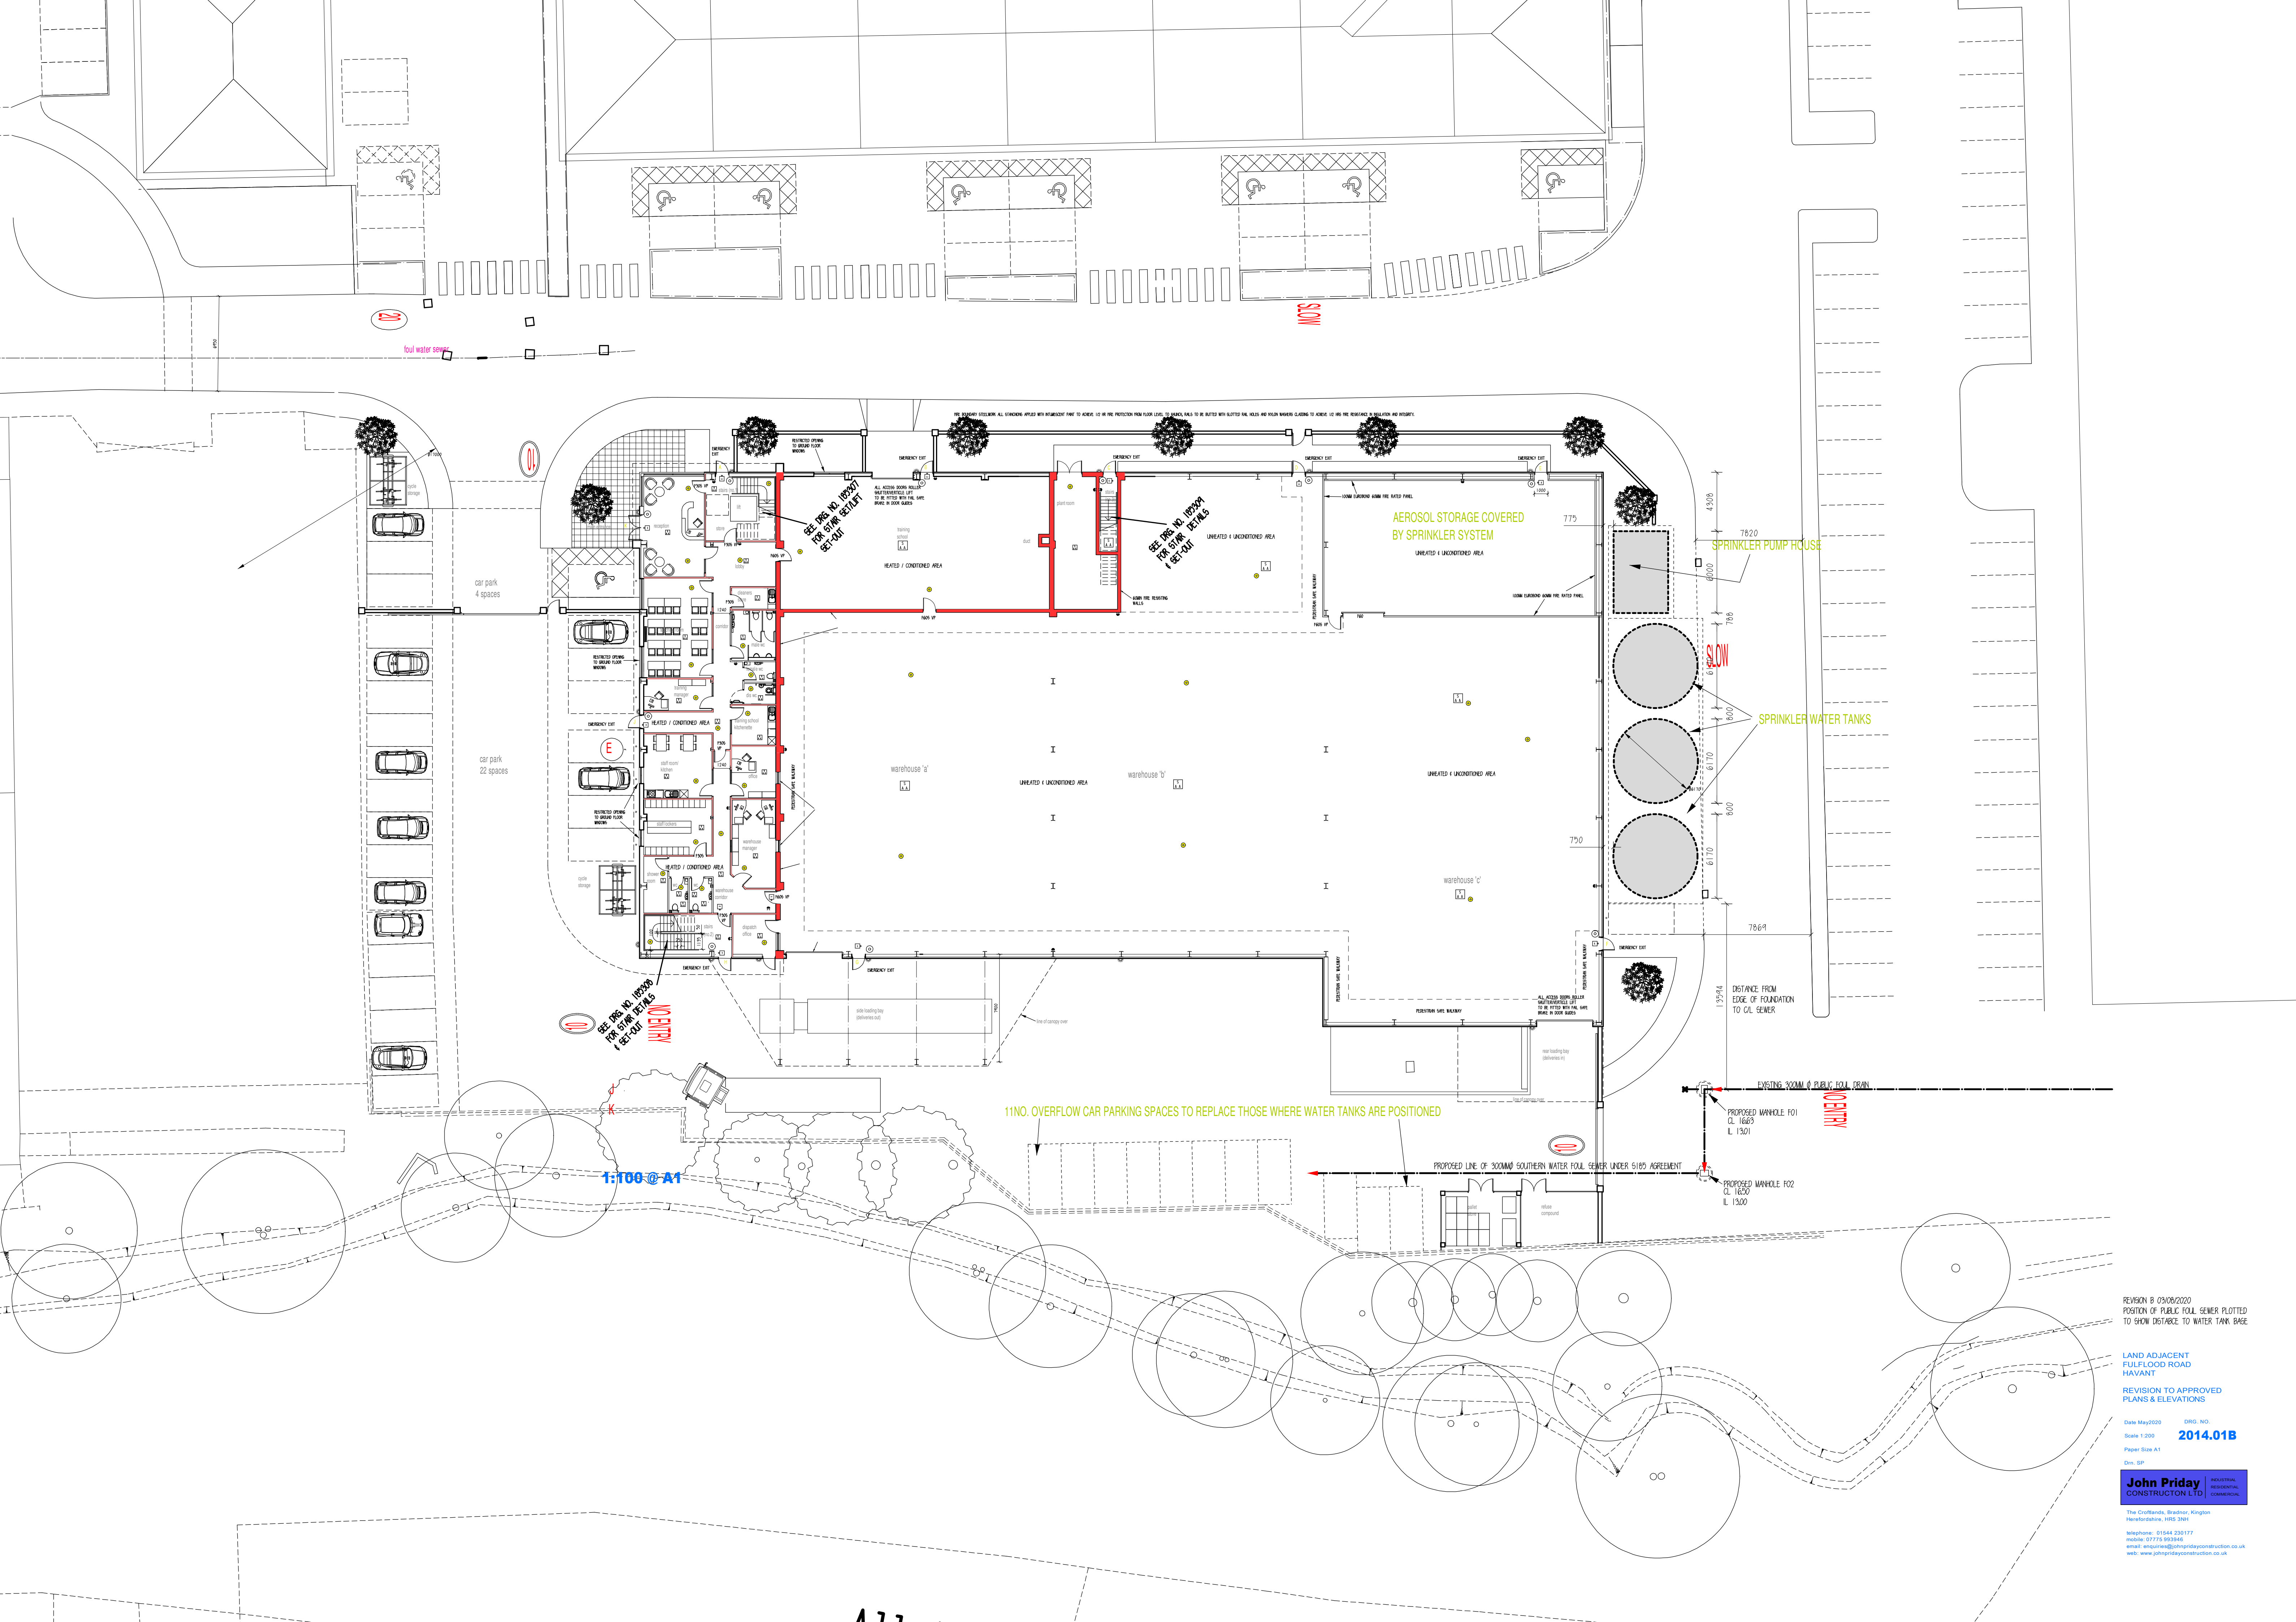

REVISION B 09/08/2020
POSITION OF PUBLIC FOUL SEWER PLOTTED
TO SHOW DISTANCE TO WATER TANK BASE

LAND ADJACENT
FULFLOOD ROAD
HAVANT

REVISION TO APPROVED
PLANS & ELEVATIONS

Date May2020 DRG. NO.
Scale 1:200 **2014.01B**
Paper Size A1
Dwg. SP

John Priday
CONSTRUCTION LTD
Telephone: 01544 230177
mobile: 07775 992848
email: enquiries@johnpridayconstruction.co.uk
web: www.johnpridayconstruction.co.uk