

GENERAL NOTES:
1. THIS DRAWING IS TO BE READ IN CONJUNCTION WITH THE OTHER RELEVANT CONSULTANTS DRAWINGS.
2. ALL FINISHES ARE TO CONFORM TO THE CURRENT BUILDING REGULATIONS.
3. REFER TO A SEPARATE DOCUMENT FOR THE DESIGNERS RISK ASSESSMENT.
4. ALL WORKS OR MATERIALS INDICATED ON THIS DRAWING ARE TO BE TO THE LATEST RELEVANT BRITISH STANDARDS AND CARRIED OUT IN ACCORDANCE WITH THE BRITISH STANDARDS CODES OF PRACTICE OR RECOGNIZED INSTITUTE OR TRADE ASSOCIATION RECOMMENDATIONS AND PUBLICATIONS.

Lead faced GRP dormer



Artificial grey slate roof covering

Reconstituted stone band

Red facing brickwork

Grey facing brickwork

Reconstituted stone band

Revision	Date	Description	Dwn	Chkd
----------	------	-------------	-----	------

PLC

ARCHITECTS

Lansdowne House
25-26 Hampshire Terrace
Portsmouth PO1 2QF
Hampshire England

Tel: (023) 92 755 333

E-Mail: admin@plcarchitects.com

Web: www.plcarchitects.com


Client :

Project :
North Street Arcade
North Street
Havant


Drawing Title :
Material Detail Sheet

Drawn By	Date	Checked By	Date	Approved By	Date
JCB	Jun '20				
Drawing No.	Revision:	Scale:			
16 - 2199 - 157	P2	NTS			

PLC ARCHITECTS © COPYRIGHT RESERVED 2013
NOT TO BE SCALED. DIMENSIONS TO BE CHECKED ON SITE
SCALING ONLY FOR LOCAL AUTHORITY PURPOSES

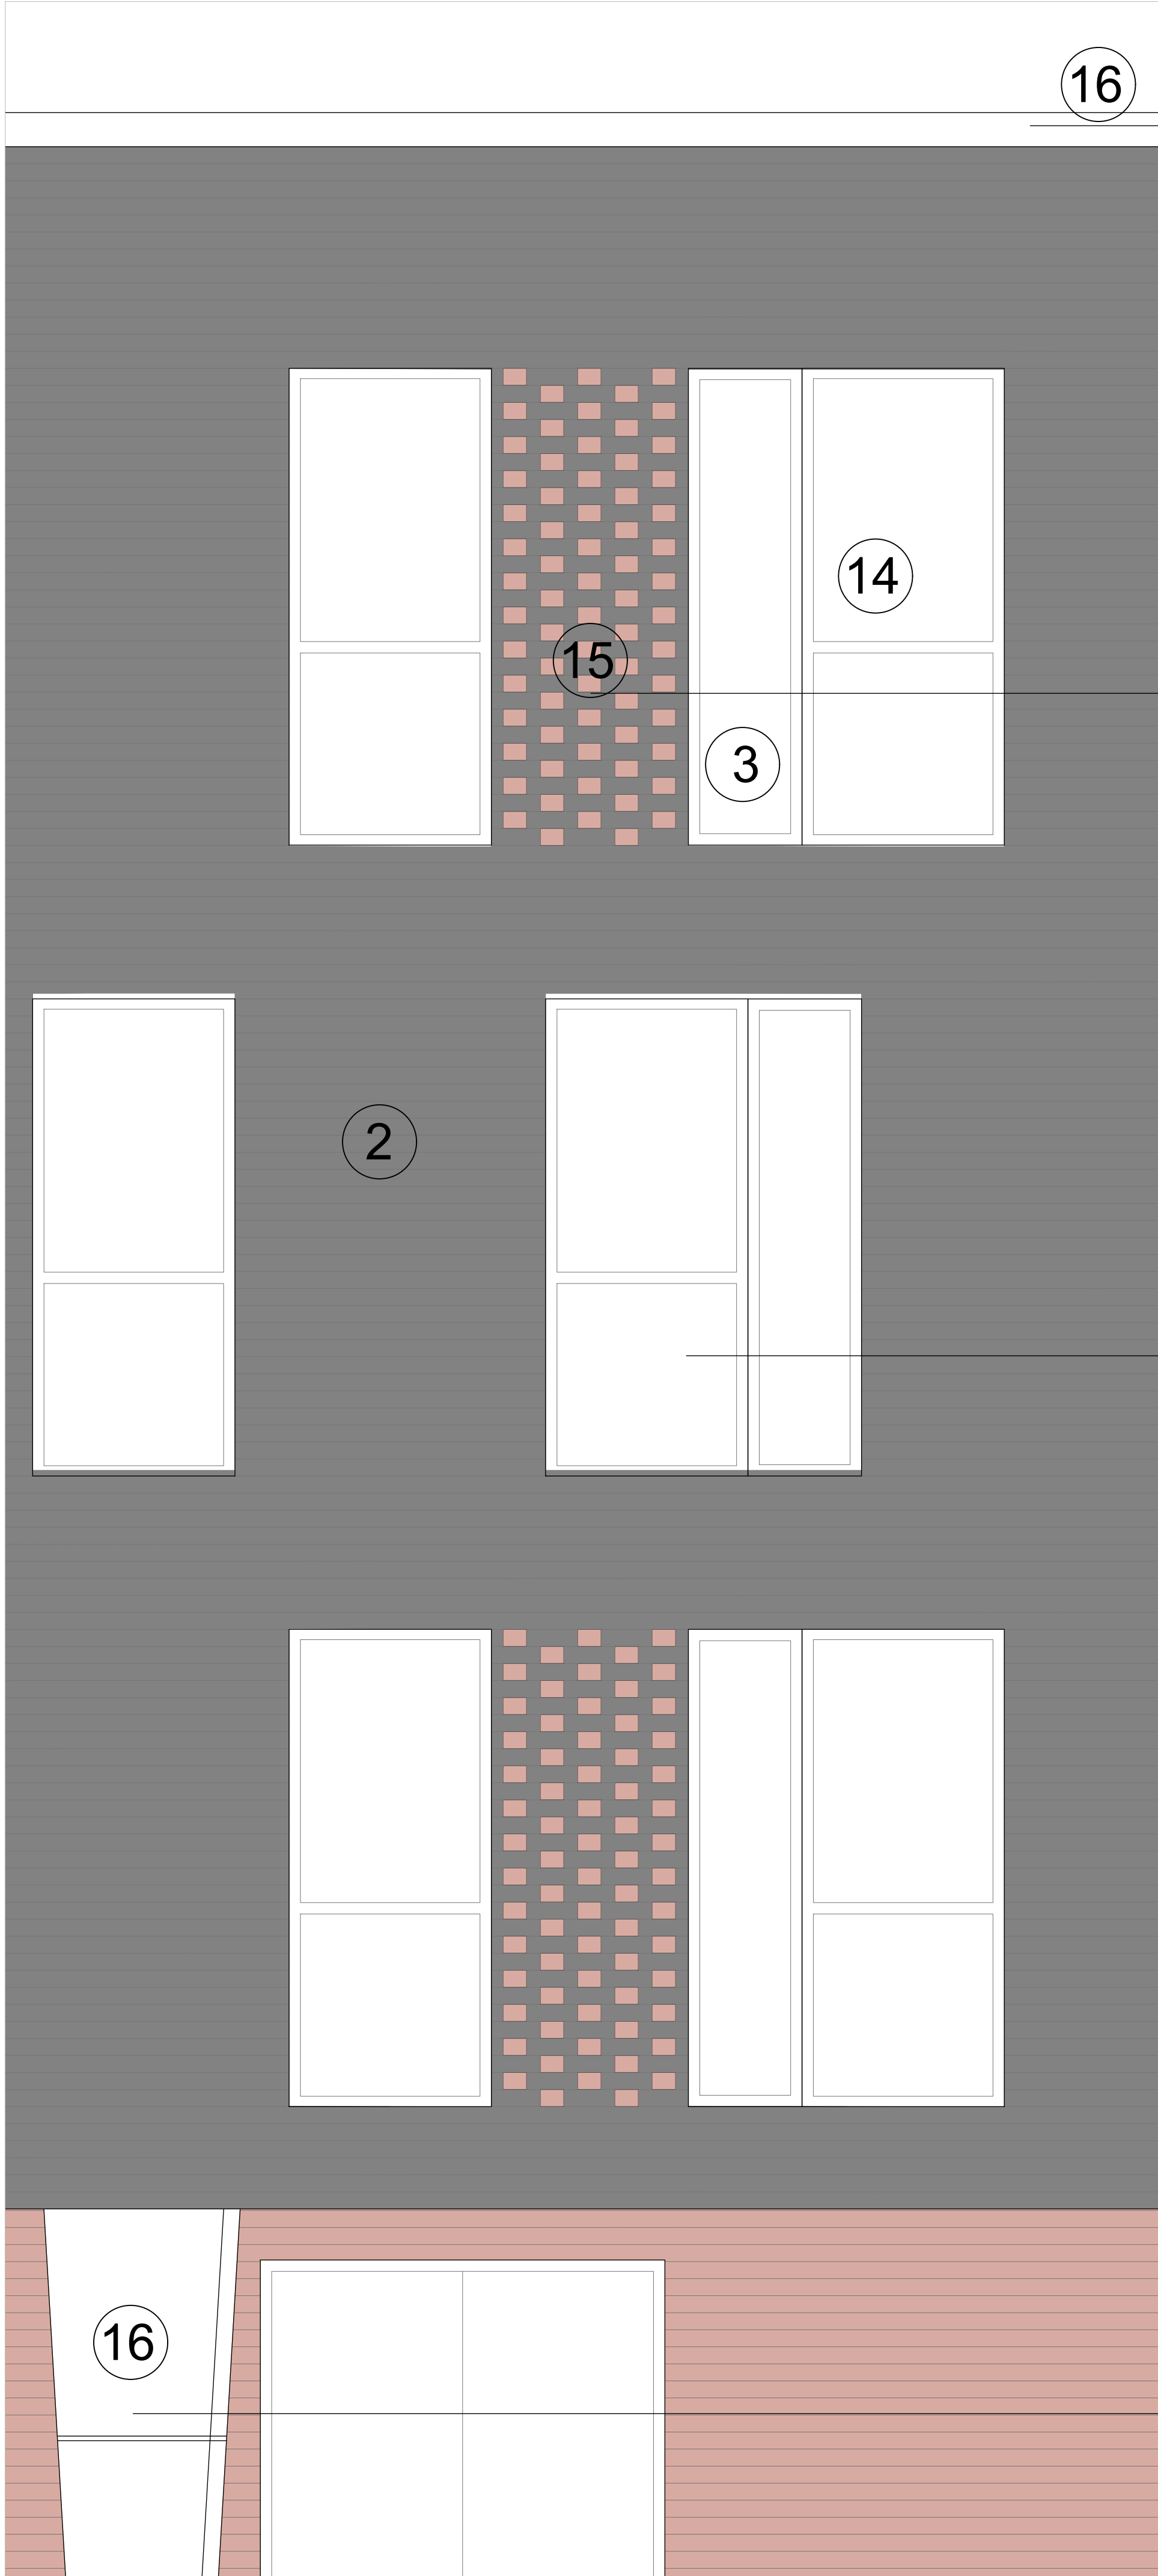

Aluminium Coping Detail

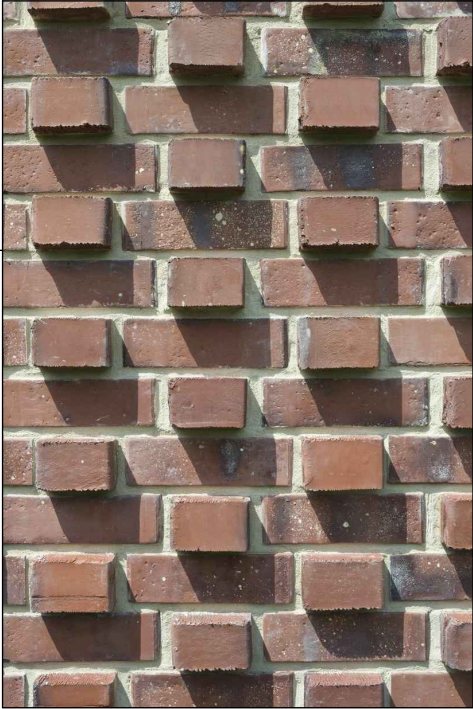

Flemish bond brick detailing




Grey aluminium windows with increased reveal detail



Grey aluminium entrance canopy

Grey aluminium cladding detail to column

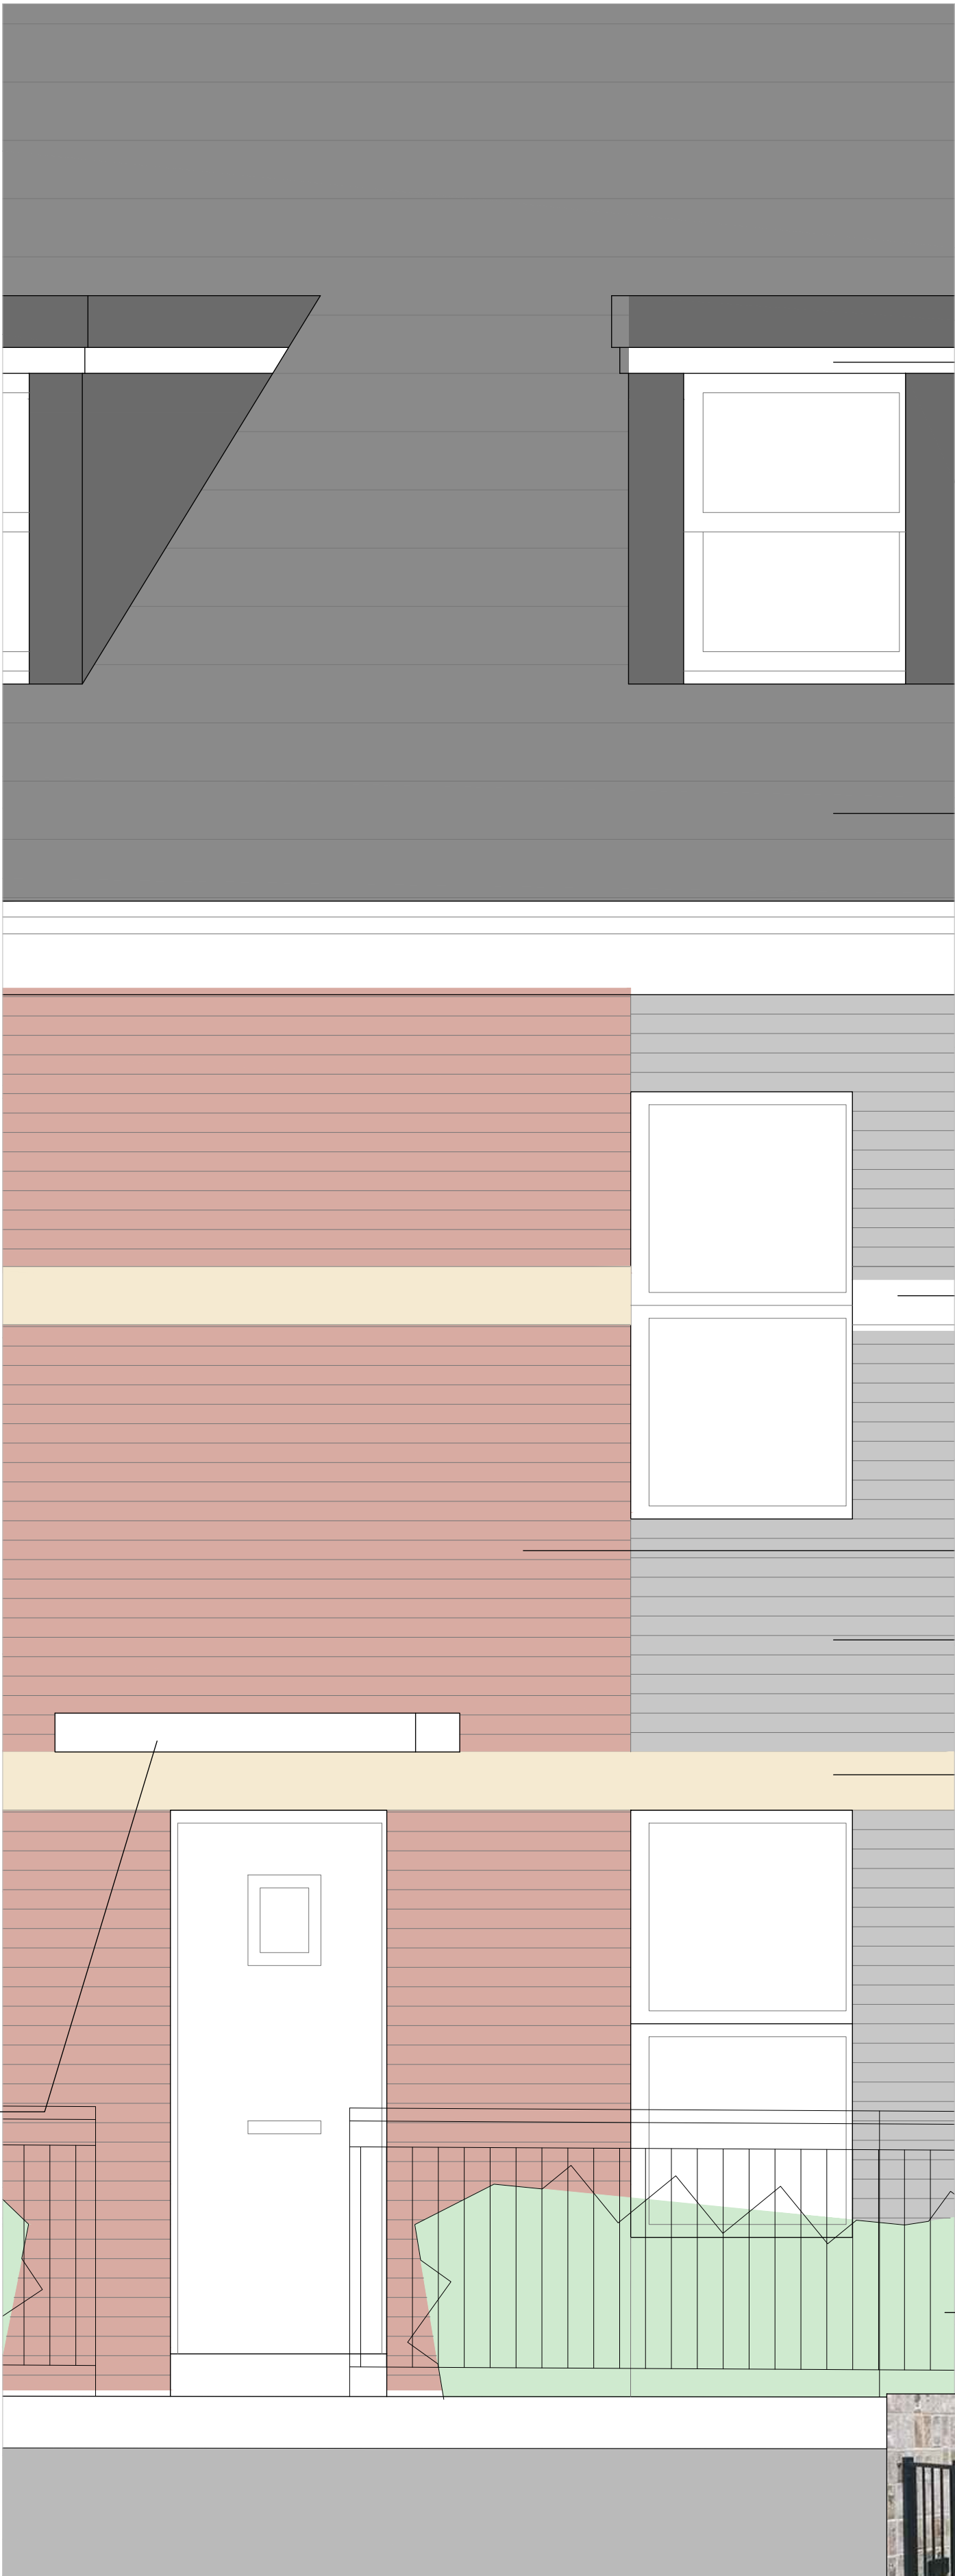

Black metal railings