


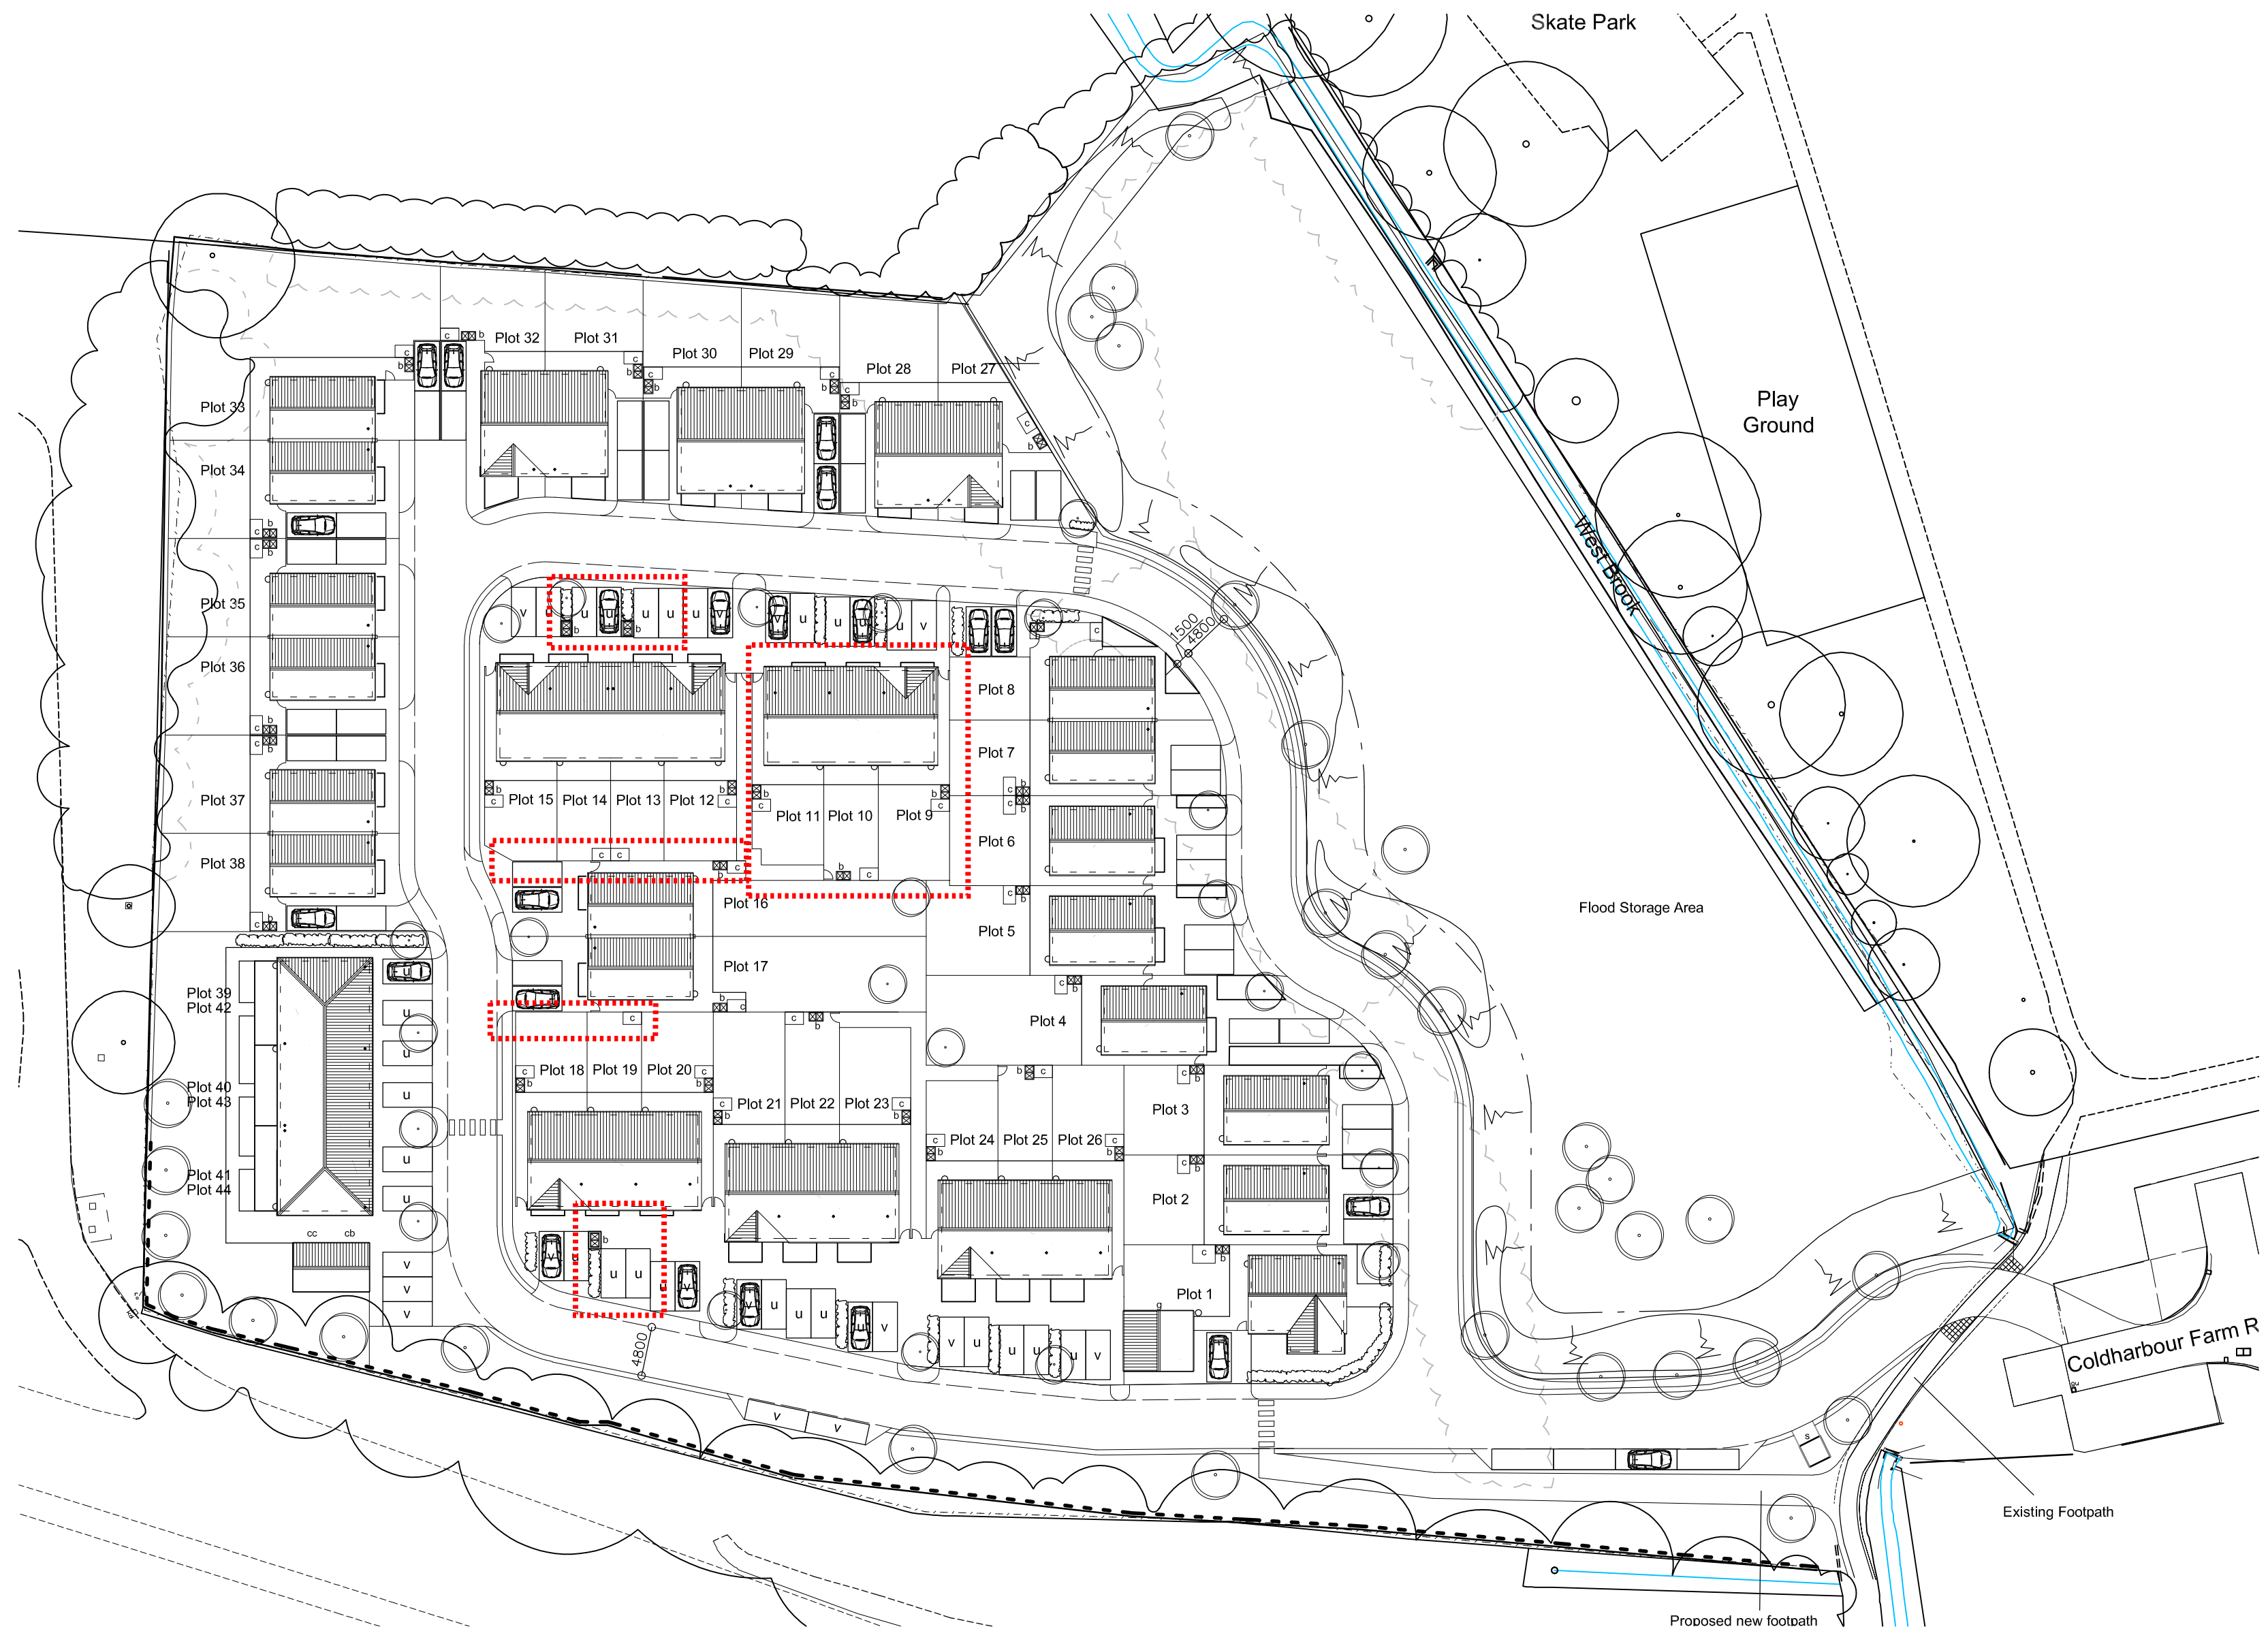

rhp

R H Partnership Architects
P0768-RHP-00-ZZ-PL-A-0011-P1
Rear Garden Sizes
Scale = 1:500 @ A2
05/03/2020