



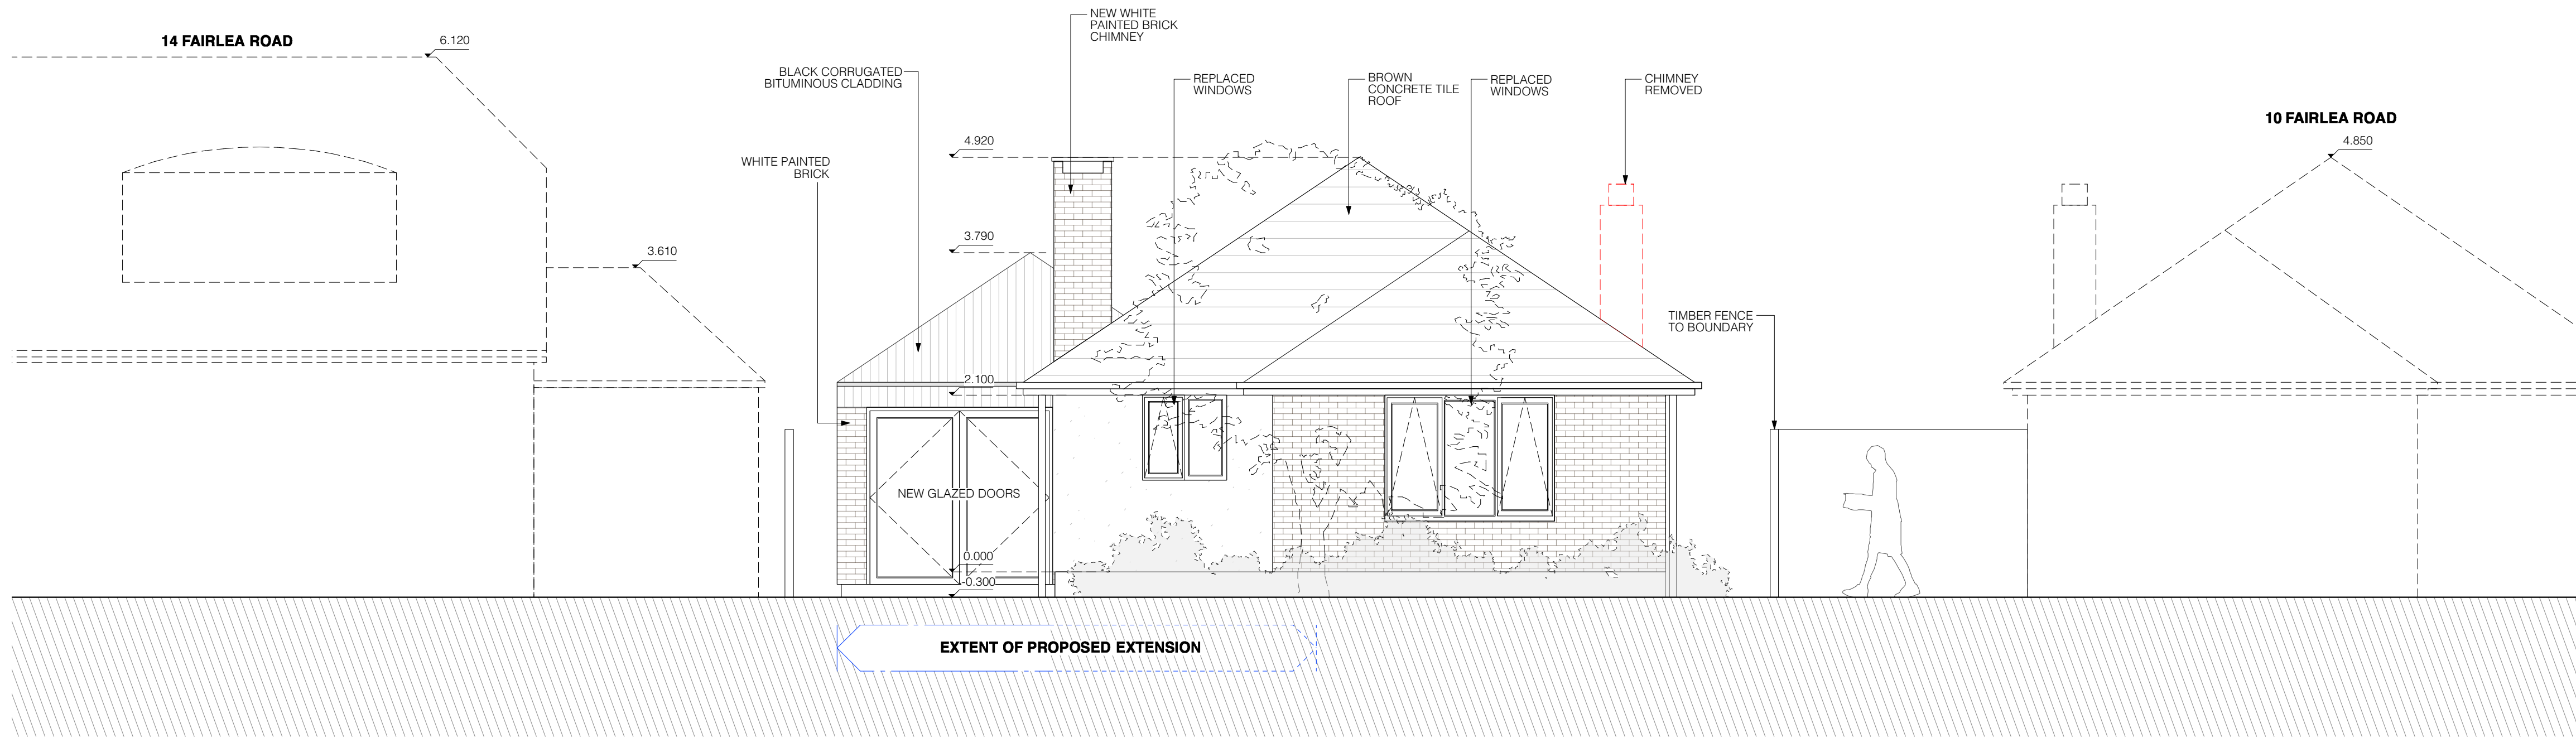

01 PROPOSED SOUTHERN ELEVATION 1:50

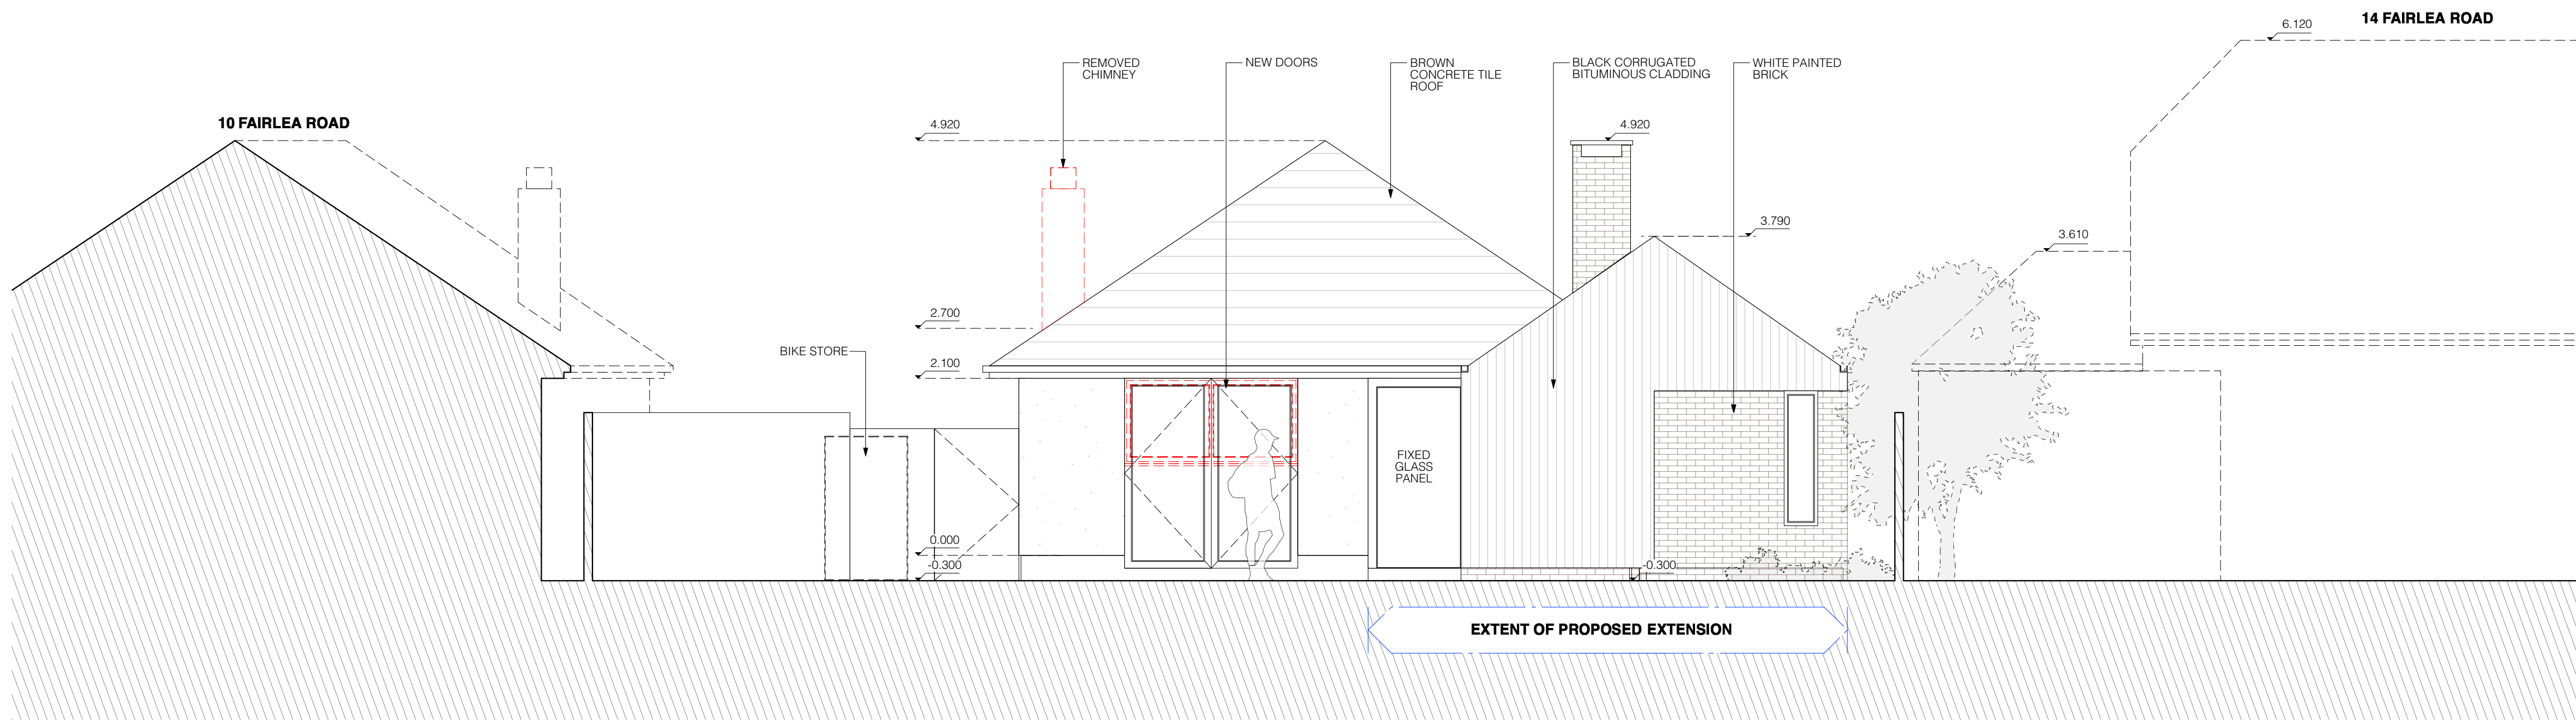

02 PROPOSED NORTHERN ELEVATION 1:50

REVISION					GENERAL NOTES					PROJECT INFORMATION				
A	18.01.26	ISSUED FOR PLANNING	OC	PC	DO NOT SCALE FROM DRAWINGS.					DRAWING TITLE	PROPOSED SOUTHERN + NORTHERN ELEVATIONS			
					ERRORS TO BE REPORTED IMMEDIATELY TO THE ARCHITECT.					DRAWING REF	1630-301			
					TO BE READ IN CONJUNCTION WITH ALL RELEVANT ARCHITECTS' SERVICES AND STRUCTURAL ENGINEERS' DRAWINGS.					STATUS	INFORMATION			
					ALL EXISTING SITE, TREE AND BUILDING INFORMATION HAS BEEN COMPILED FROM DIFFERENT SOURCES.					DRAWN	OC	CHECKED	PC	PROJECT NO. 1630
					ALL DIMENSIONS TO BE CHECKED ON SITE.									

1:50 @ A1
1:100 @ A3

0m1m2m5.0m

PCA

Suite 11
Talbot House
Staple Gardens
Winchester
Hampshire
SO22 8SR
T: 01962 807 077
M: 07637 786 320
W: www.paulcashionarchitects.co.uk

DRAWING TITLE

PROPOSED SOUTHERN + NORTHERN ELEVATIONS

DRAWING REF

1630-301

STATUS

INFORMATION

DRAWN

OC

CHECKED

PC

PROJECT TITLE

FAIRLEA

CLIENT

ROGER TYRELL

DATE OF ORIGIN

NOVEMBER 2016

PROJECT NO.

1630