



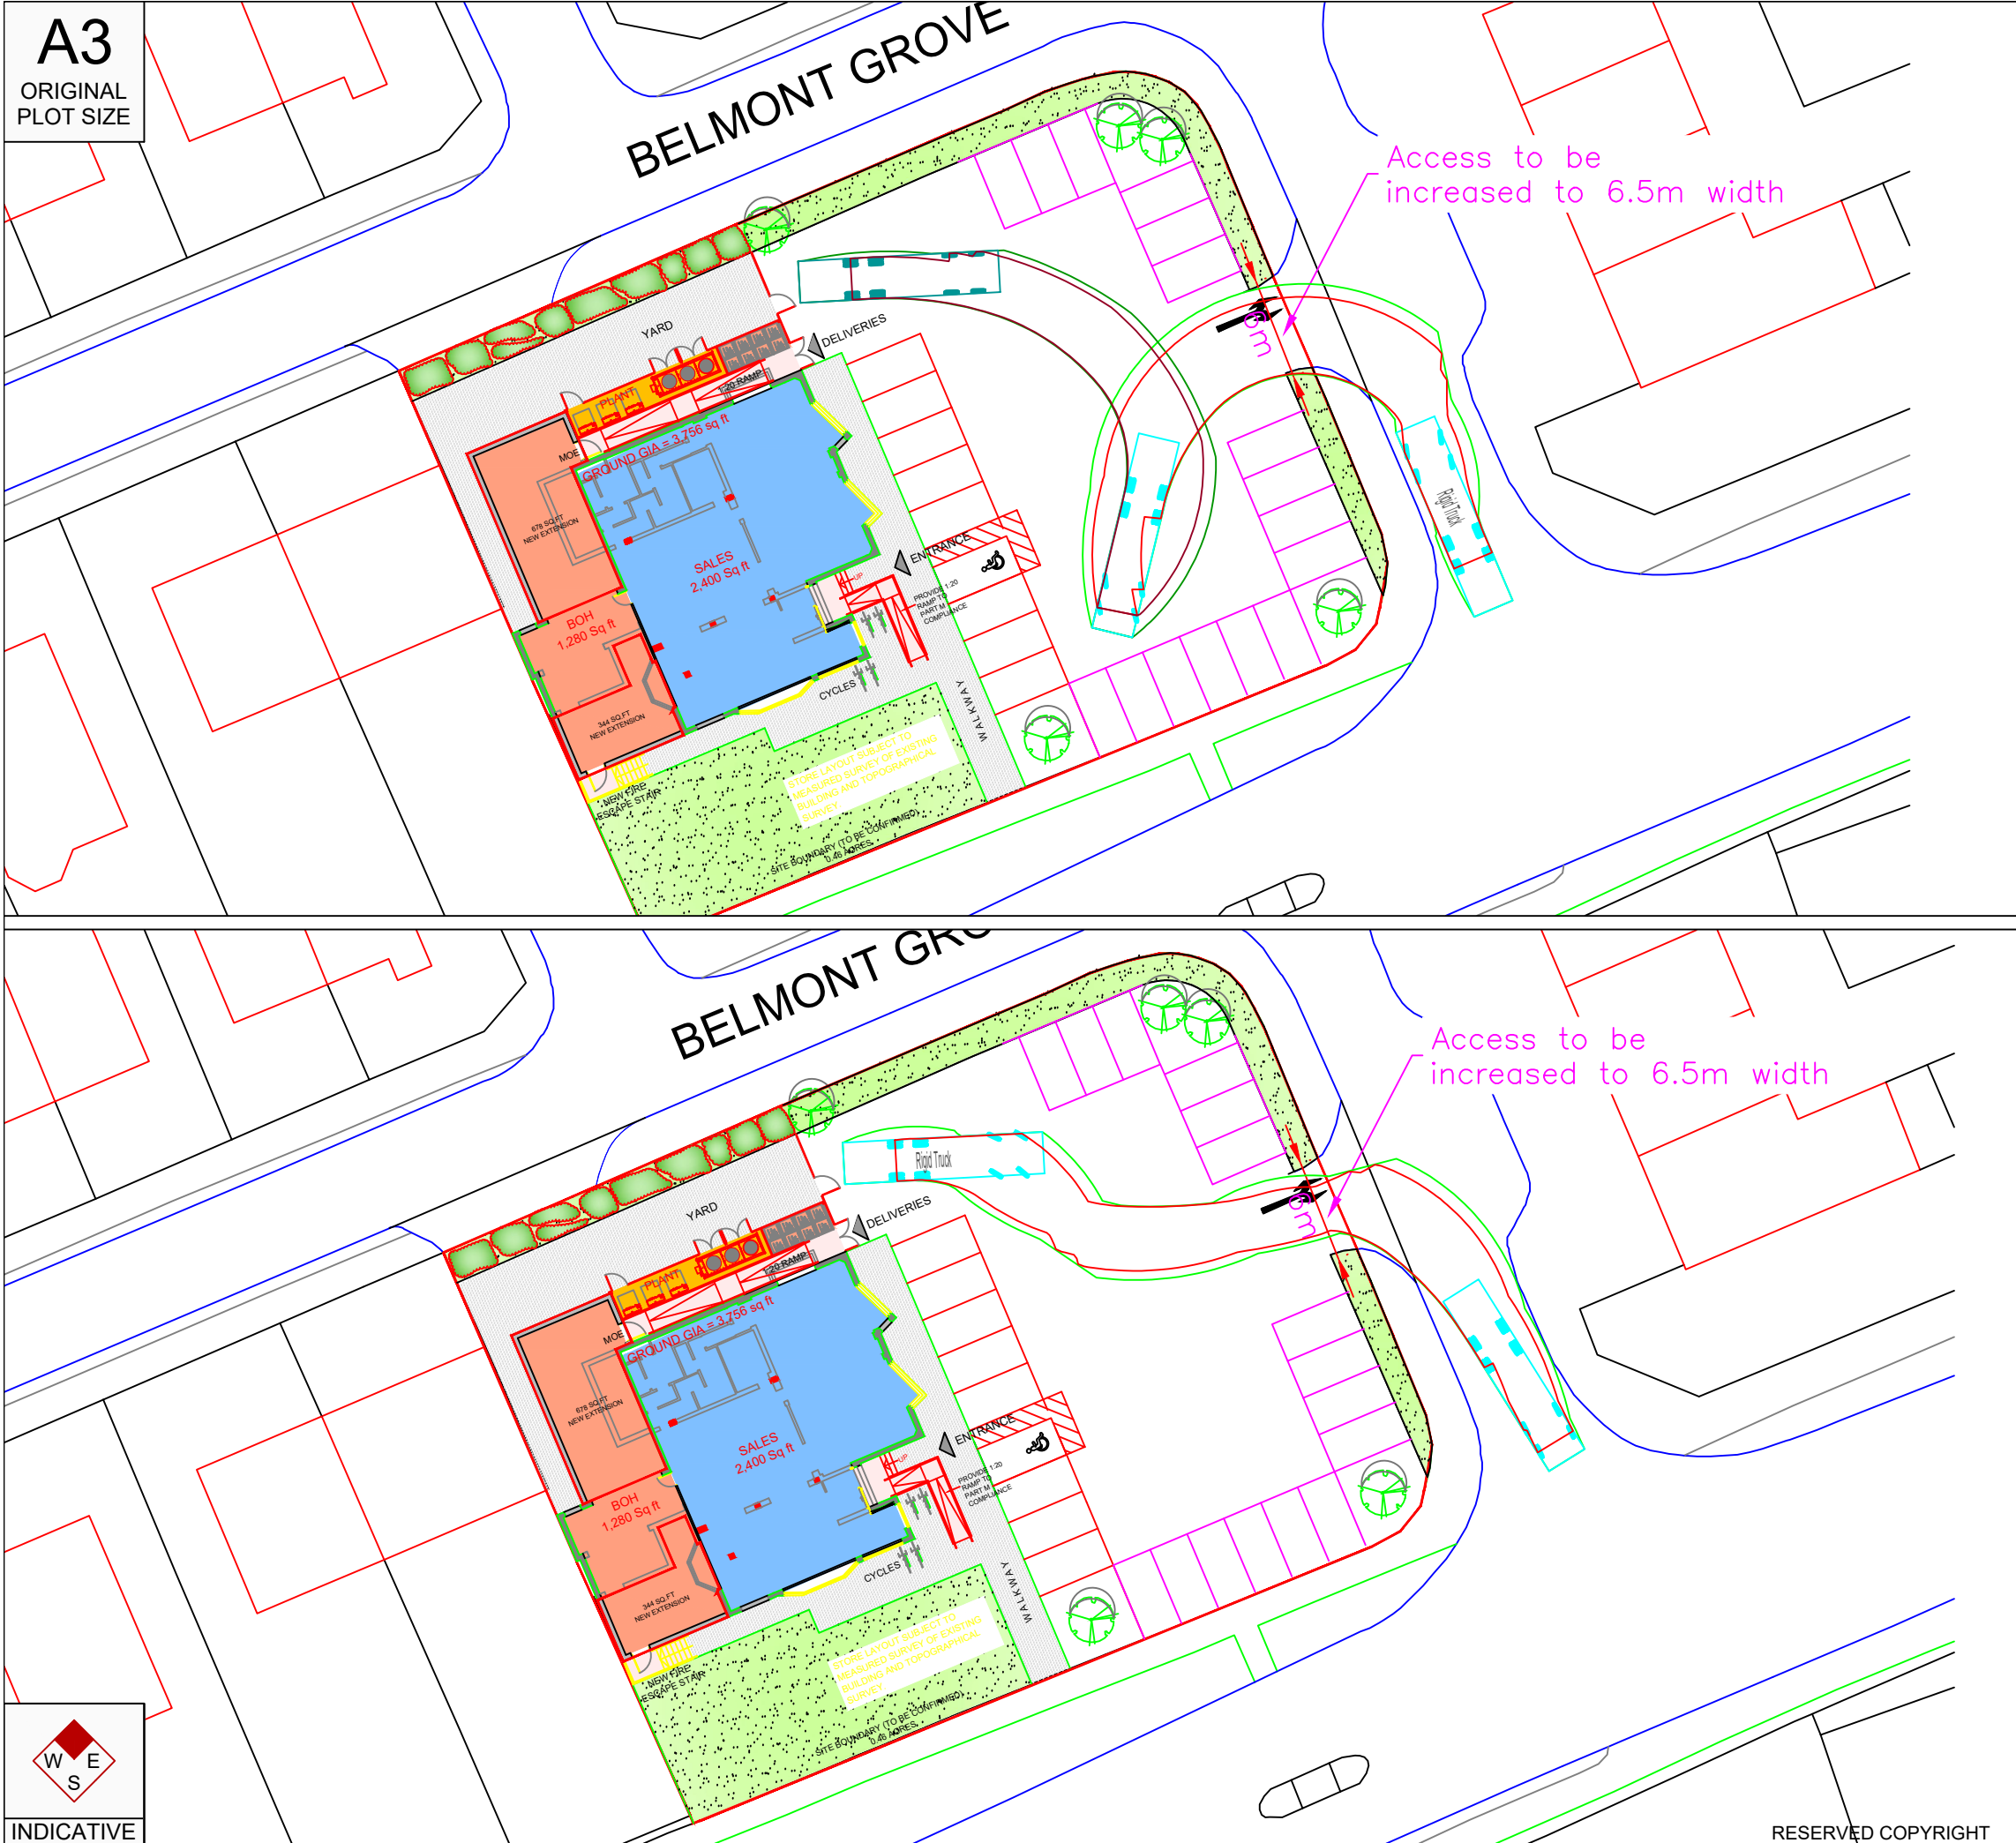

Reproduced from Ordnance Survey Superplan Data with the permission of The Controller of Her Majesty's Stationery Office. Crown Copyright - Licence No. AL100034021

NOTES:

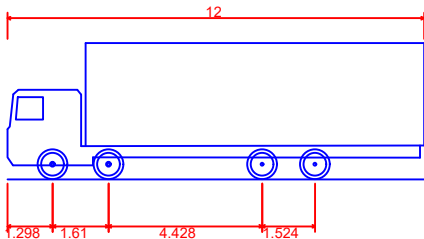

Rigid Truck	12.000m
Overall Length	2.500m
Overall Width	3.928m
Overall Body Height	0.412m
Min Body Ground Clearance	2.471m
Track Width	6.00s
Lock to lock time	11.900m
Kerb to Kerb Turning Radius	

Rev	Date	Details	Drawn by	Checked by	Approved by
-	-	-	-	-	-

Bristol
Cambridge
London
Manchester
Oxford
Welwyn Garden City



90 High Holborn
London
WC1V 6LJ

020 7119 1155
www.tpa.uk.com

CLIENT:

PROJECT:
Imperial Palace
Belmont Grove
Bedhampton

TITLE:
Swept Path Analysis
of a 12m
Rigid Vehicle

STATUS:
FOR INFORMATION

SCALE: NTS	DATE: 12.03.20	DRAWN: JB	CHECKED: -	APPROVED: NH
JOB NO: 1811-26	DRAWING NO: SP02	REVISION: -		