


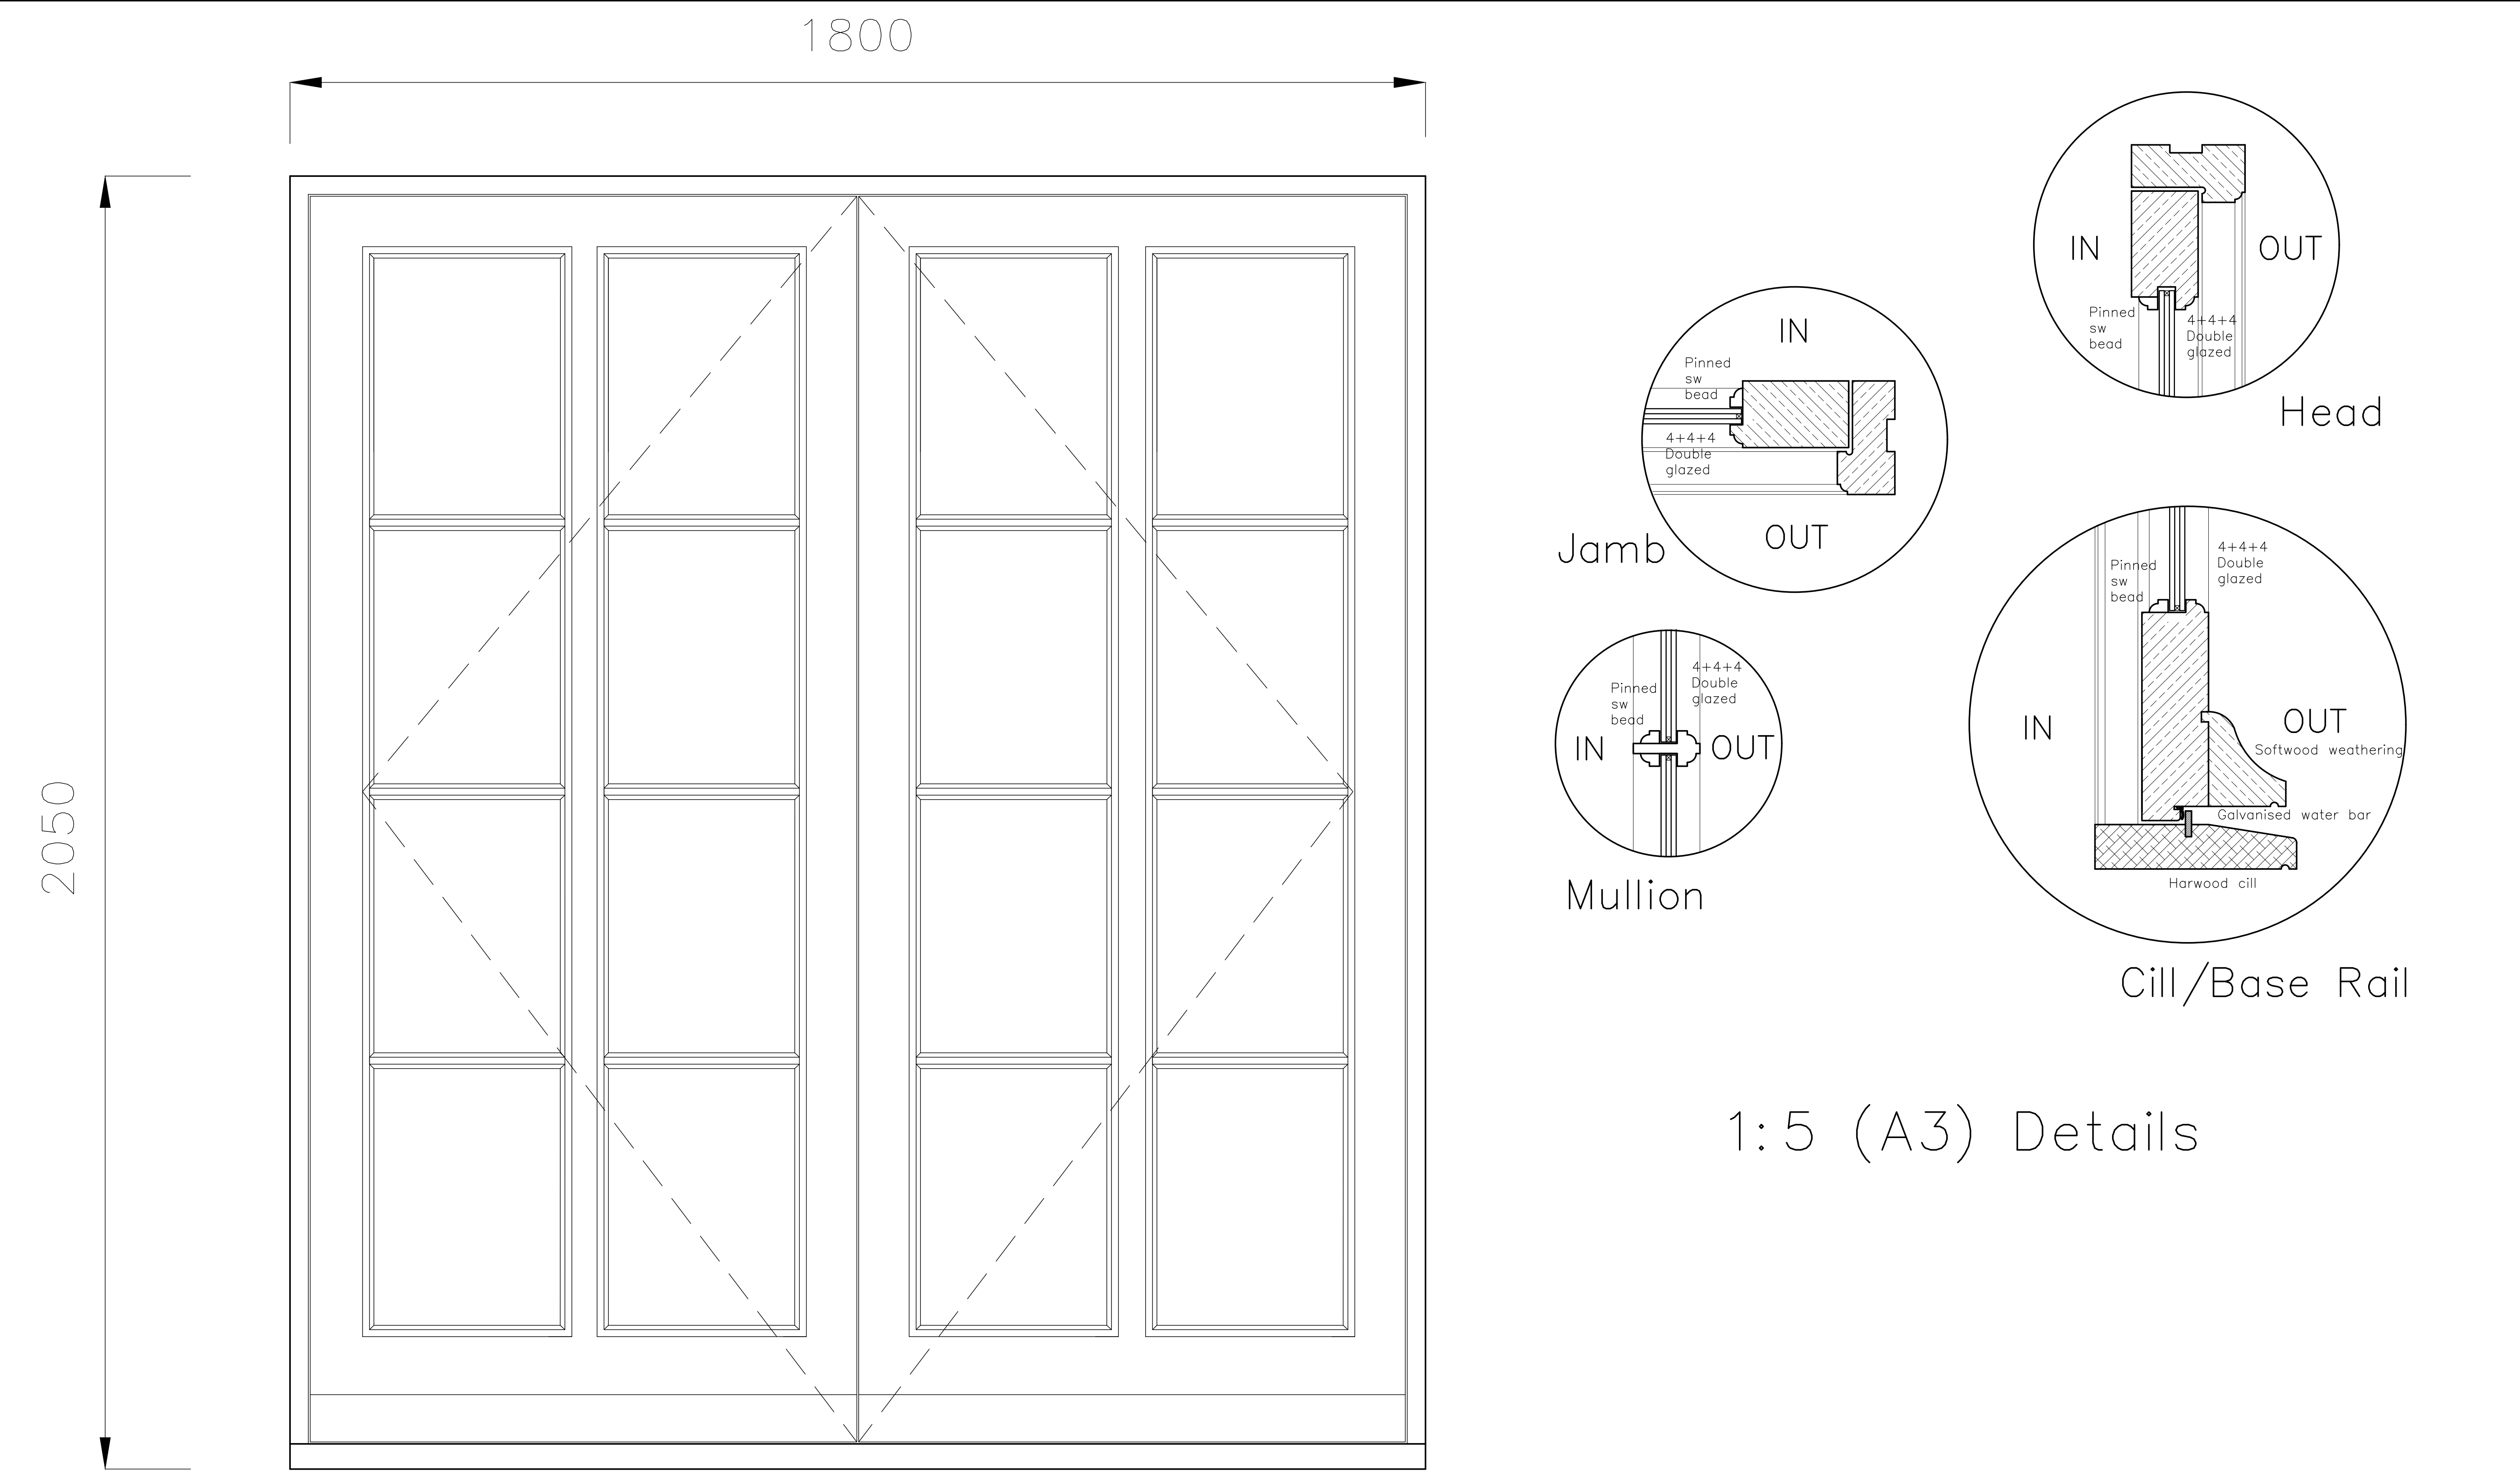

59&61 Langstone Rd, Havant, Hampshire, PO9 1RB	Door D.01 details		CAAD Critchley Architecture And Design Ltd. Contact: 02392 474 919 info@caad.online The Old Brewery,15E South Street, Havant, PO9 1BU	Scale A3 = 1:10 / 1:5 Drawn SAR/MHC Date 08/11/19 19008-622 ⁰
	Revisions	a) b) c) d)		
		2m		4m