


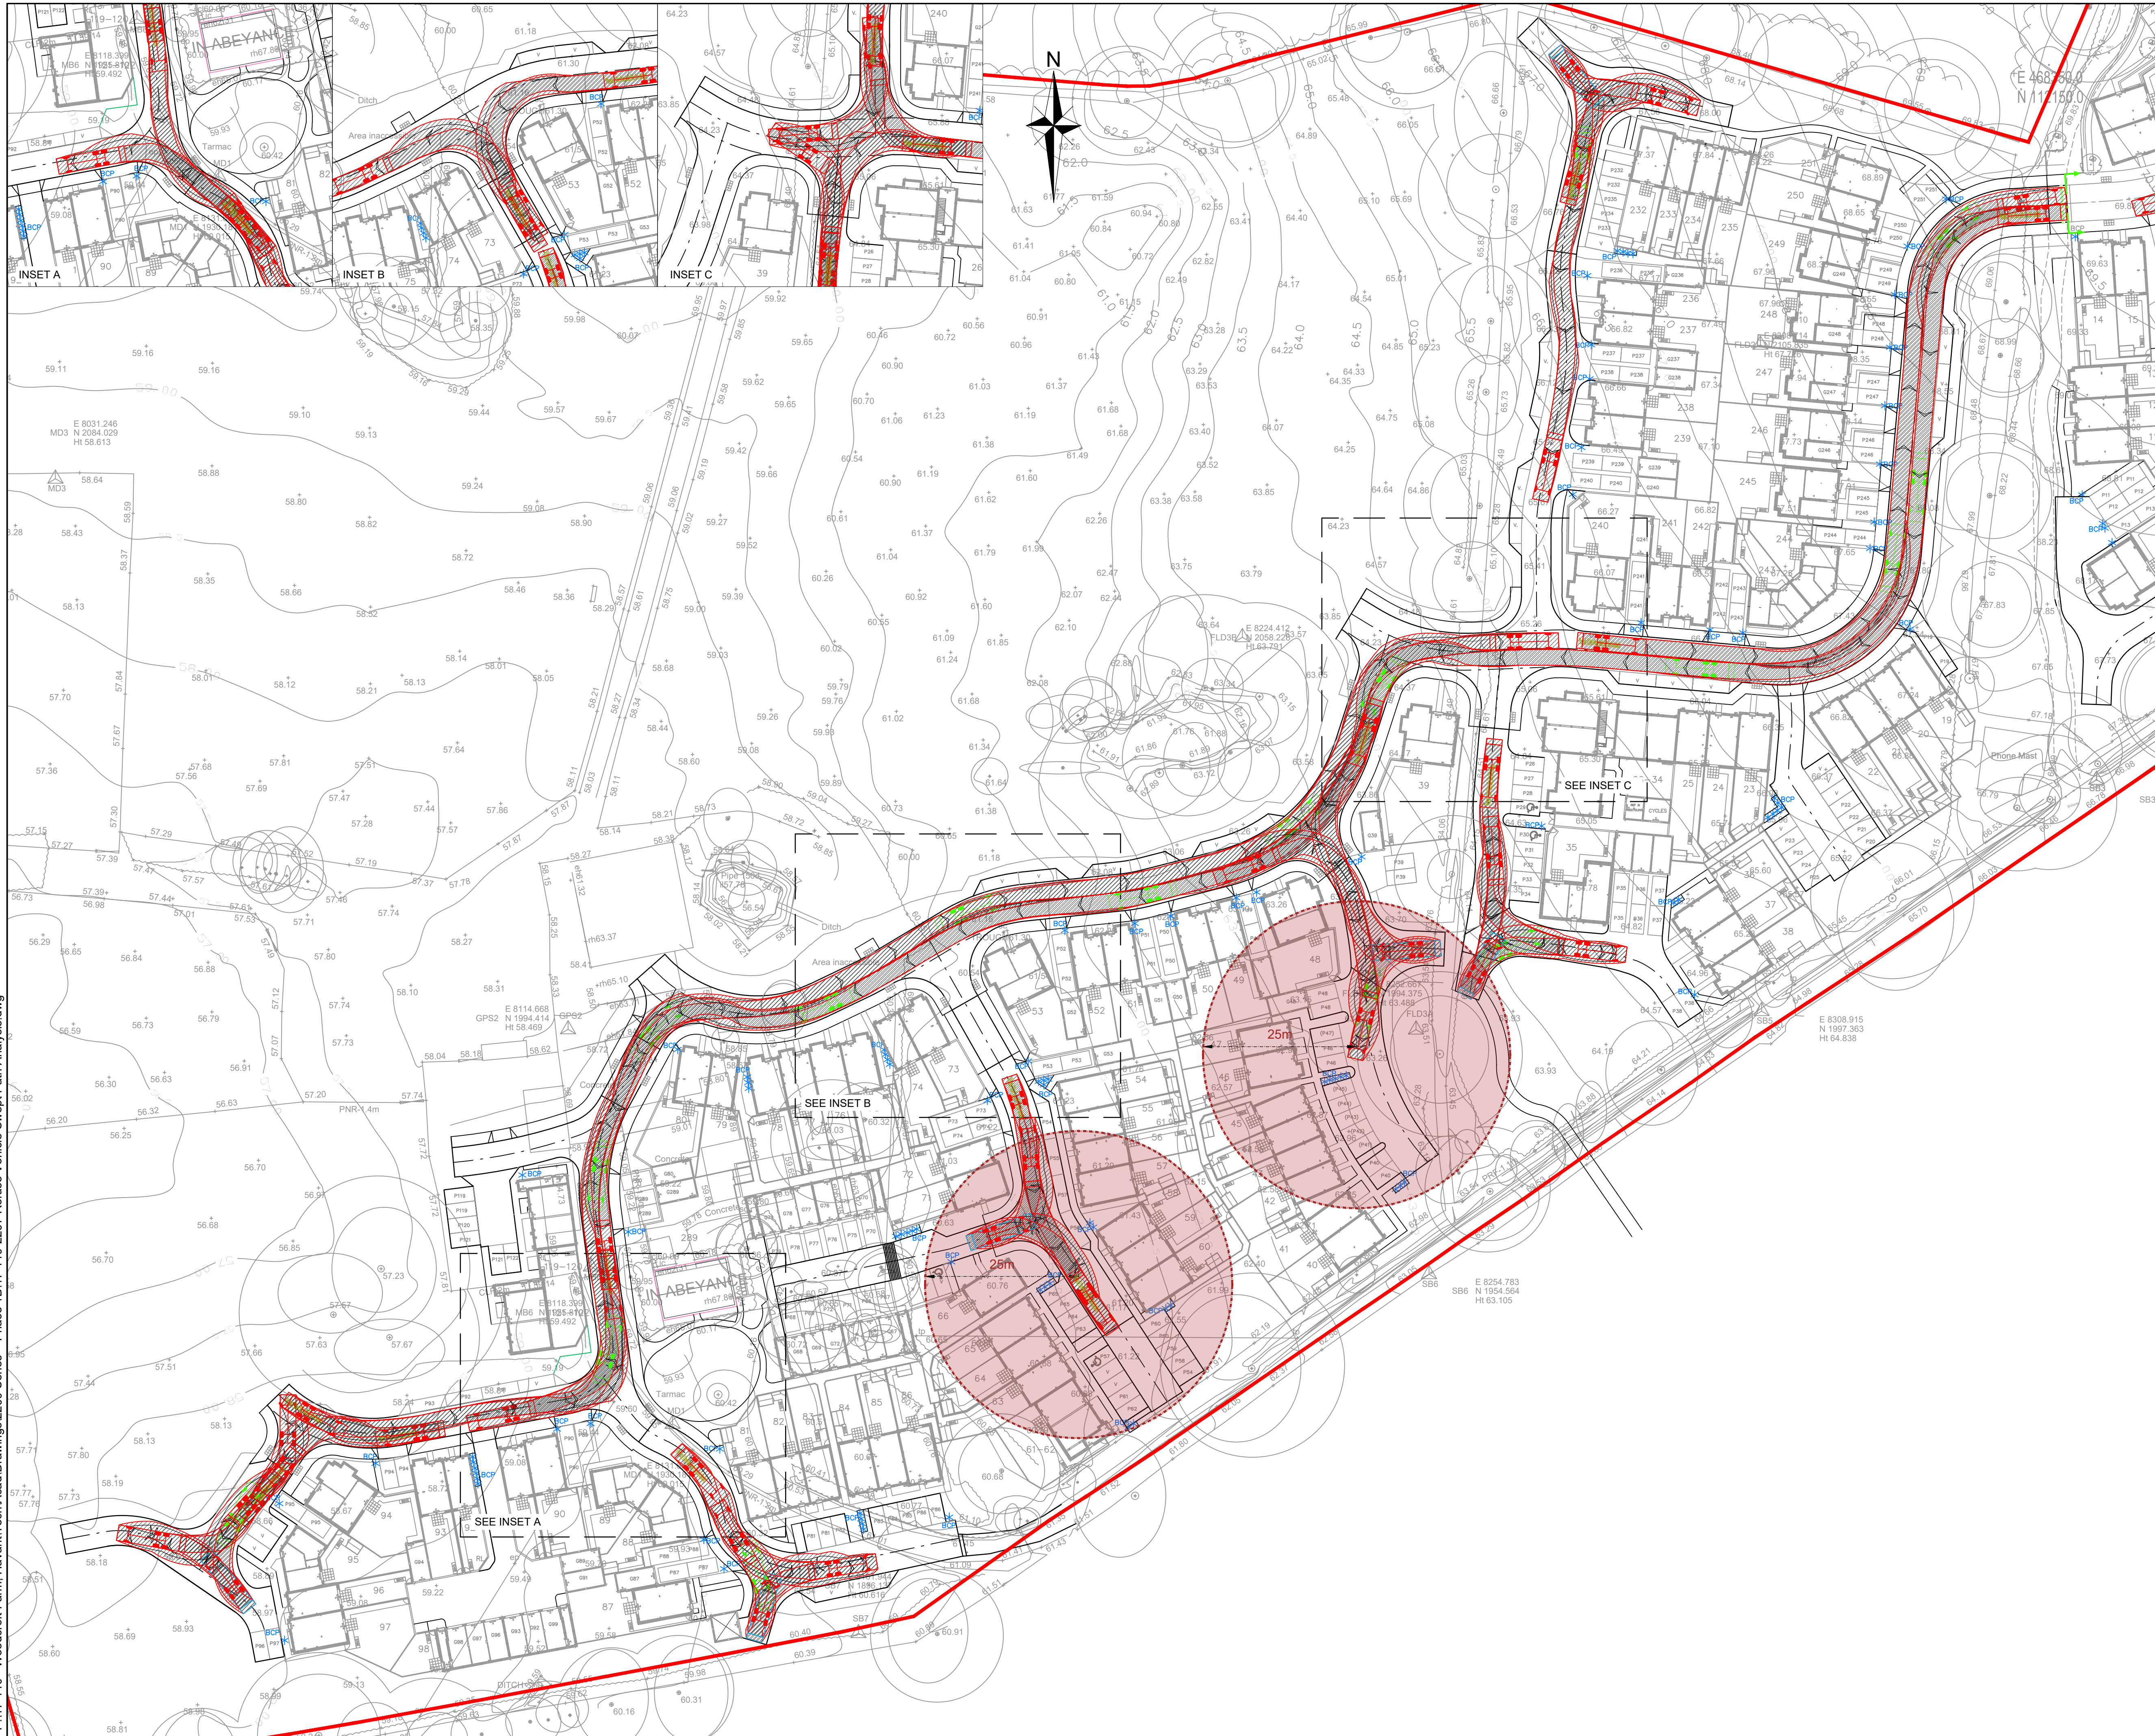


NOTES

1. THIS DRAWING IS TO BE READ IN CONJUNCTION WITH THE RELEVANT SPECIFICATION AND ALL OTHER RELATED DRAWINGS ISSUED BY THE ENGINEER.
2. DO NOT SCALE FROM THIS DRAWING. WORK FROM FIGURED DIMENSIONS ONLY.
3. ALL DIMENSIONS SHOWN ON THIS DRAWING ARE IN METRES UNLESS OTHERWISE STATED.

LEGEND:

- DEVELOPMENT BOUNDARY
- BIN COLLECTION POINTS
- 25m FROM THE PROPOSED STORAGE POINT FOR WASTE OPERATIVES MOVEMENTS.

VEHICLE PROFILE:

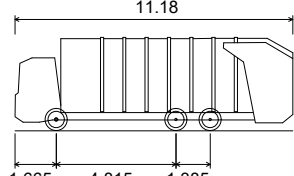

PHOENIX 2 ONE-PASS (WITH ELITE 6X4 CHASSIS)
OVERALL LENGTH 11.180m
OVERALL WIDTH 2.500m
OVERALL BODY HEIGHT 3.700m
MAX BODY GROUND CLEARANCE 0.320m
TRACK WIDTH 2.500m
KERB TO KERB TURNING RADIUS 10.150m

FOR TECHNICAL
APPROVAL

A	SITE LAYOUT AND TRACKS UPDATED	LS	THR	RM	XXXXX
Rev	Amendments	Dm	Chk	App	Date

ODYSSEY

Tuscany House
White Hart Lane
Basingstoke
Hampshire RG21 4AF

Telephone: 01256 331144
Fax: 01256 331134
E: info@odysseyconsult.co.uk
W: www.odysseyconsult.co.uk

Job Title
**WOODCROFT FARM, HAVANT
PHASE 1B**

Drawing Title
**REFUSE VEHICLE
SWEEP PATH ANALYSIS**

Client
**Linden
HOMES**

Scale 1:1000 @A1	Date FEB 19	Designed MS
Drawn MS	Checked RM	Approved LH
Job No 17-110	Drawing No 17-110/2207	Rev A