


|   |                                                     |
|---|-----------------------------------------------------|
|                                                                              |                                                     |
| project   | Clarence House<br>Stamford Avenue<br>Hayling Island |
| client   | Mr & Mrs B Harden                                   |
| title   | Tree Constraints Plan                               |
| dwg   | BJH 01/02                                           |
| scale   | 1:200<br>@ A3                                       |
| date   | November<br>2019                                    |
| job   | 1096                                                |
| drawn by   | bjh                                                 |
| The Granary White Chimney Row<br>Westbourne West Sussex PO10 8RS<br>07875 520881<br><a href="mailto:berniesharverson@gmail.com">berniesharverson@gmail.com</a> |                                                     |

|     |                                         |
|-----|-----------------------------------------|
| key | calling height                          |
| ch  | floor level relative to external survey |
| h   | height to eaves                         |
| h   | height to ridge                         |

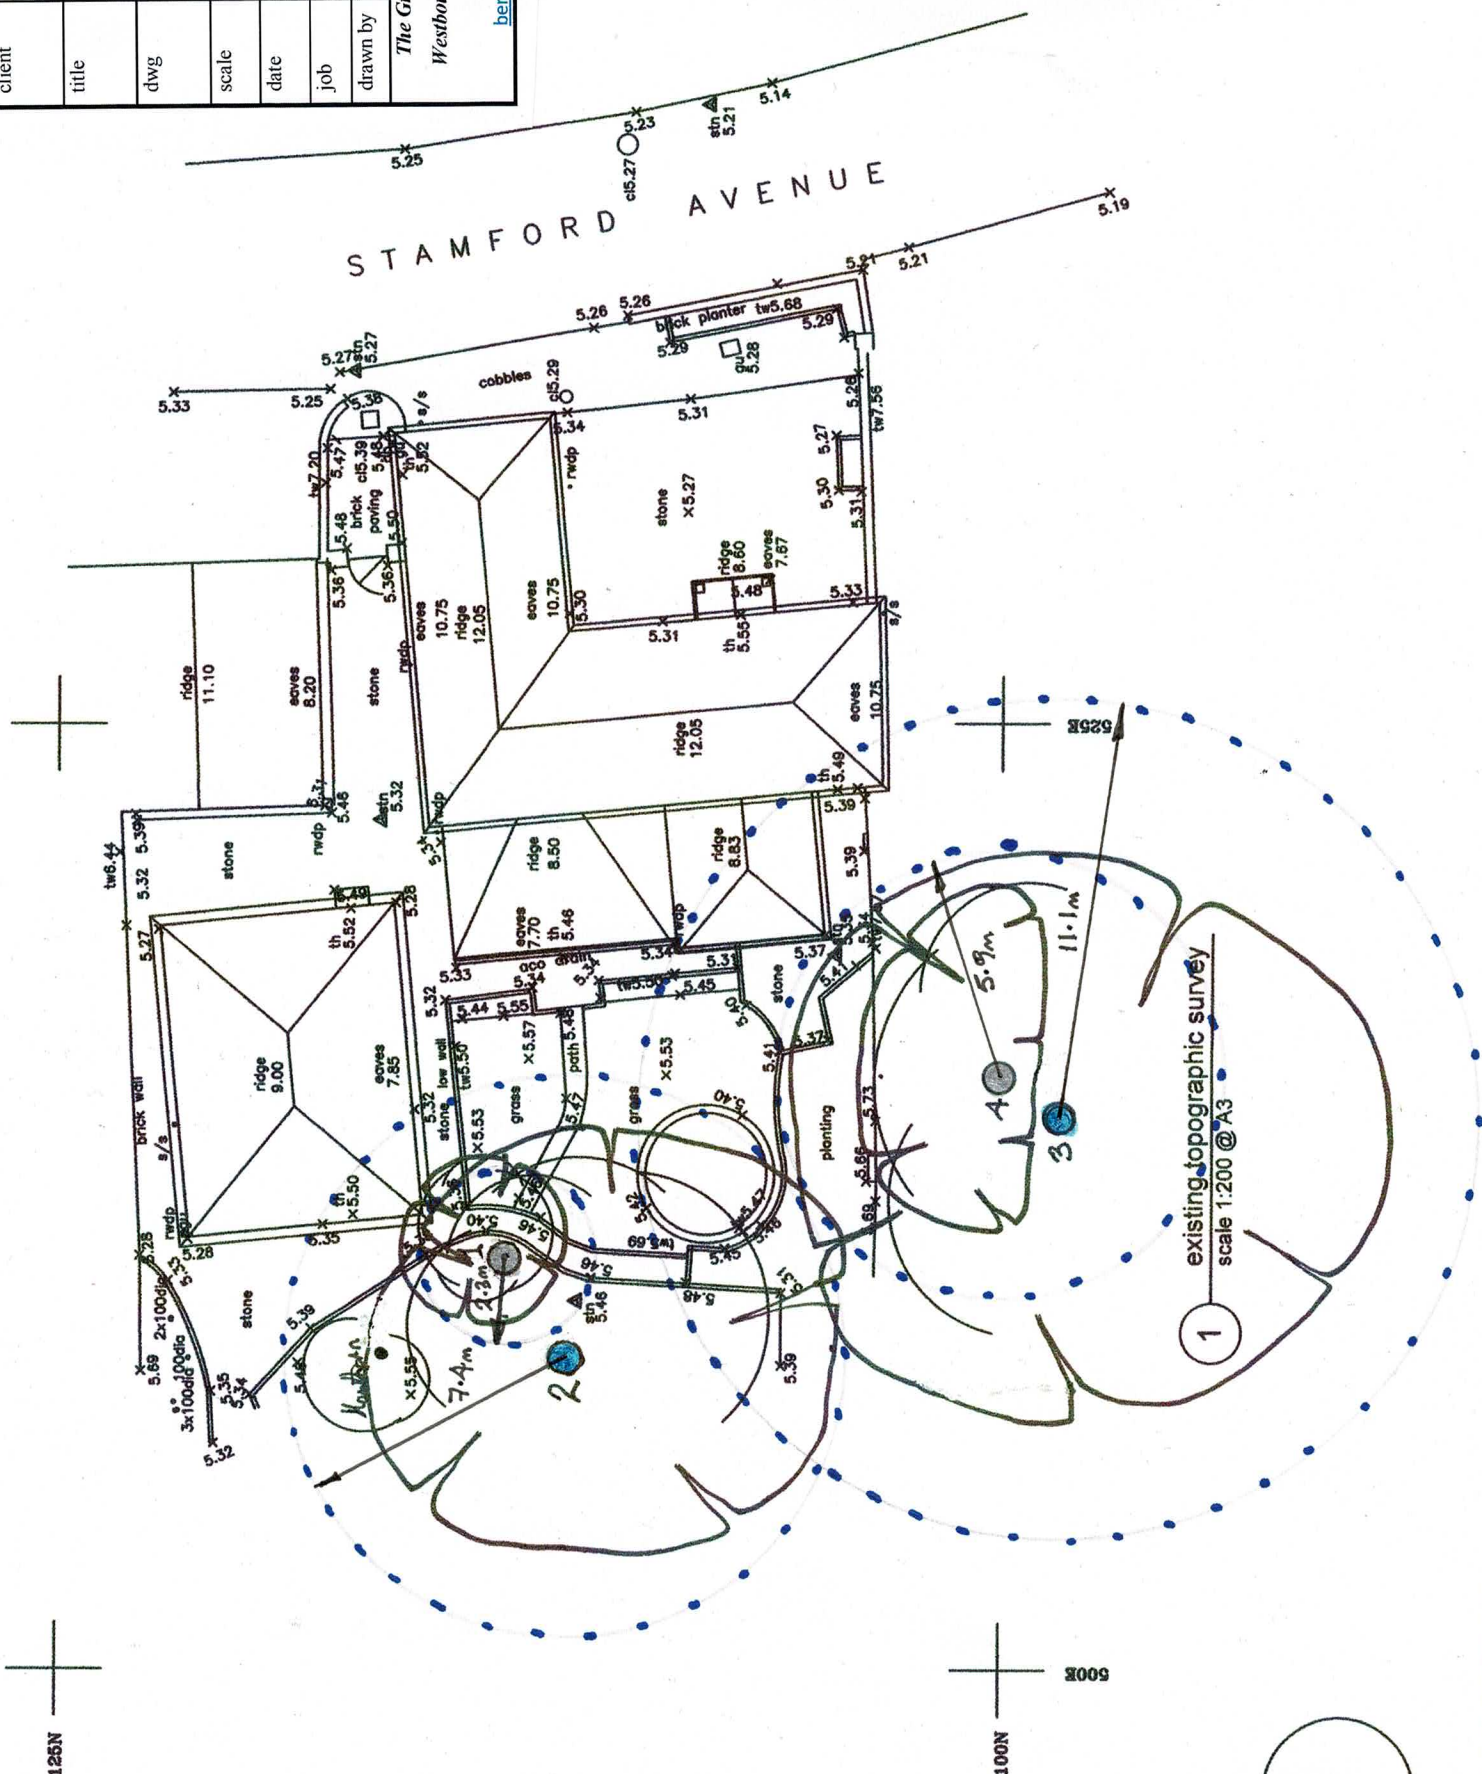

- Key:
- = Trees of A (high) grading
  - = Trees of B (moderate) grading
  - = Trees of C (low) grading
  - = Trees of U (fell) grading
  - = Root Protection Area in accordance with BS5837 recommendations

N.B. If the crown spread exceeds the recommended RPA and the tree has a low branching habit then it may prove necessary to either increase the RPA to encompass the full crown or undertake facilitation pruning works

pre-application

dwell design ltd

job name  
clarence house,  
stamford avenue

scale  
1:200 @ A3

scale bars

revisions  
a/28.08.19 issued for pre-application

this drawing is not for construction  
this drawing is the property of:  
dwel design  
unit 8d,  
funley court,  
funley hill,  
fareham,  
po16 7uy

job number  
18038

date  
february 2019




drawing name  
existing topographic survey

status  
planning

drawing number  
(pl)002

job number  
18038

date  
february 2019











