



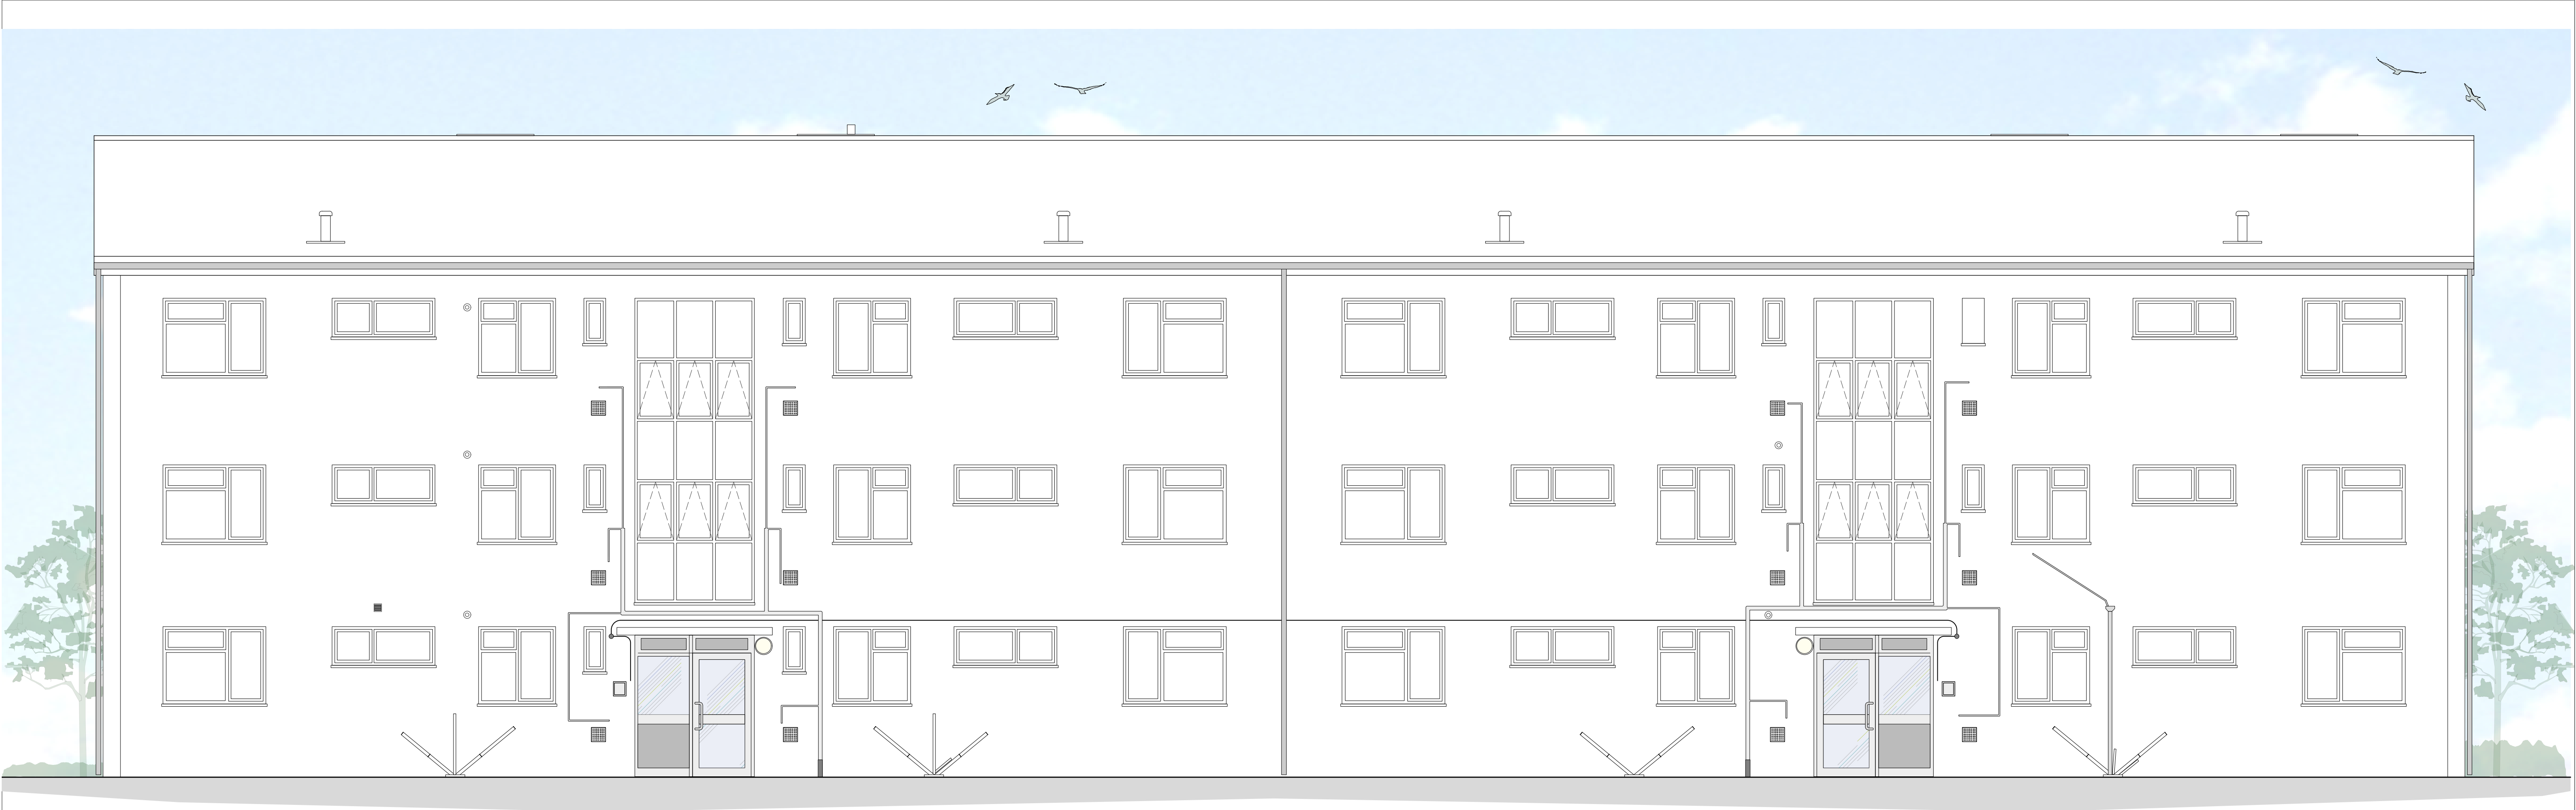

PROPOSED ELEVATION 2: FLATS 10-16 & FLATS 18-24A

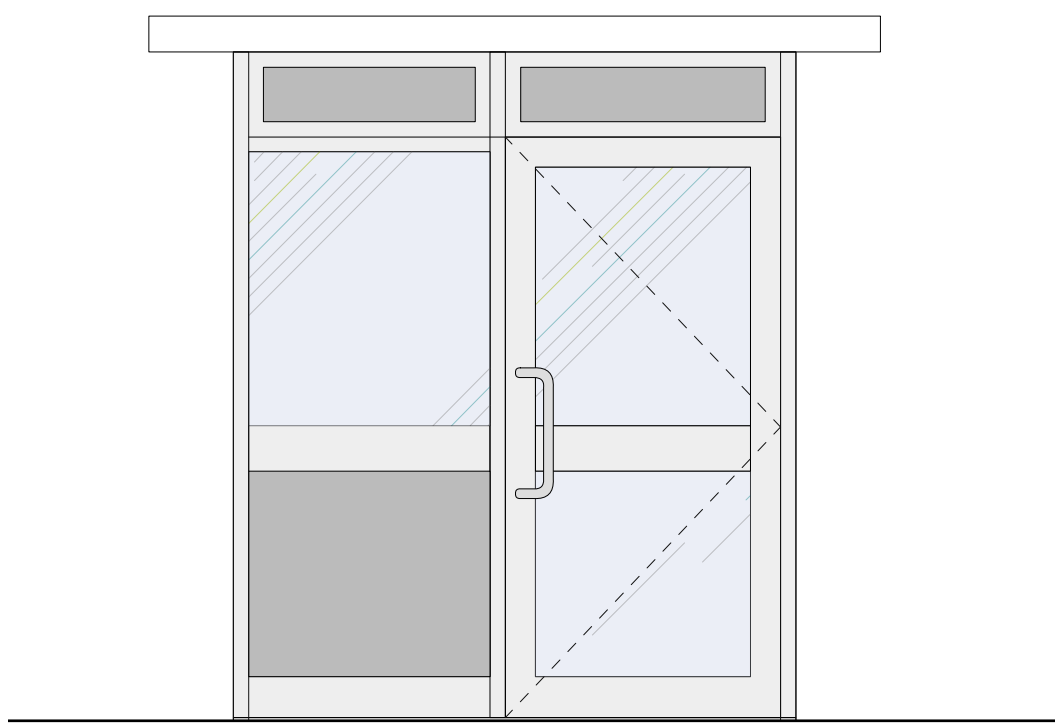


PROPOSED NEW ENTRANCE
Scale 1:25 @ A1



KEY PLAN
NTS

PROPOSED ELEVATION 2
PADNELL AVENUE; FLATS 10-16 & 18-24A

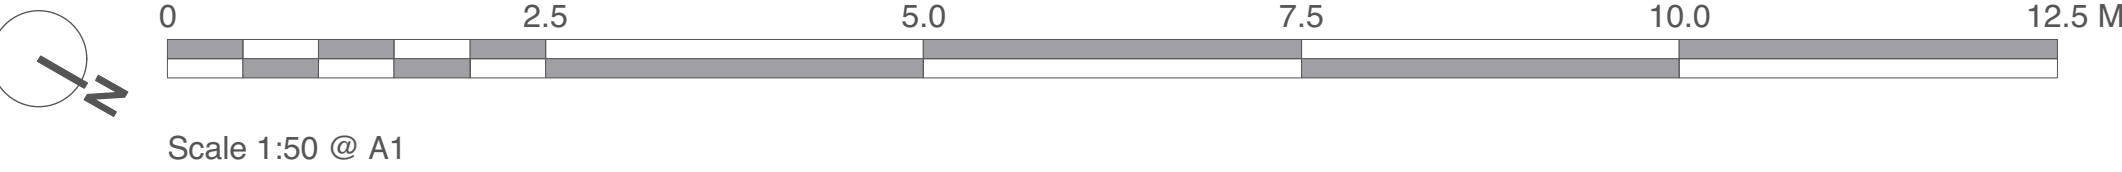

Scale 1:50 @ A1



Chartered Architects
Chartered Building Surveyors
Interior Designers
CDM Services

3 GP Centre, Yeoman Road,
Ringwood, Hampshire, BH24 3FF
www.kendallkingscott.co.uk

+44 (0)1425 472 833
© Copyright

Project
Internal and External Decorations
and Repairs
Client
The Guinness Partnership

Scale
1:50
Paper Size
A1
Filename
190521.vwx

Date
30/07/19
Drawn
EN
Checked
AS
Status
PLANNING

Rev Date By Ap Note
Drawing Title
Proposed Elevation 2
Padnell Avenue; Flats 10-16 & 18-24A
Project Number
190521
Drawing Number
1501
Revision
P01

Check all dimensions and levels on site